



TYPE CWG 1 3 BEDROOM SEMI DETACHED HOUSE 119.5M2 / 1286 SQ FT GI

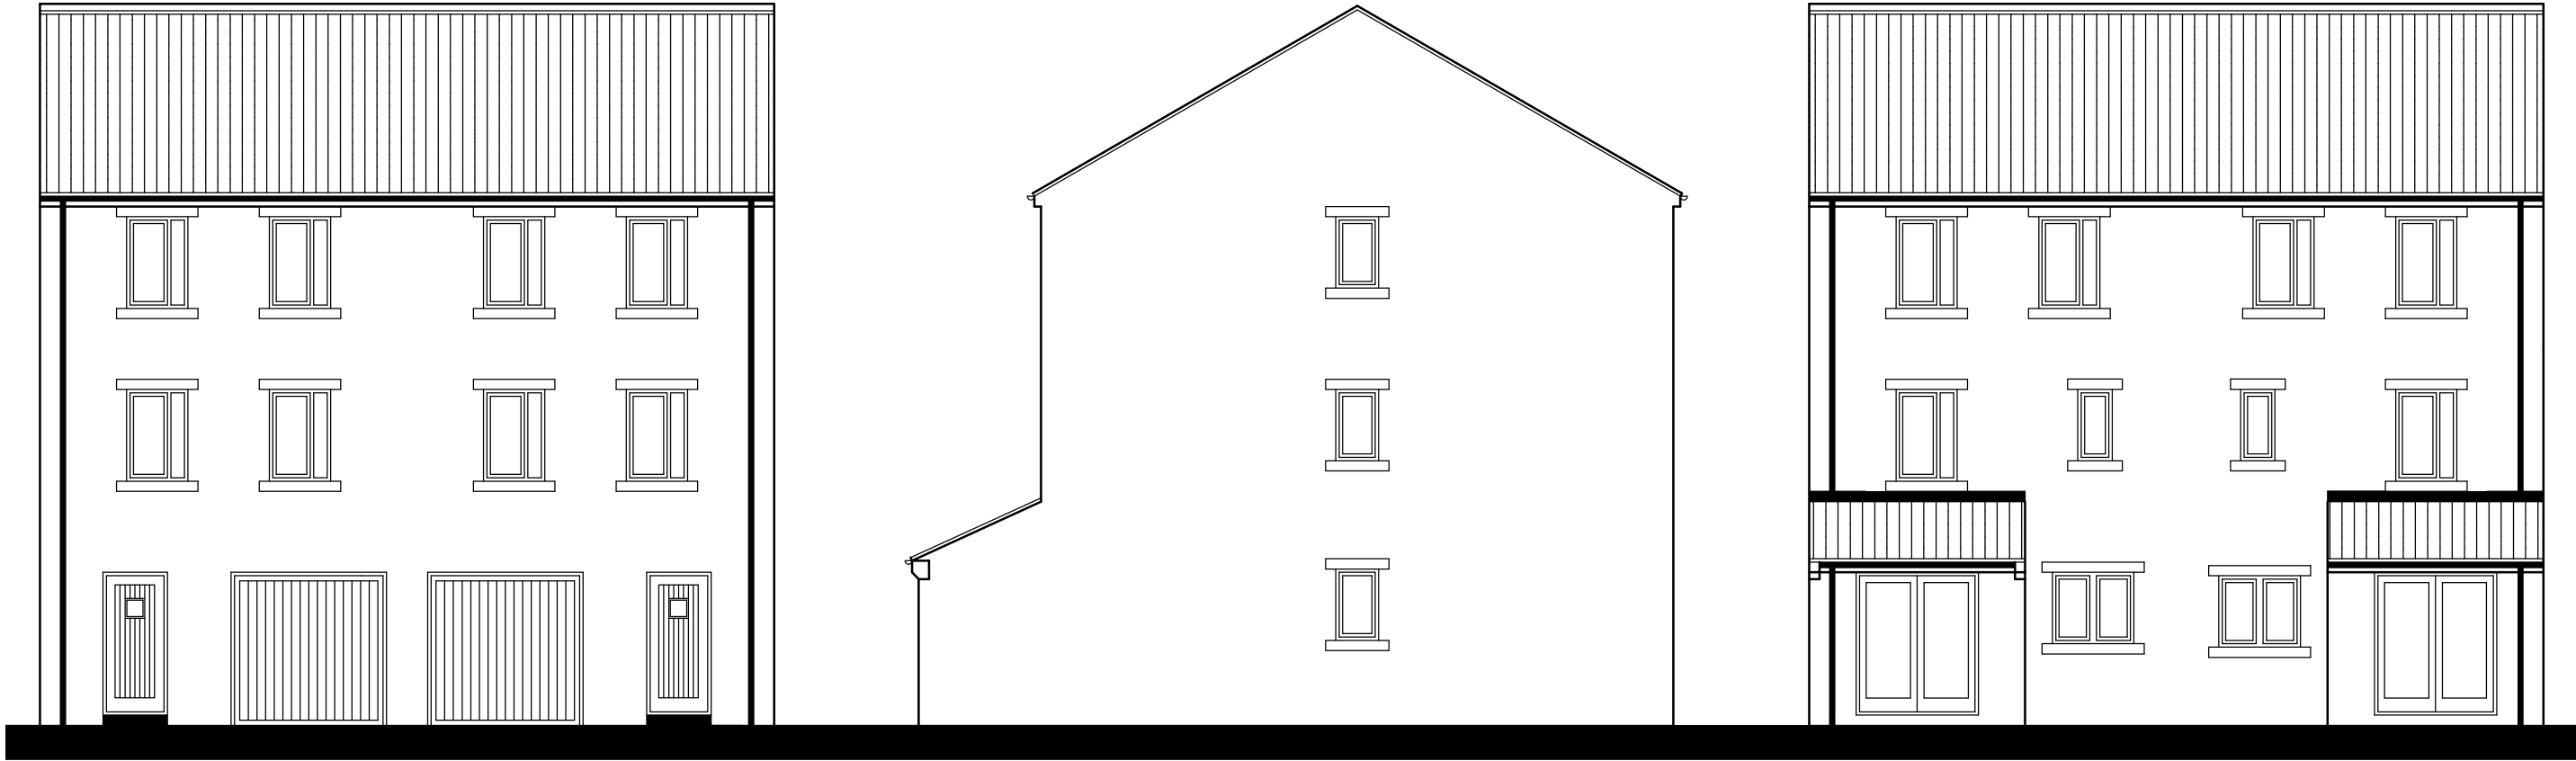


FRONT ELEVATION

SIDE ELEVATION


REAR ELEVATION

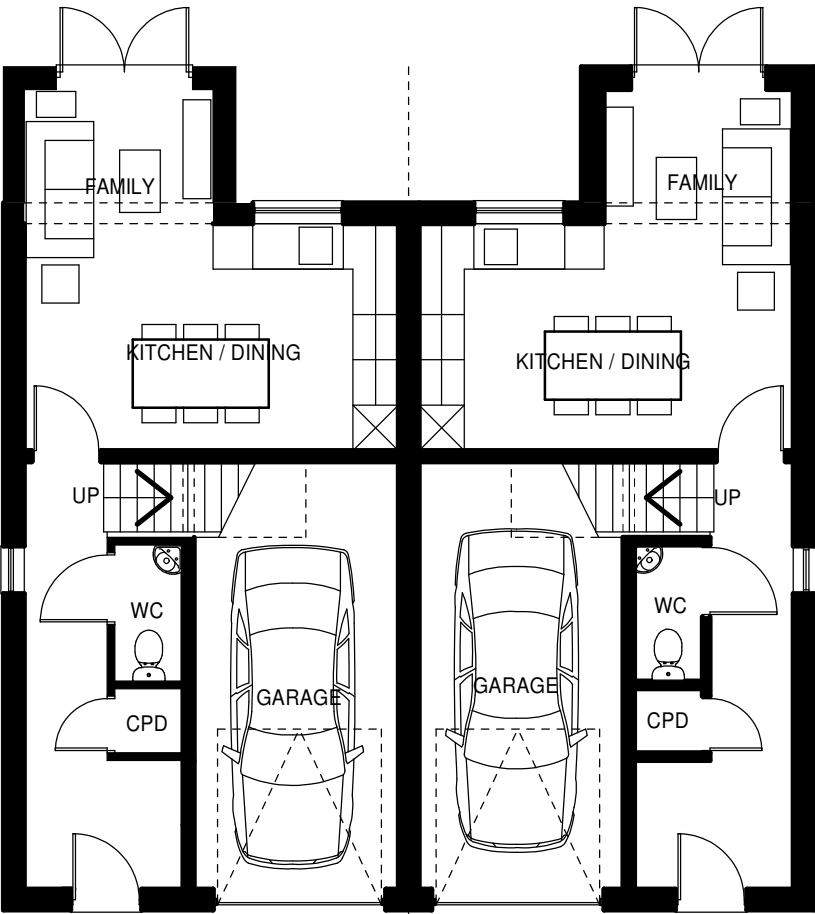

GROUND FLOOR PLAN

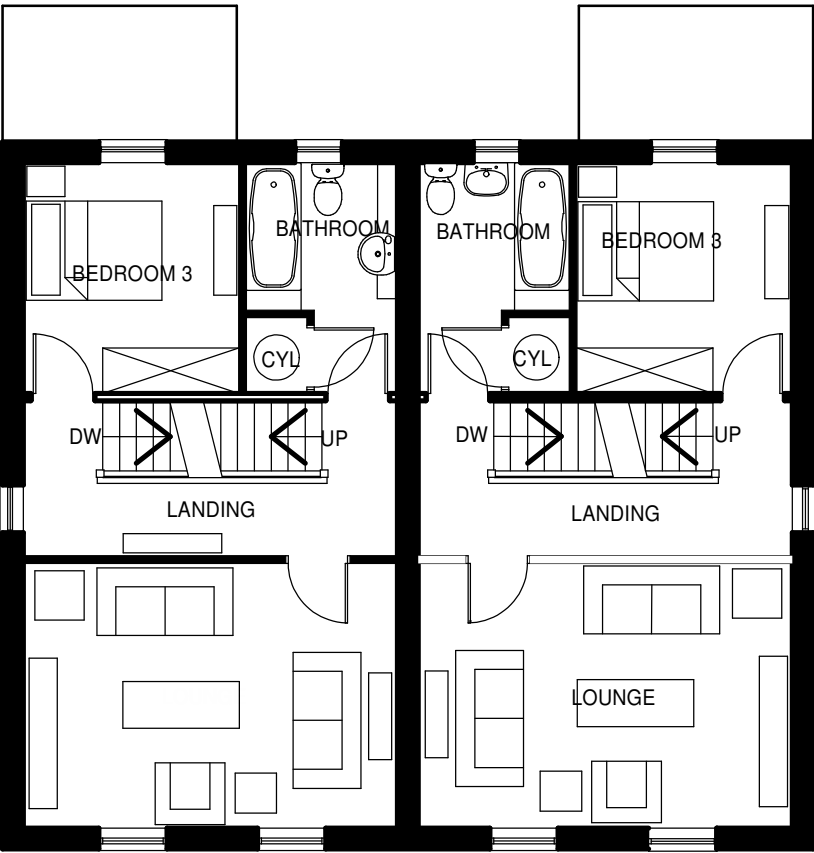

FIRST FLOOR PLAN

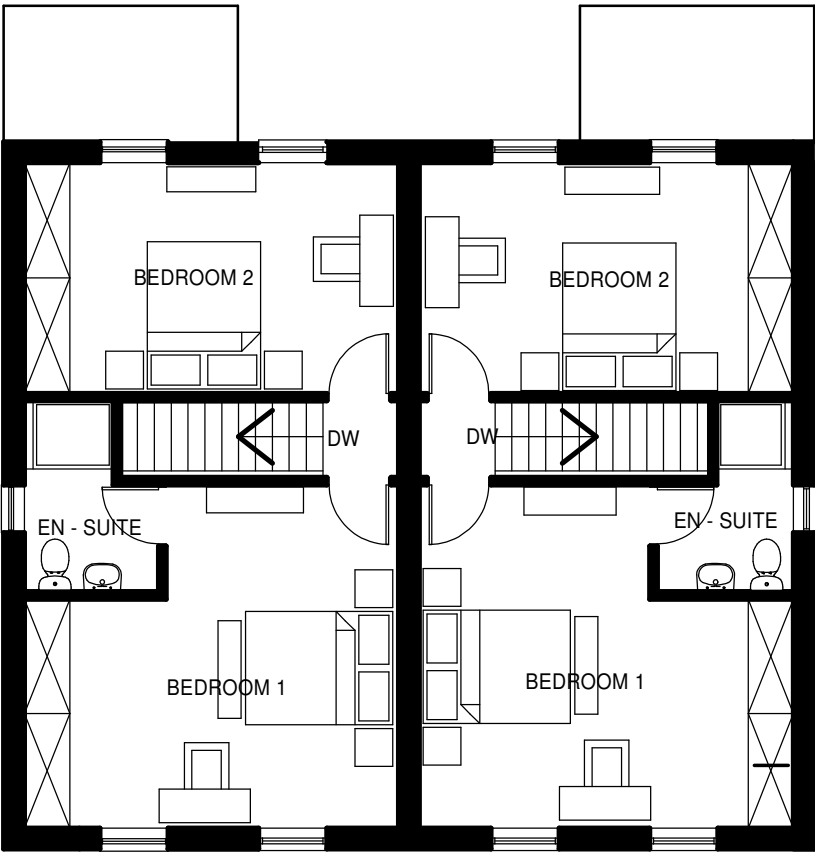

SECOND FLOOR PLAN



REVISIONS

CLIENT
OPULWOOD DEVELOPMENTS

DRAWING TITLE
TYPE CWG1S

PROJECT:
PROPOSED DEVELOPMENT AT
THE FORMER CHARLESTOWN WORKS
CHARLESTOWN ROAD
GLOSSOP

DRAWING No.
022 / 035 / CW1S

DRAWING DATE
AUGUST 2022

DRAWN BY
IKB

SCALE
1:100 @A3

BARRATON
DESIGN STUDIO

BARRATON DESIGN STUDIO
UNIT 1
BRANCROFT FARM
BAWTRY ROAD
AUSTERFIELD
DONCASTER
SOUTH YORKSHIRE
DN10 6EZ
TEL: 01302 771188
EMAIL: ianbarraton30@gmail.com