


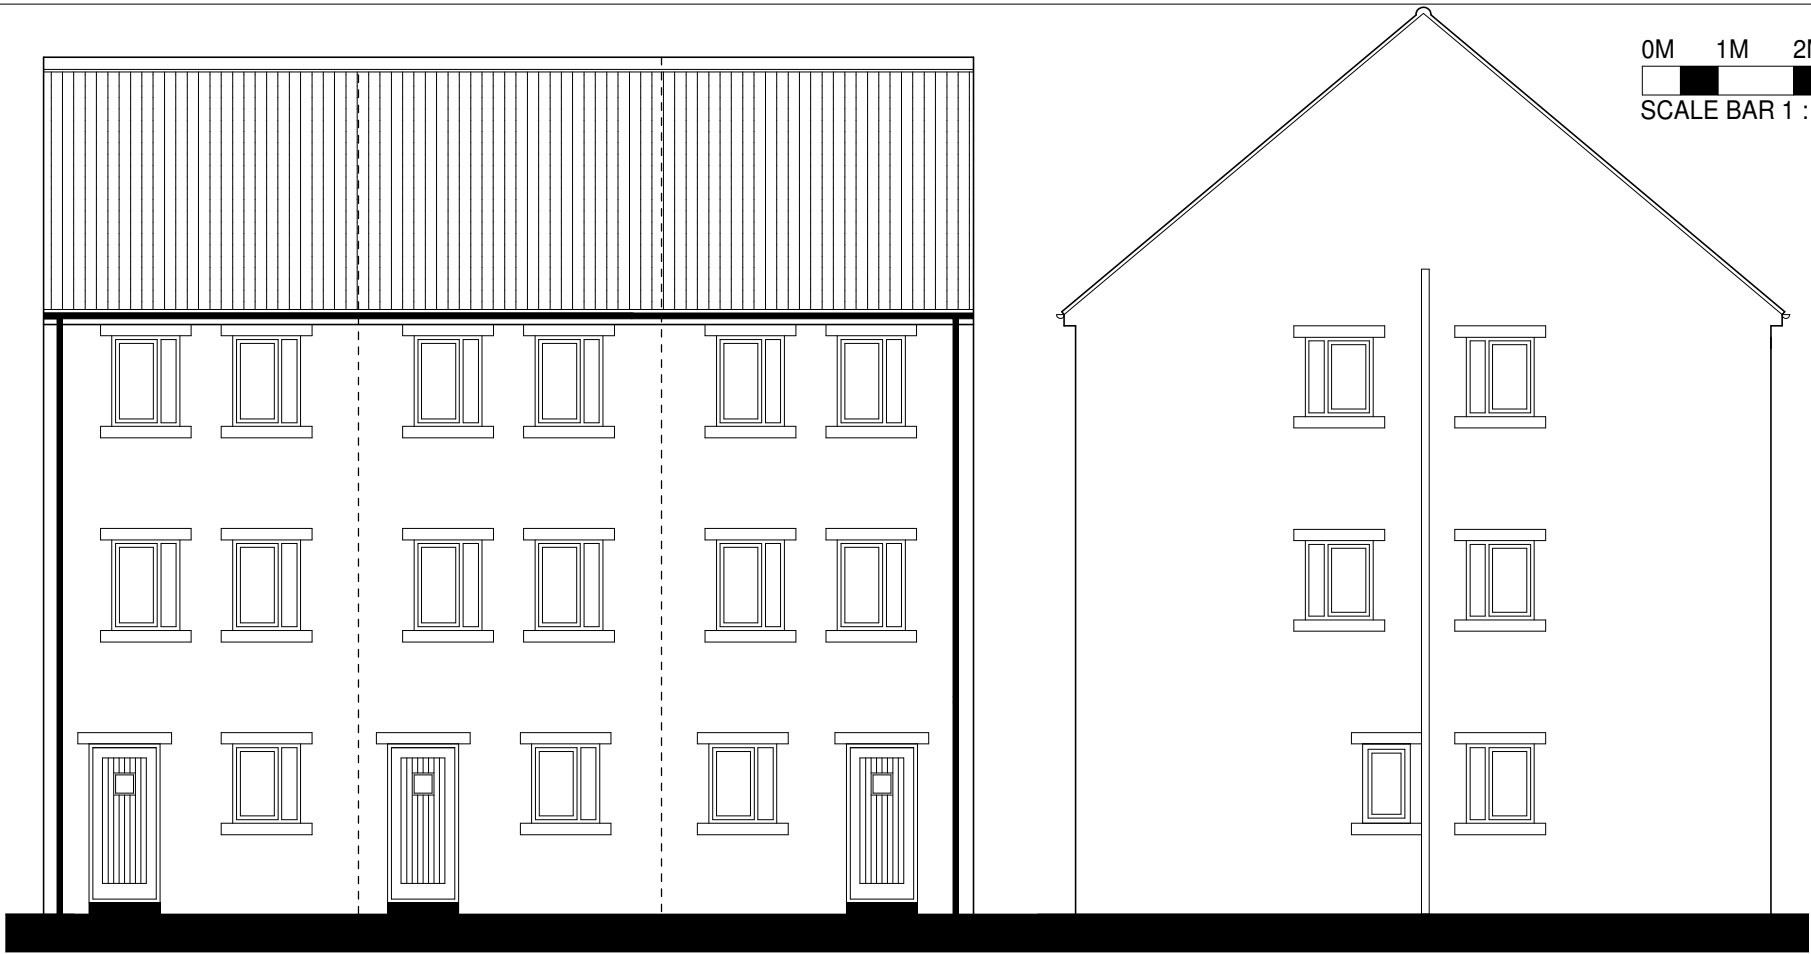

FRONT ELEVATION

SIDE ELEVATION



REAR ELEVATION

SIDE ELEVATION

CLIENT  
OPULWOOD HOMES

DRAWING TITLE  
CWG8T ELEVATIONS

PROJECT:  
PROPOSED DEVELOPMENT AT  
THE FORMER CHARLESTOWN WORKS  
CHARLESTOWN ROAD  
GLOSSOP

DRAWING No  
022 / 035 /CW8T / E

DRAWING DATE  
AUGUST 2022

DRAWN BY  
IKB

SCALE  
1:100 @A3



BARRATON  
DESIGN STUDIO

BARRATON DESIGN STUDIO  
UNIT 1  
BRANCROFT FARM  
BAWTRY ROAD  
AUSTERFIELD  
DONCASTER  
SOUTH YORKSHIRE  
DN10 6EZ  
TEL: 01302 771188  
EMAIL: ianbarraton30@gmail.com