



TYPE CWG12T 3 BEDROOM TERRACED HOUSE 63.64m2 / 685 SQ FT GI

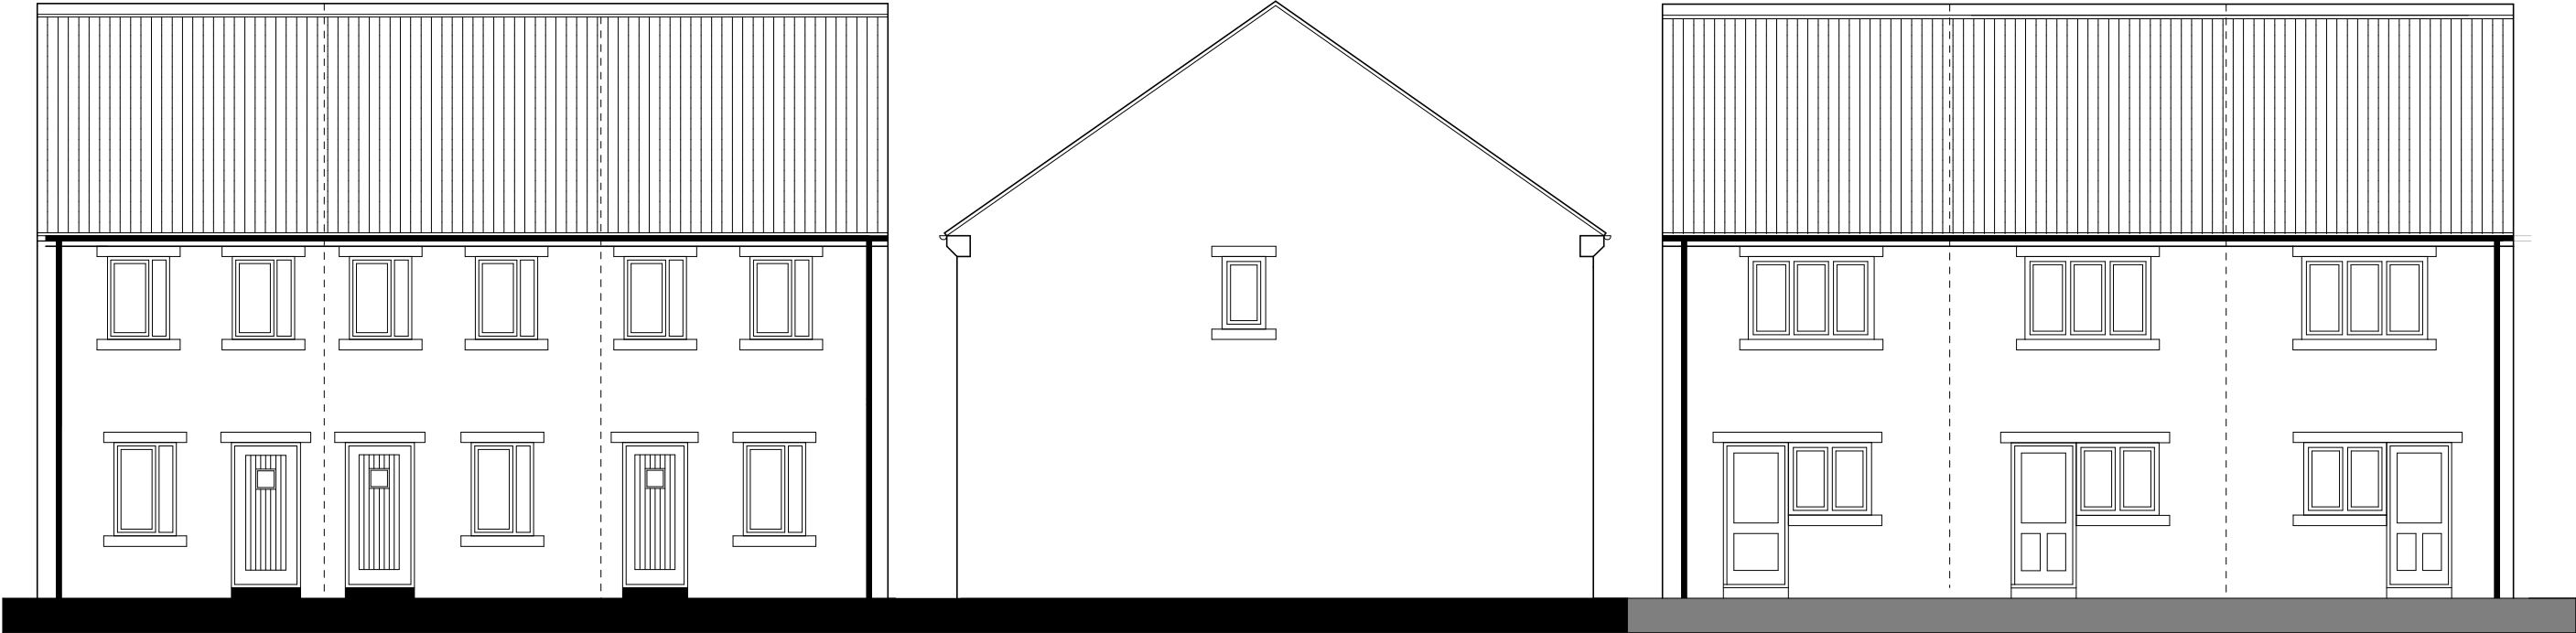


FRONT ELEVATION


SIDE ELEVATION

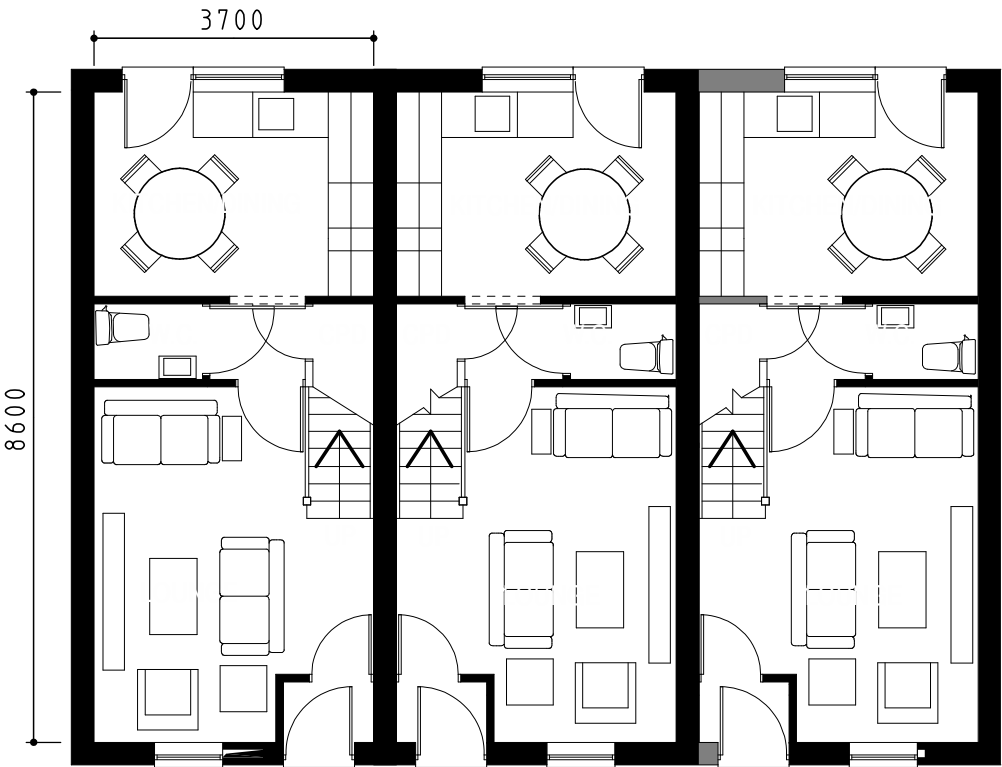

GROUND FLOOR PLAN

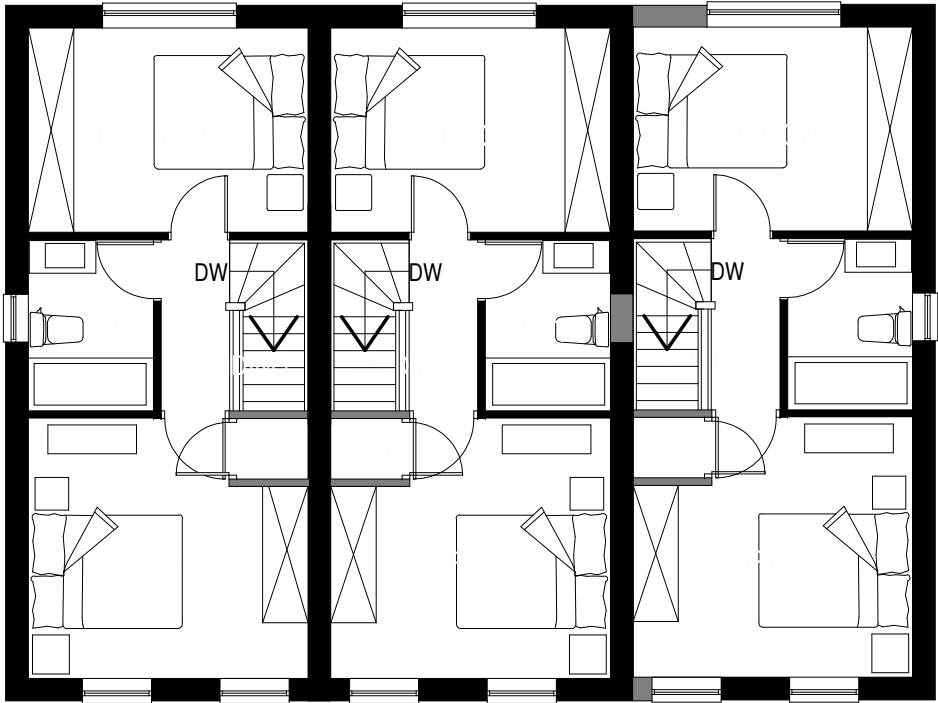

FIRST FLOOR PLAN

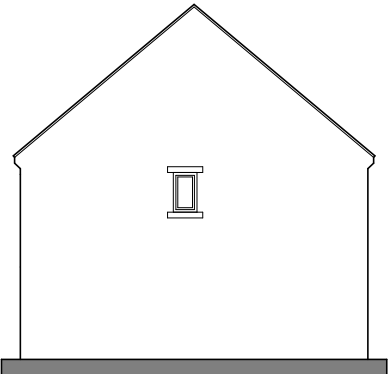

SIDE ELEVATION

CLIENT
OPULWOOD DEVELOPMENTS

DRAWING TITLE
PLANNING DRAWING CWG12T


PROJECT:
PROPOSED DEVELOPMENT AT
THE FORMER CHARLESTOWN WORKS
CHARLESTOWN ROAD
GLOSSOP

DRAWING No
022 / 035 / CWG12T

DRAWING DATE
AUGUST 2022

DRAWN BY
IKB

SCALE
1:100 @A3

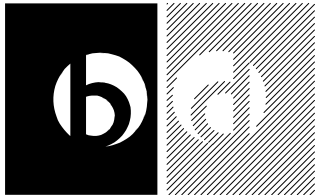

BARRATON
DESIGN STUDIO

BARRATON DESIGN STUDIO
UNIT 1
BRANCROFT FARM
BAWTRY ROAD
AUSTERFIELD
DONCASTER
SOUTH YORKSHIRE
DN10 6EZ

TEL: 01302 771188
EMAIL: ianbarraton30@gmail.com

