






South Elevation

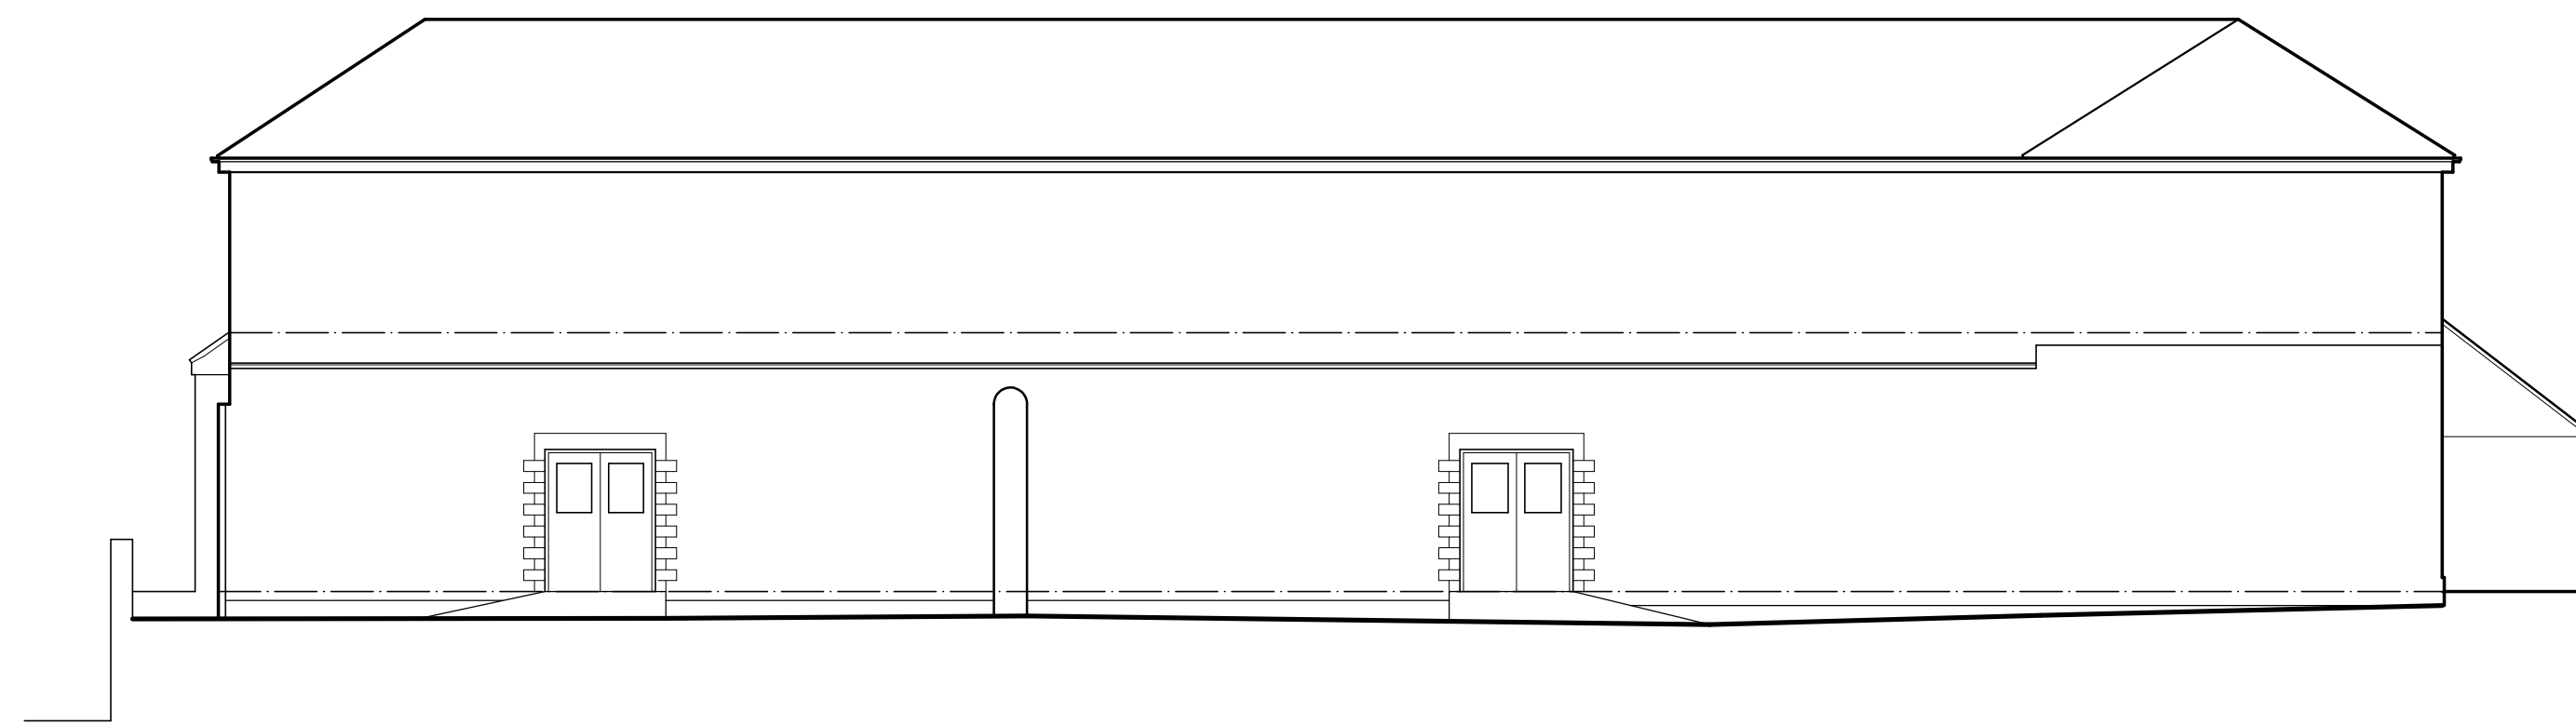


East Elevation

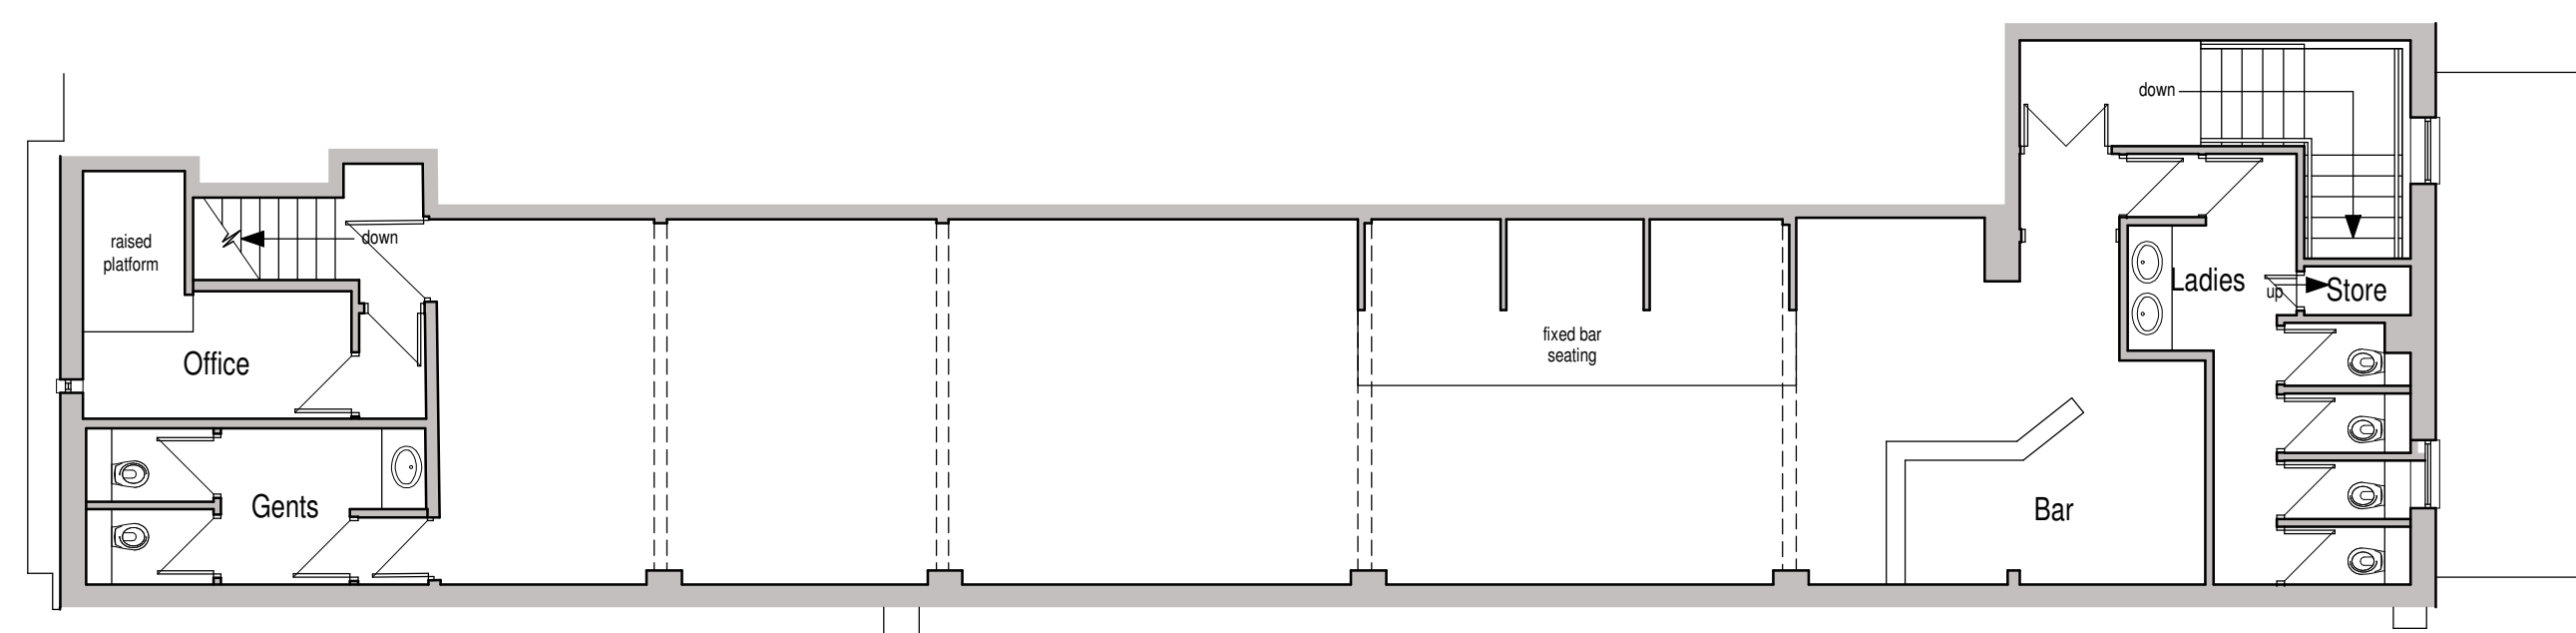


First Floor Plan

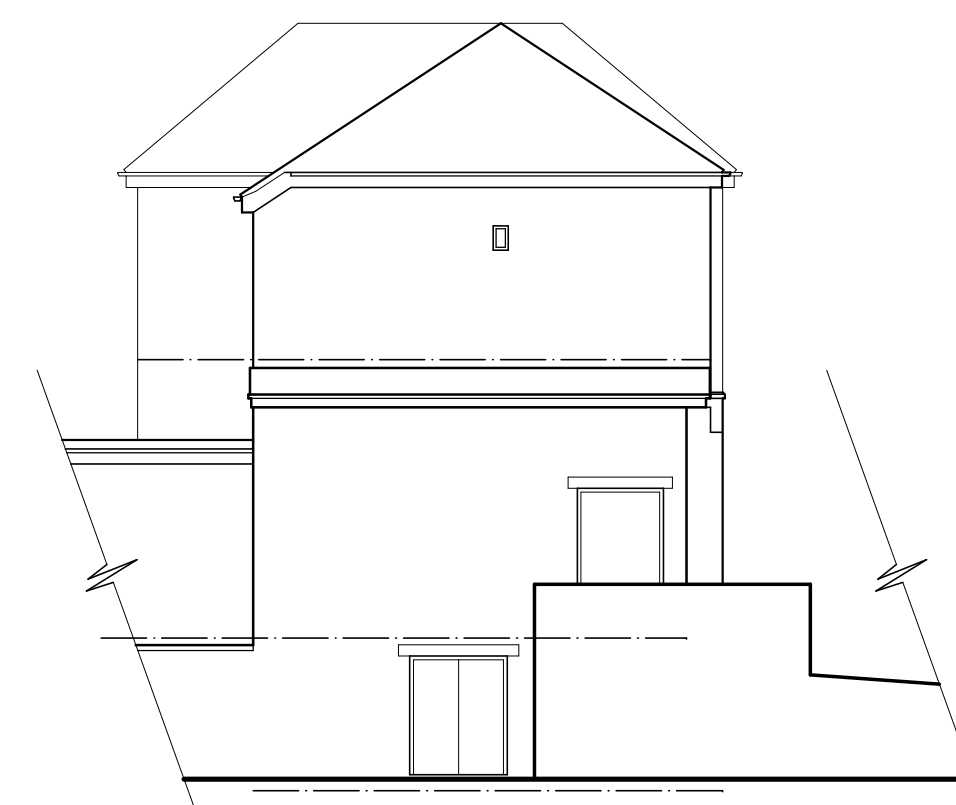


West Elevation

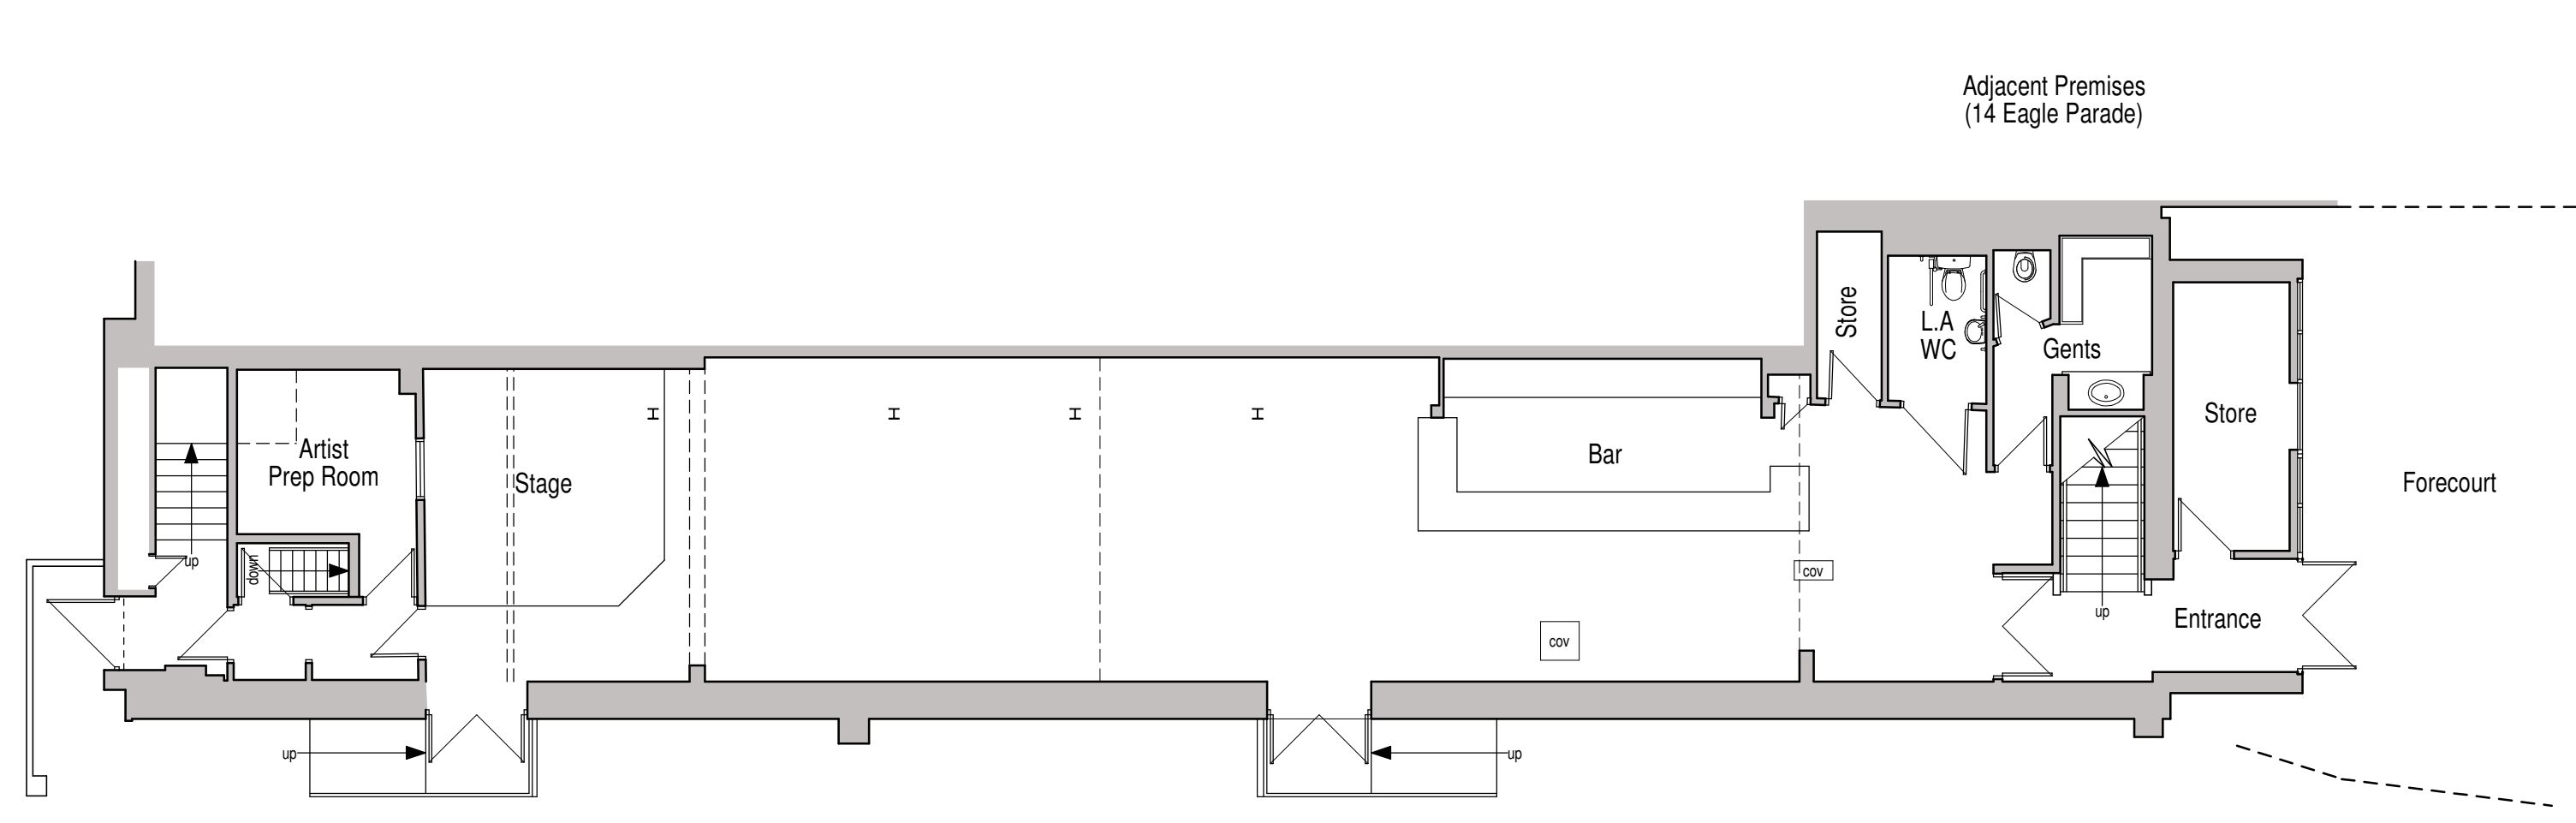

Ground Floor Plan

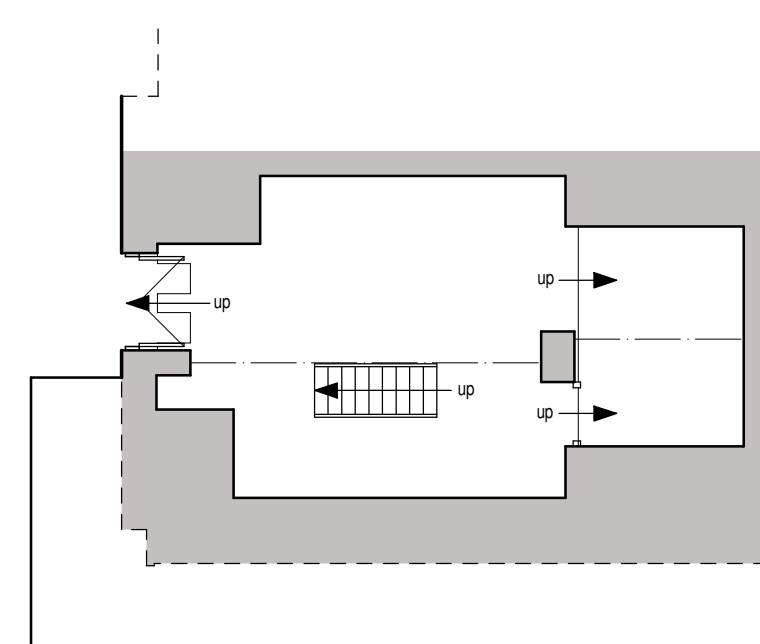

Basement Plan

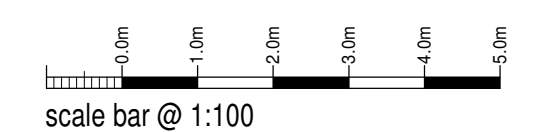

scale bar @ 1:100

Broad Walk Dental Practice

Proposed Conversion of Former
Nightclub into Dental Practice
15 Eagle Parade,
Buxton,
SK17 6EQ

Existing Conditions
Floor Plans and Elevations

Date	June 2022	Sheet	A1	Scale	1:100
Dwg No.	2022-2715-01	Rev.	A	Drawn	ASR / NAW

A - 24/05/2022 MINOR AMENDMENT TO ELEVATIONS



10 Cawdry Buildings, Fountain Street, Leek, ST13 6JP
Telephone: 01538 386002
E-mail: info@sammonsltd.co.uk
Web: www.sammonsltd.co.uk

This drawing is copyright.
All dimensions must be checked prior to commencement.