

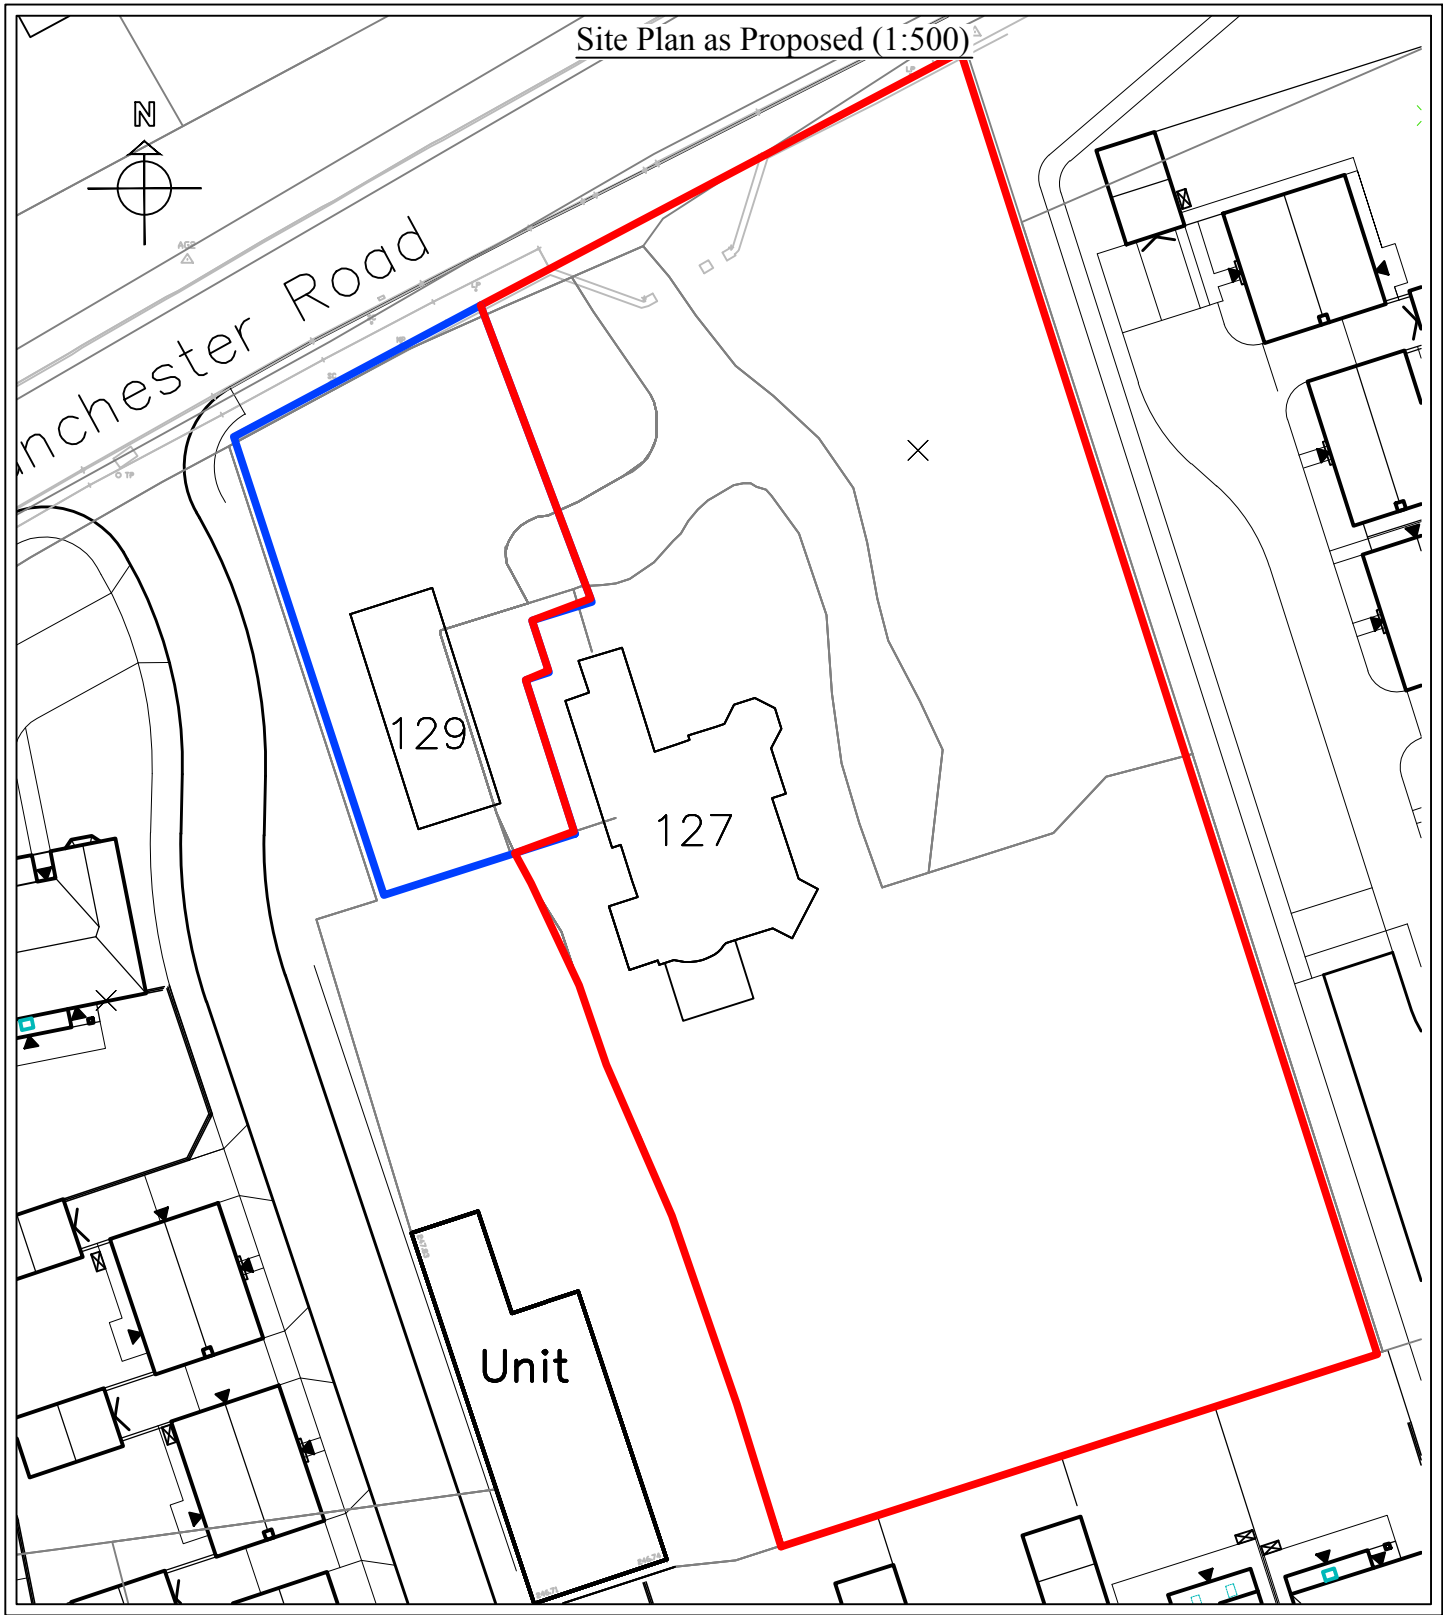


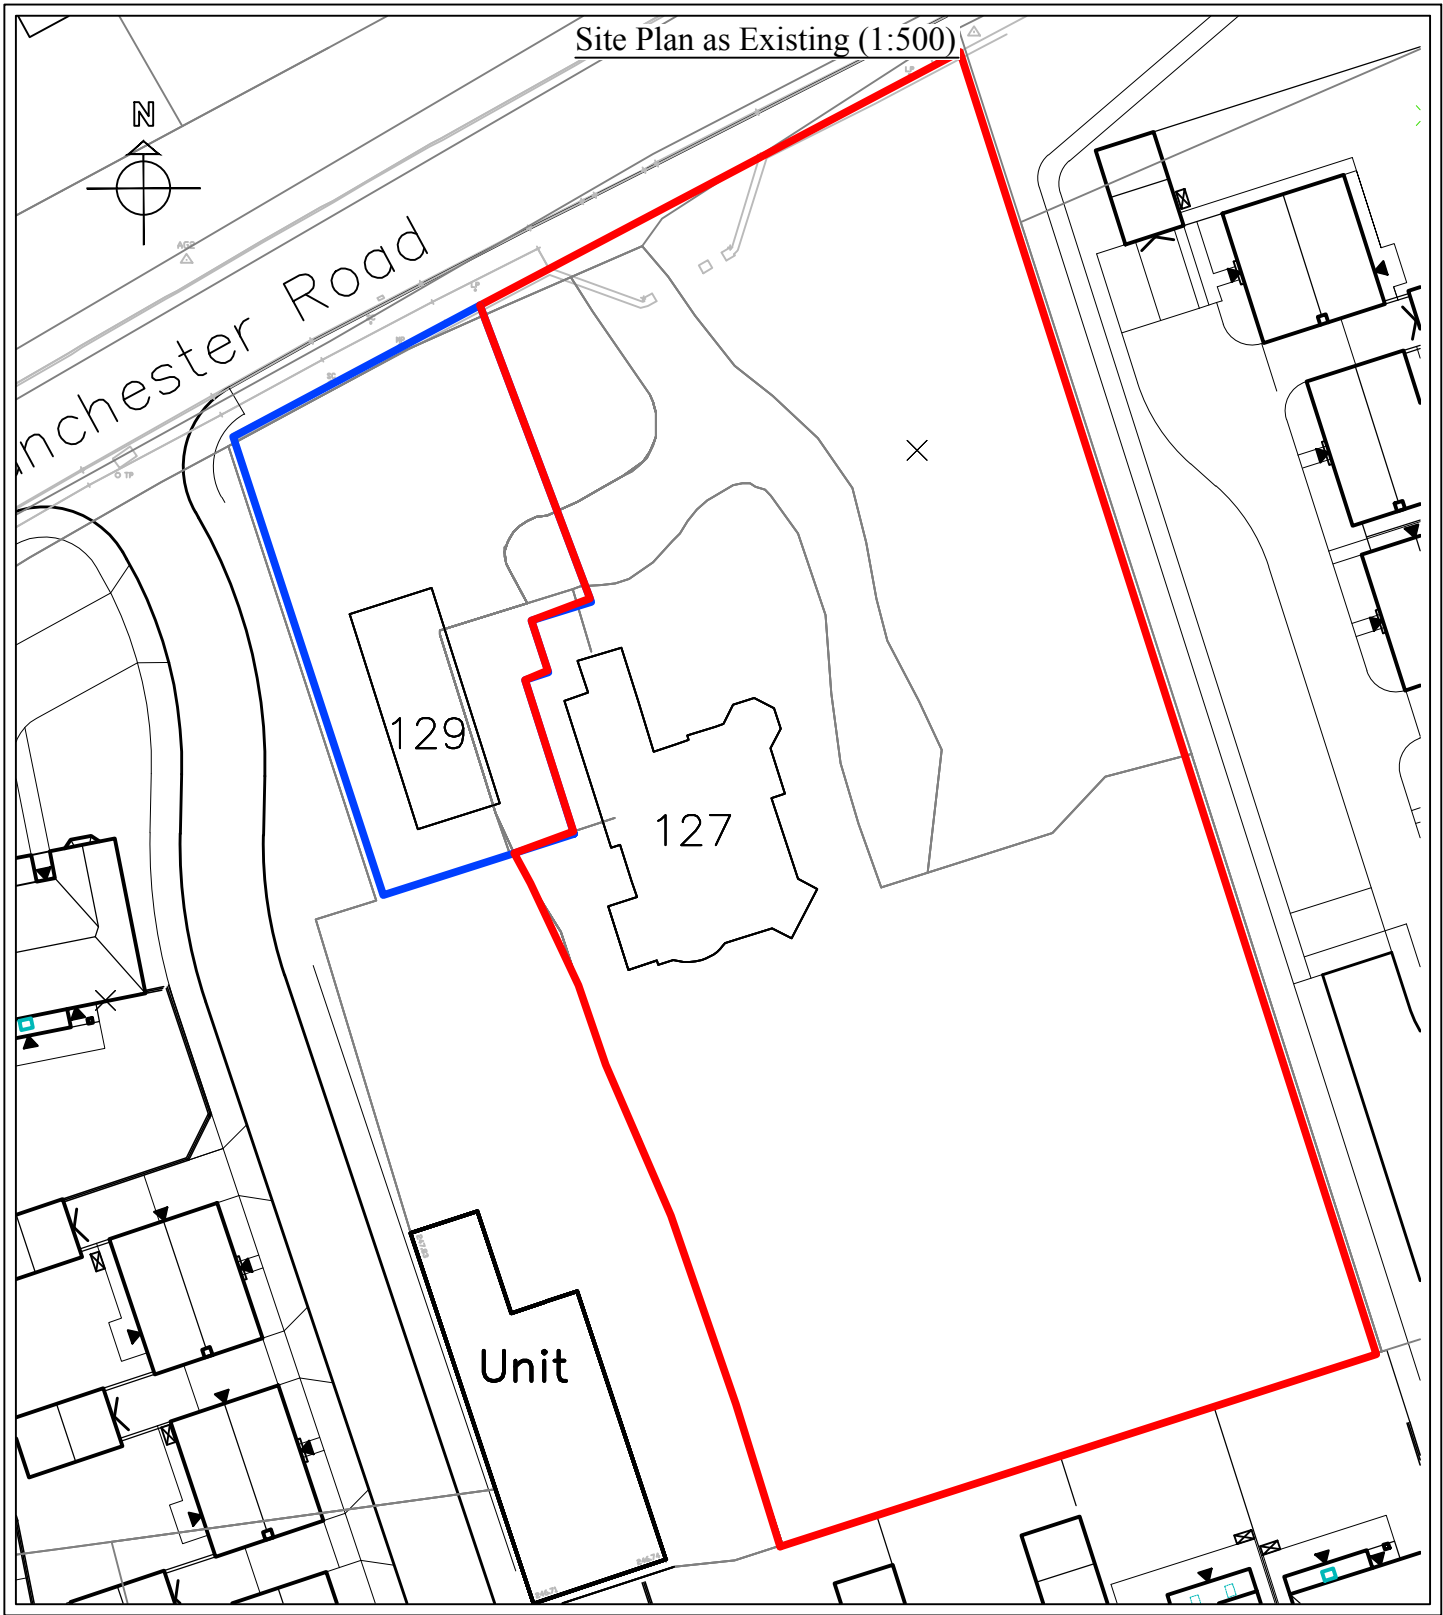

Planning

This drawing is the Copyright of SJ Design Limited.
All dimensions must be checked on site and not scaled from this drawing.
All materials and workmanship are to be in accordance with prevailing British Standards, Codes of Practice, Building Regulations, manufacturers and federation recommendations and all to the complete satisfaction of SJ Design Limited.

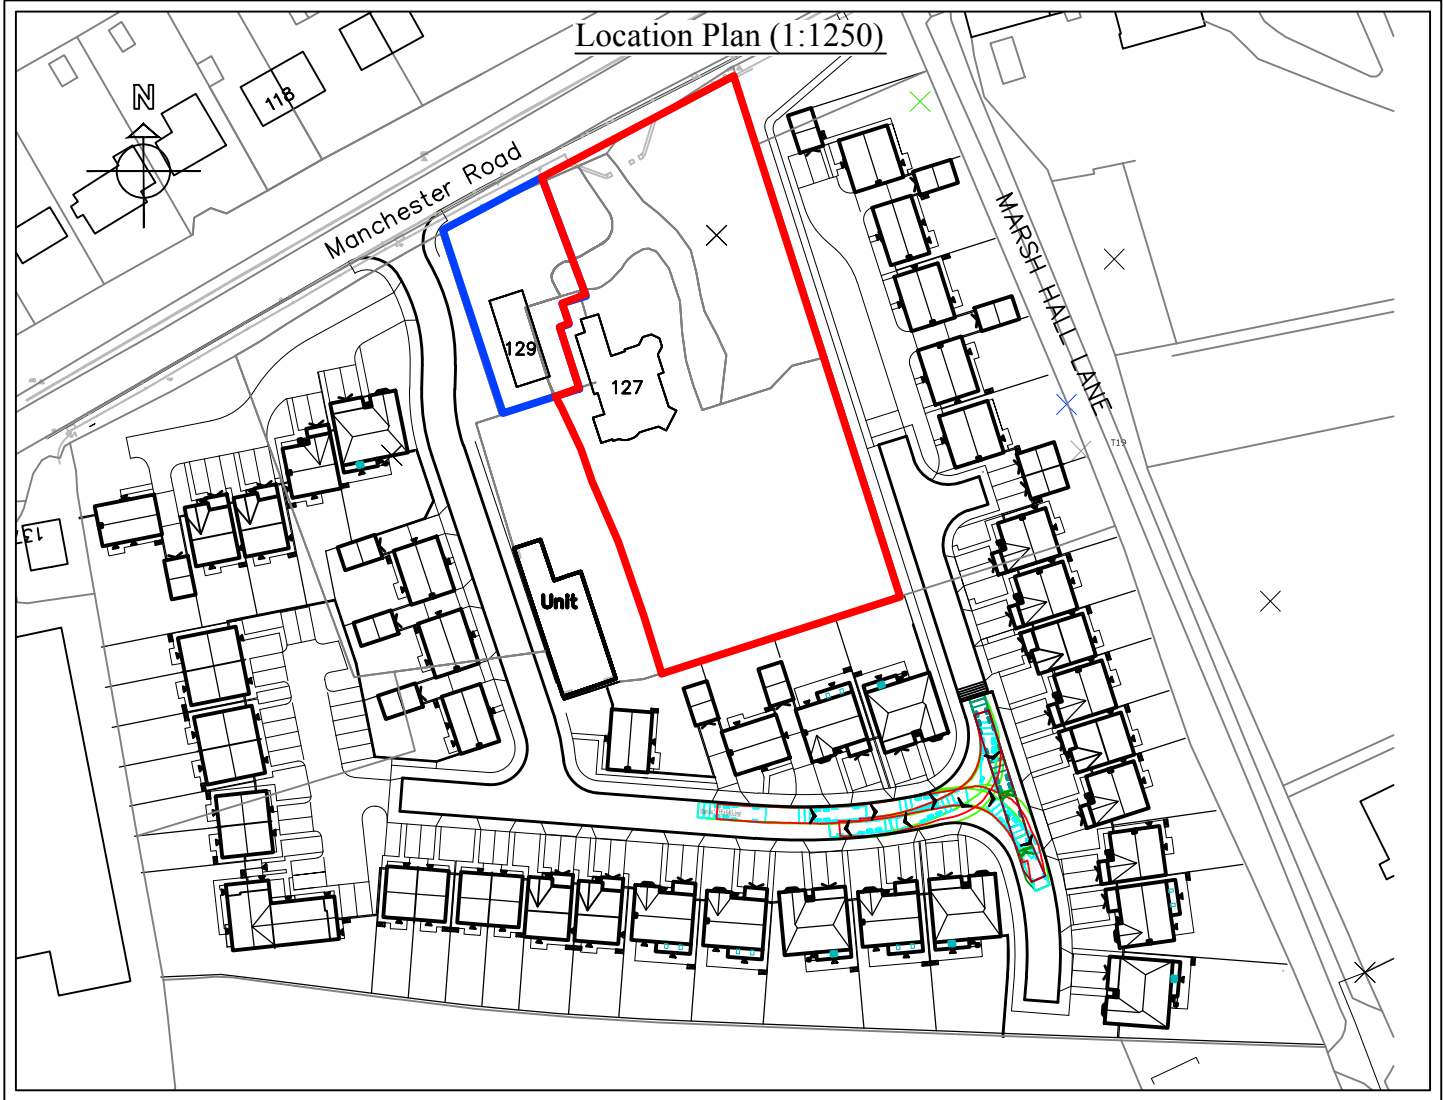

Building Design & Surveying Consultants
The Old Co-Op Building, Church Street,
Hayfield, High Peak SK22 2JE
Tel: 01663 742903 Fax: 01663 751247
Mobile: 07984 007 087 Email: info@sjdesign.net
www.sjdesign.net

Client
Mr Scott Richardson

Job Title
Proposed alterations at
Castle Manor, 127 Manchester Road
Chapel en le Frith
High Peak
SK23 9TN

Drawing Title
Location and site plans

Scale
as marked @A2

Date
May 2022

Drawn by
SJ

Drawing No.
100

Rev.
-