


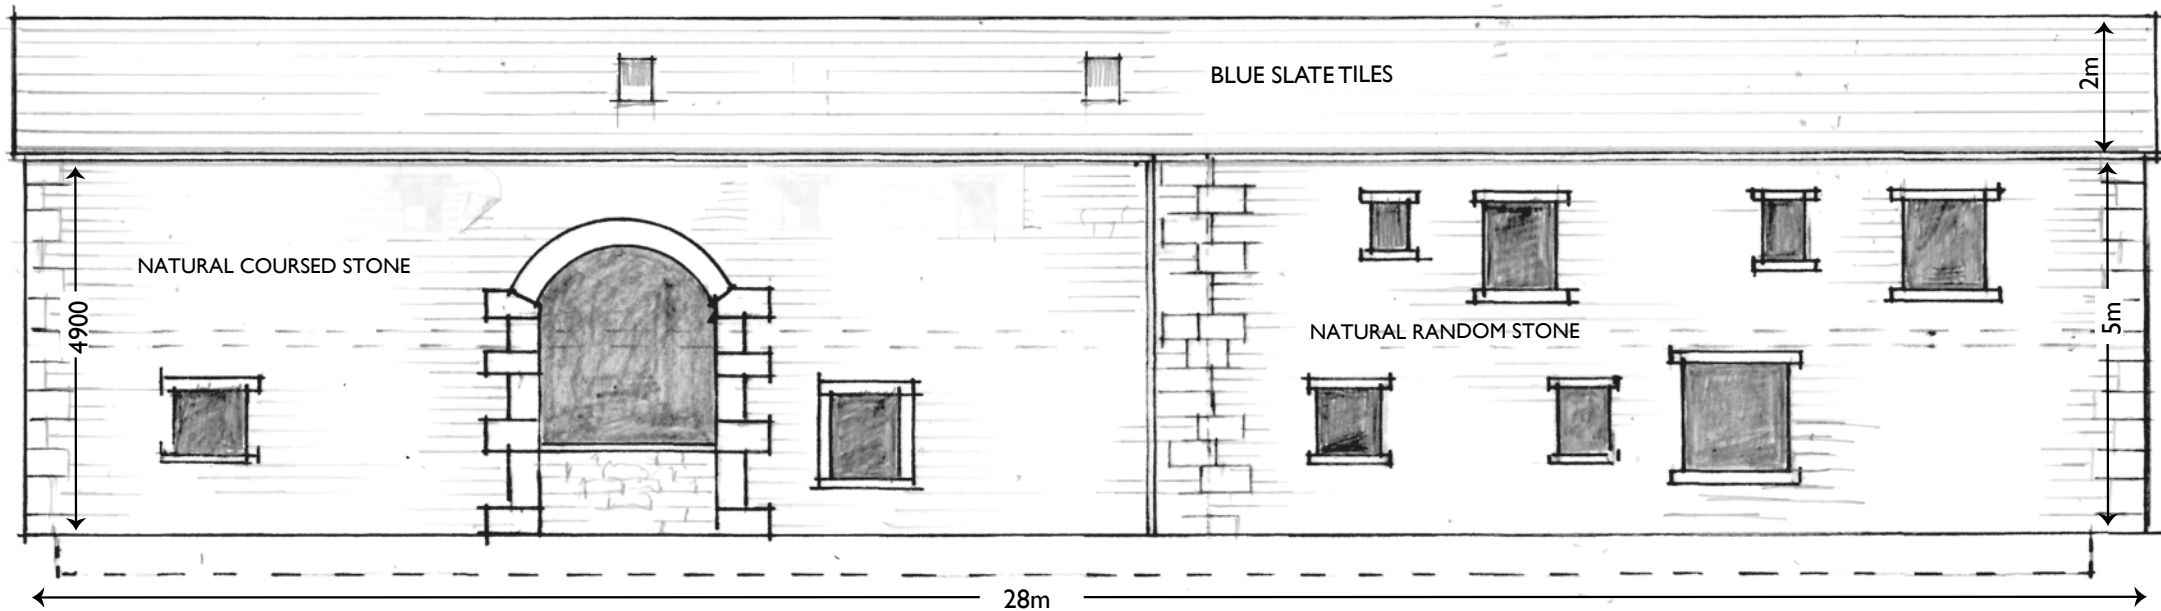

NORTH ELEVATION

HIGH WOOD FARM BARN,
MELLOR ROAD, SK22 4QG.

EXISTING

NORTH ELEVATION

SCALE 1-100

DWG No. MC.3.