



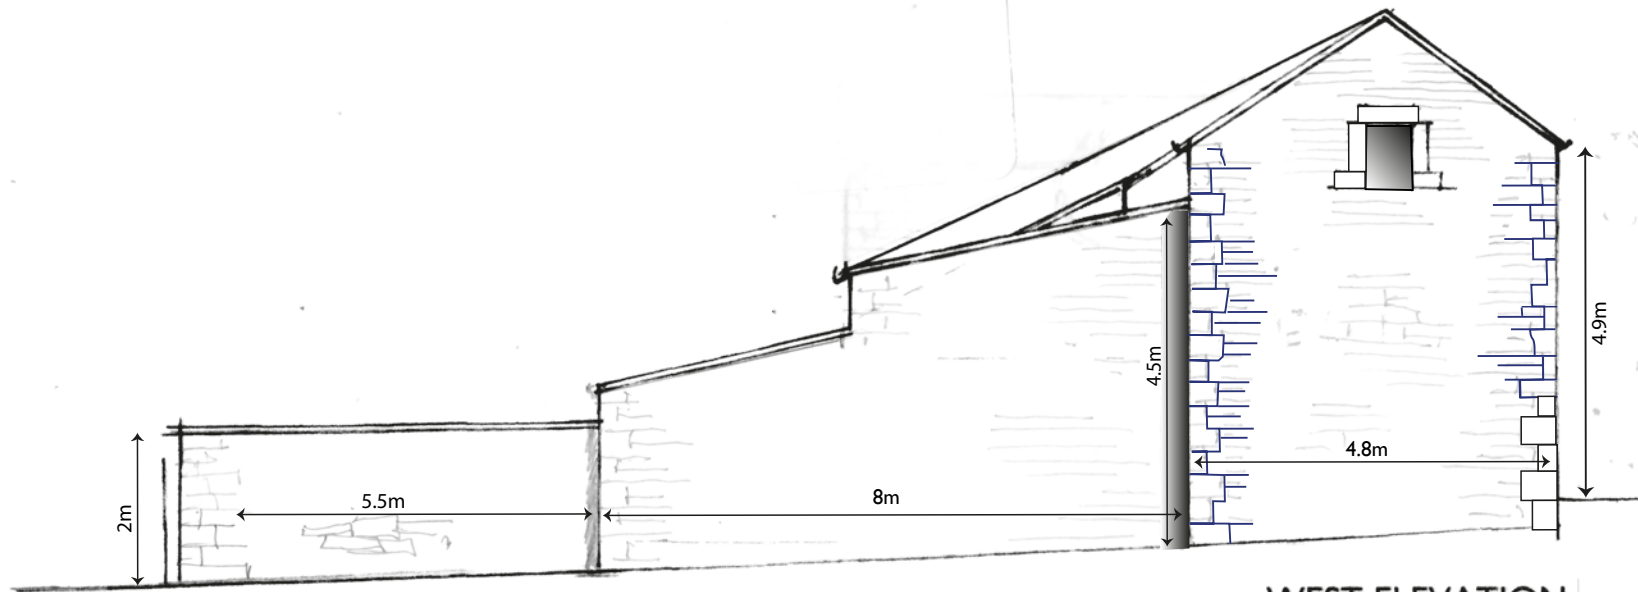

WEST ELEVATION

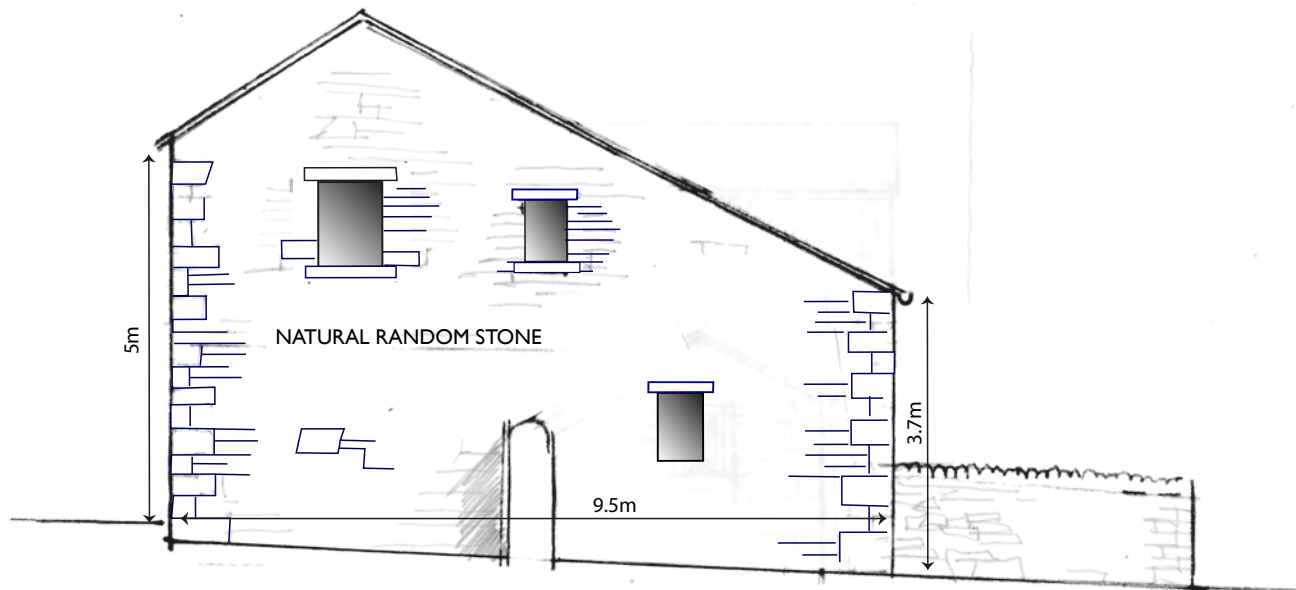

EAST ELEVATION

HIGHWOOD FARM BARN
MELLOR ROAD, SK22 2QG
ELEVATIONS EAST & WEST
PROPOSED A
SCALE 1-100
DWG No. MC14

HIGH WOOD FARM BARN,
MELLOR ROAD, SK22 4QG.
EXISTING
WEST, EAST ELEVATION
SCALE 1-100
DWG No. MC.4.