


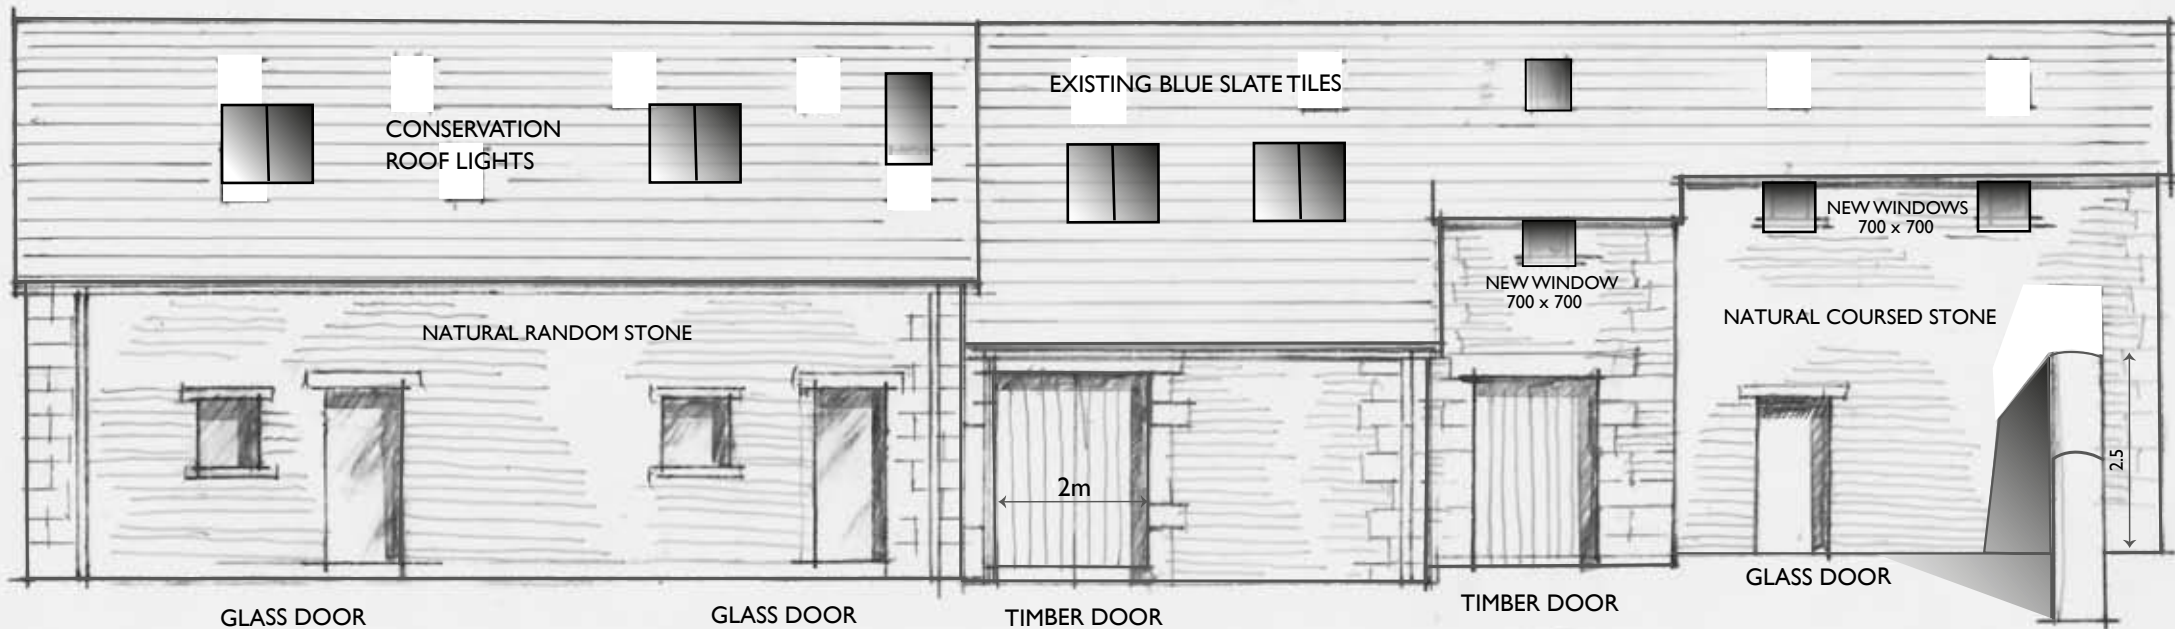

SOUTH ELEVATION

REMOVE EXISTING STALLS TO EXPOSE ORIGINAL BARN WALLS
 LEAVE FOOTPRINT WALL AS WALLED PAVED YARD
 CREATE NEW ENTRANCE 2m WIDE WITH EXTERNAL DOUBLE TIMBER DOORS
 EXTERNAL DOUBLE TIMBER DOORS TO DINING AREA
 CONSERVATION ROOF LIGHTS ALLOW LIGHT TO FIRST FLOOR
 THREE NEW FIRST FLOOR WINDOWS 700x700

HIGH WOOD FARM BARN,
 MELLOR ROAD, SK22 4QG.
PROPOSED
 SOUTH ELEVATION
 SCALE 1-100
 DWG No. MC.8.