
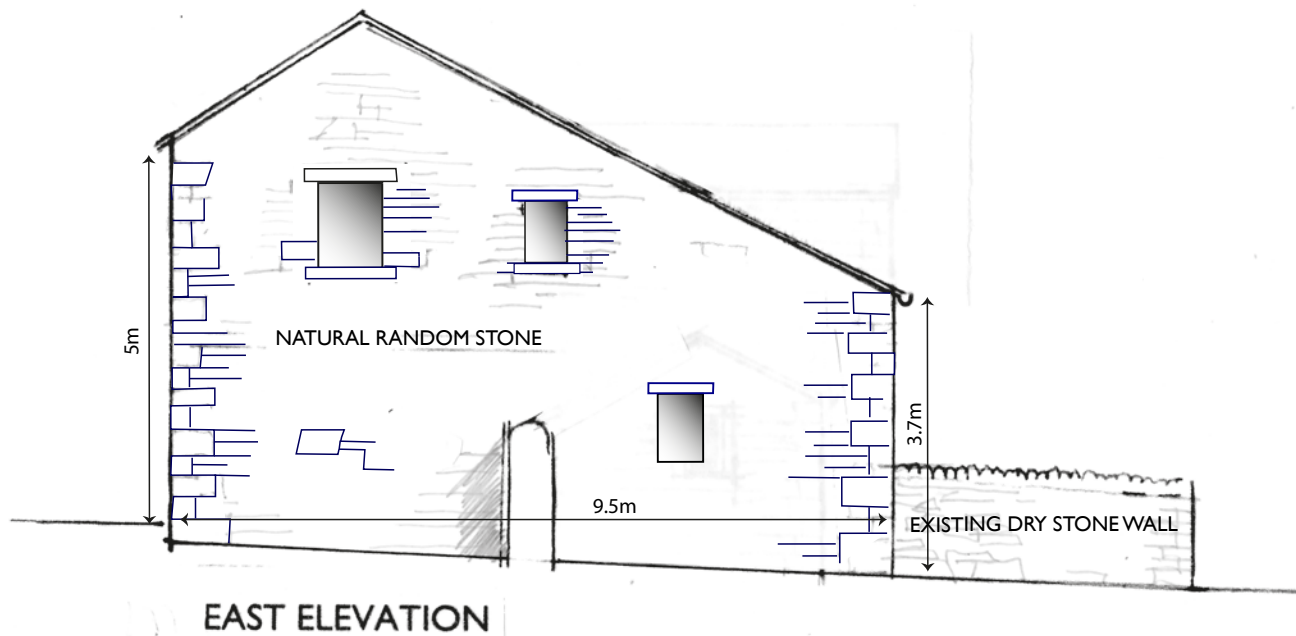


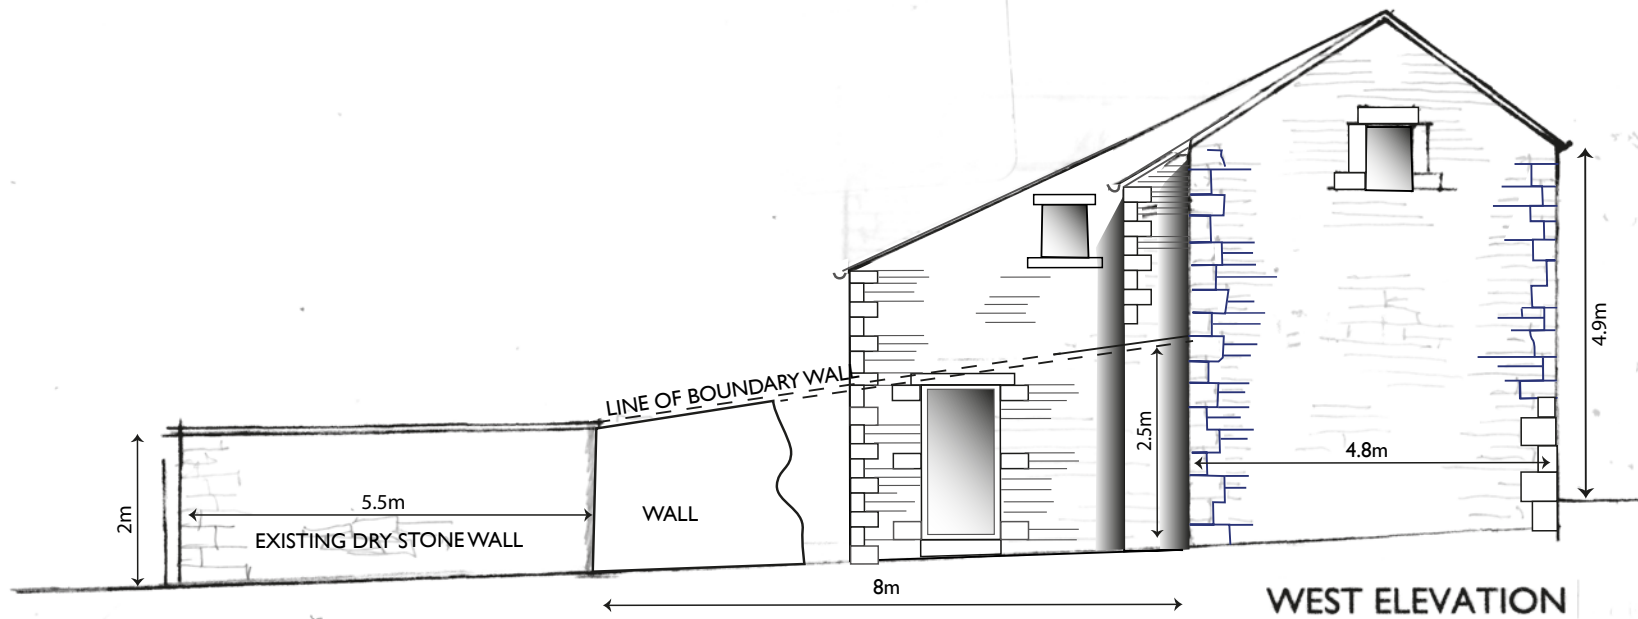

HIGHWOOD FARM BARN
 MELLOR ROAD, SK22 2QG
 ELEVATIONS EAST & WEST
 PROPOSED
 SCALE 1-100
 DWG No. MC10

HIGH WOOD FARM BARN,
 MELLOR ROAD, SK22 4QG.
PROPOSED
WEST, EAST ELEVATION
 SCALE 1-100
 DWG No. MC10.