



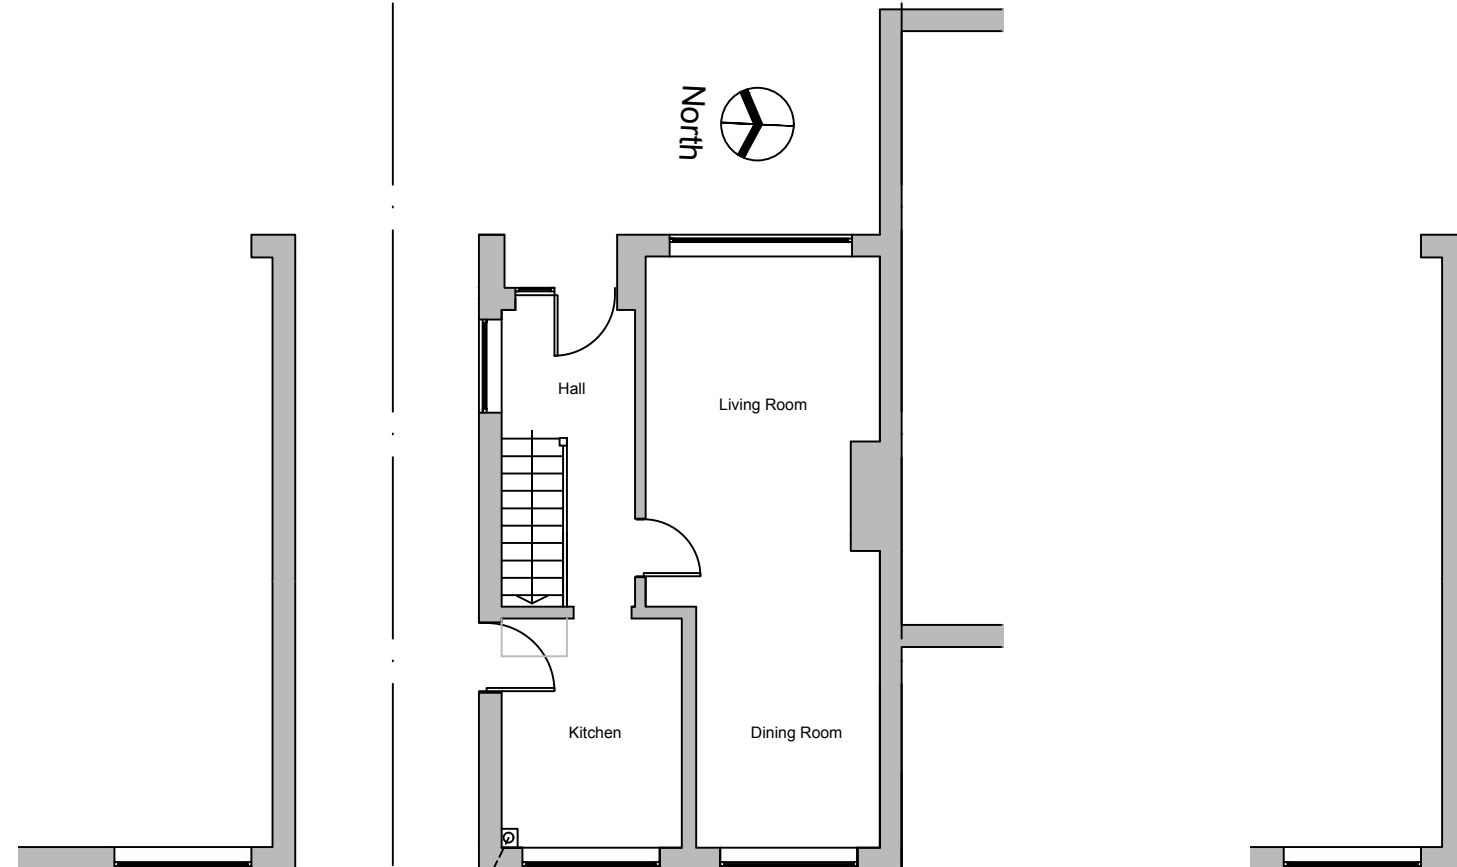

Existing Ground Floor Plan

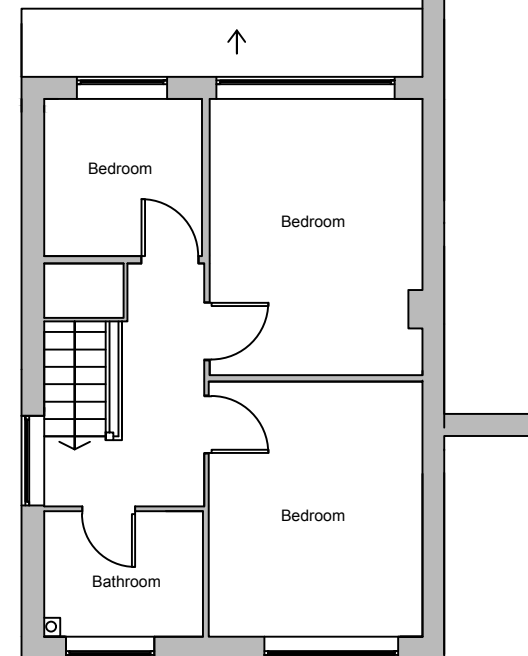


Existing First Floor Plan



Existing Front Elevation



Existing Side Elevation

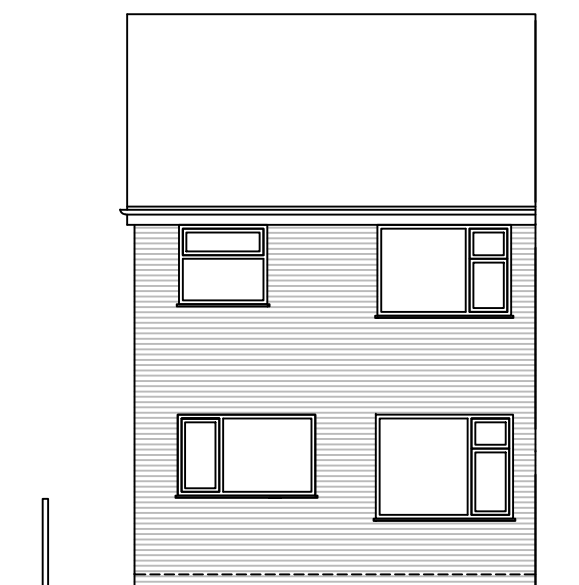

Existing Rear Elevation



Client:
Mr & Mrs Giles
21 Shawfield Road, Hadfield, SK13 2BJ


Project:
Proposed two storey rear extension

Title:
Existing Plans & Elevations

Scale: 1:100 @ A3
Drawn: C.K. Date: August 2022

Project no.: 3156 Drawing no.: 3156-001

PLANMART LIMITED
9, GEORGE STREET, GLOSSOP,
DERBYSHIRE SK13 8AY.
TEL: 01457 863153

 

Metric scale

THIS DRAWING IS NOT TO BE COPIED OR REPRODUCED
WITHOUT THE PRIOR WRITTEN CONSENT OF PLANMART LTD.