




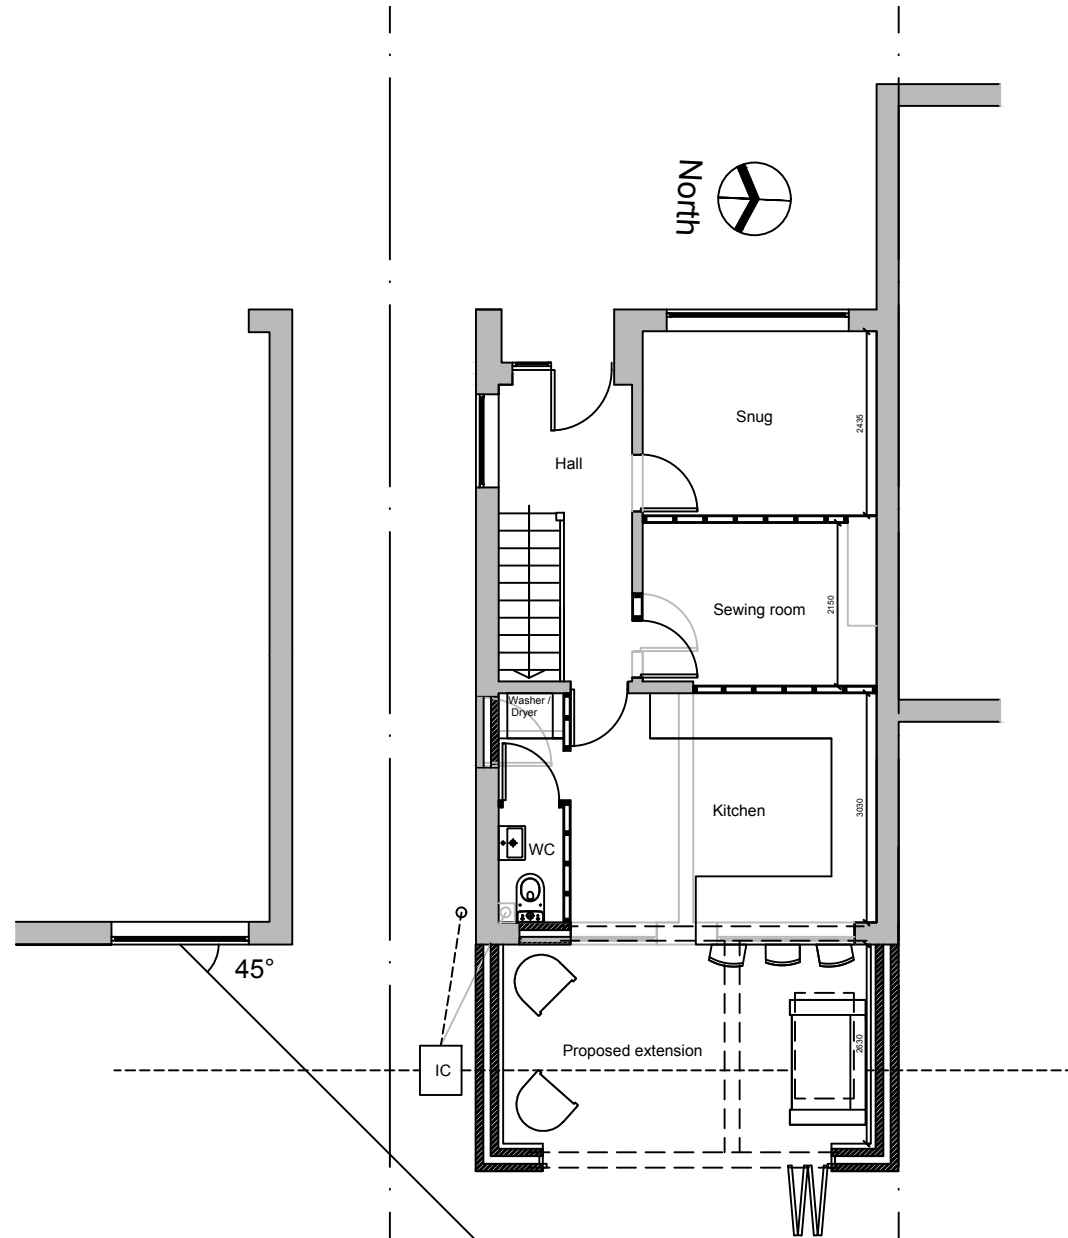

Proposed Ground Floor Plan

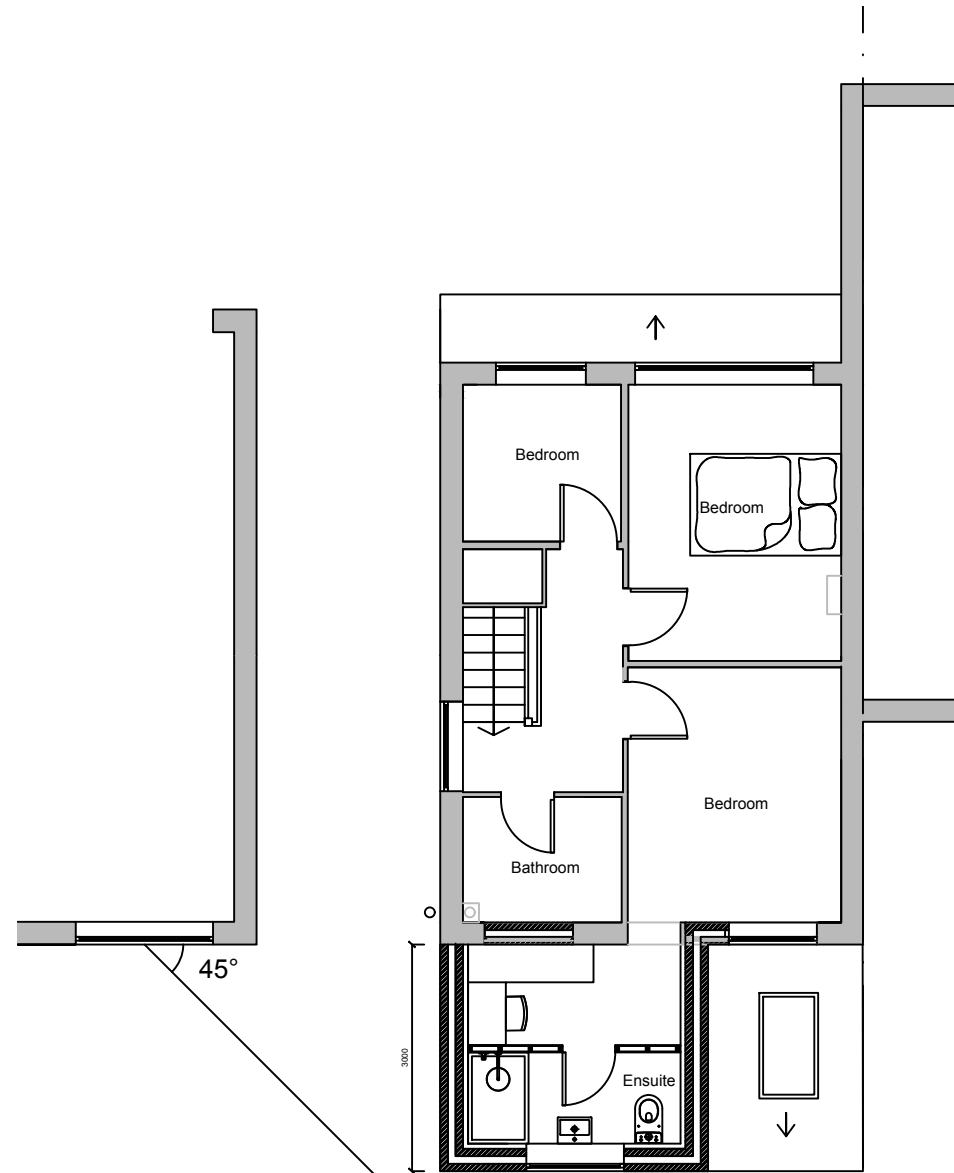

Proposed First Floor Plan

 

Client:
Mr & Mrs Giles
21 Shawfield Road, Hadfield, SK13 2BJ

Project:
Proposed two storey rear extension

Title:
Proposed Plans

Scale: 1:100 @ A3

Drawn: C.K. Date: August 2022

Project no.: 3156 Drawing no.: 3156-002

PLANMART LIMITED
9, GEORGE STREET, GLOSSOP,
DERBYSHIRE SK13 8AY.
TEL: 01457 863153