


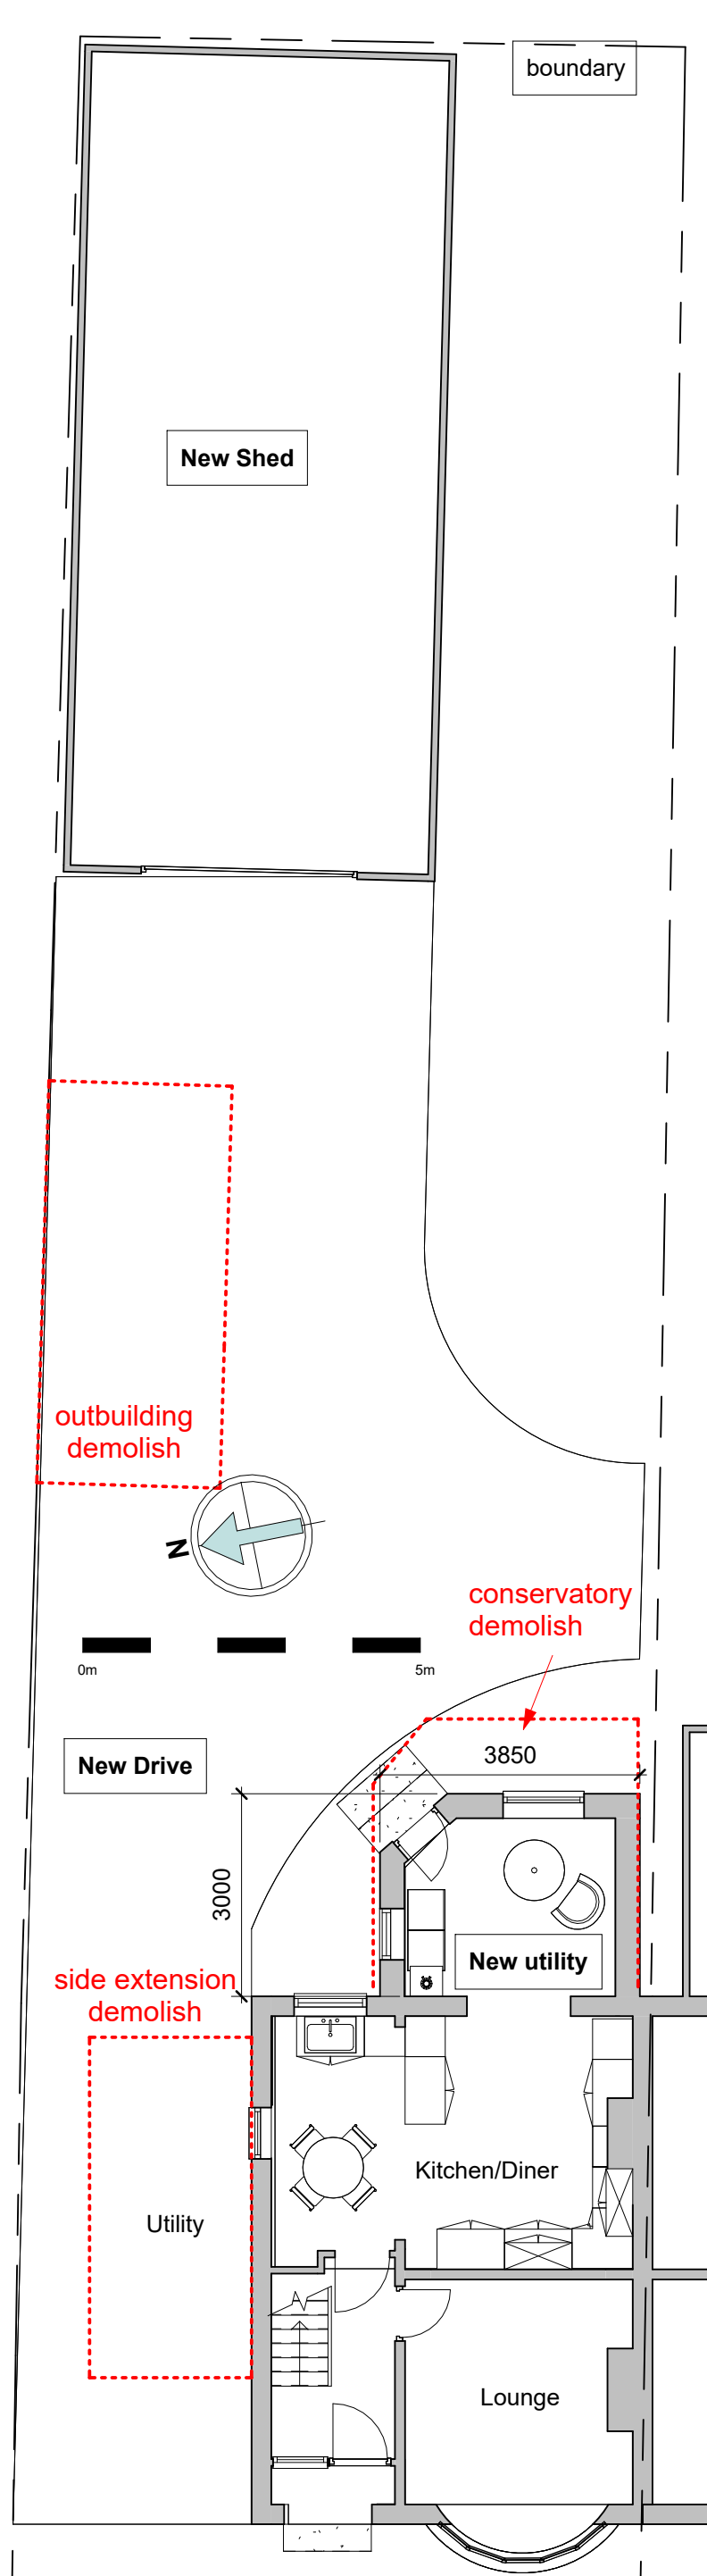


Ground - Proposed
1 : 100





Front Elevation - Proposed W
1 : 100




Rear Elevation - Proposed E
1 : 100

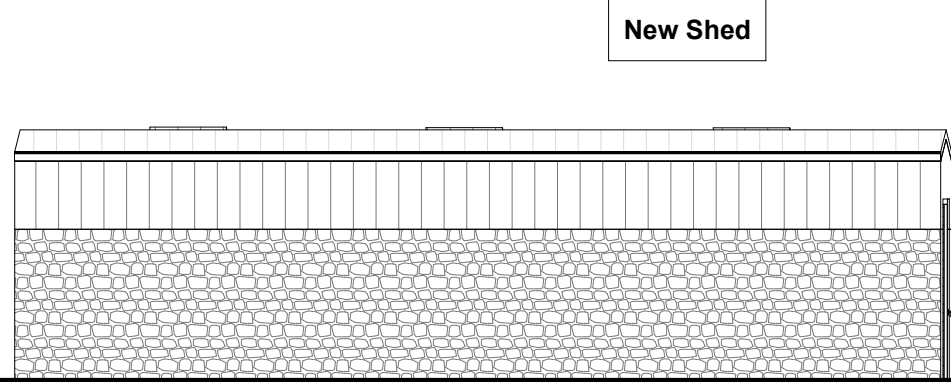

Side Elevation - Proposed N
1 : 100

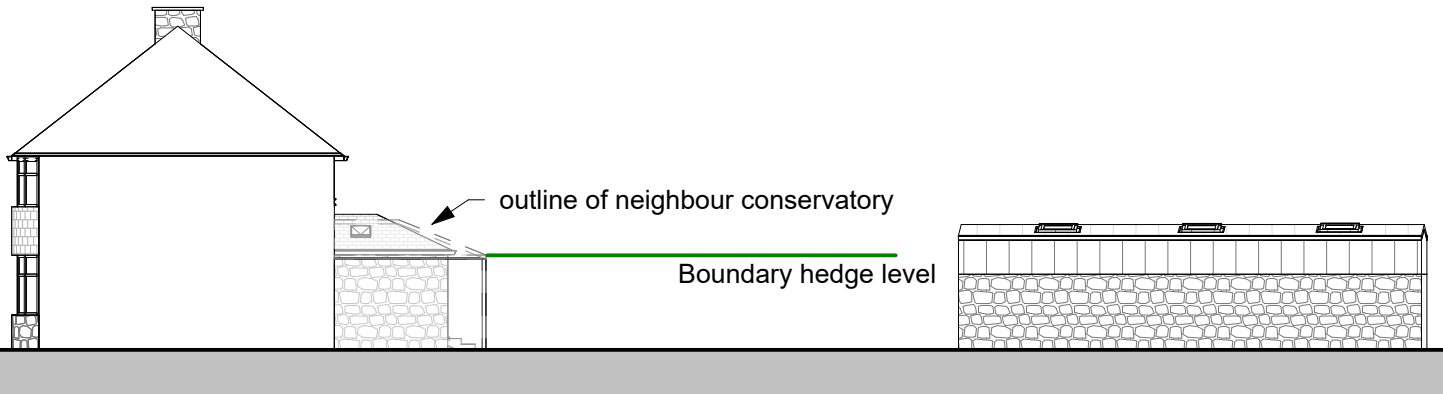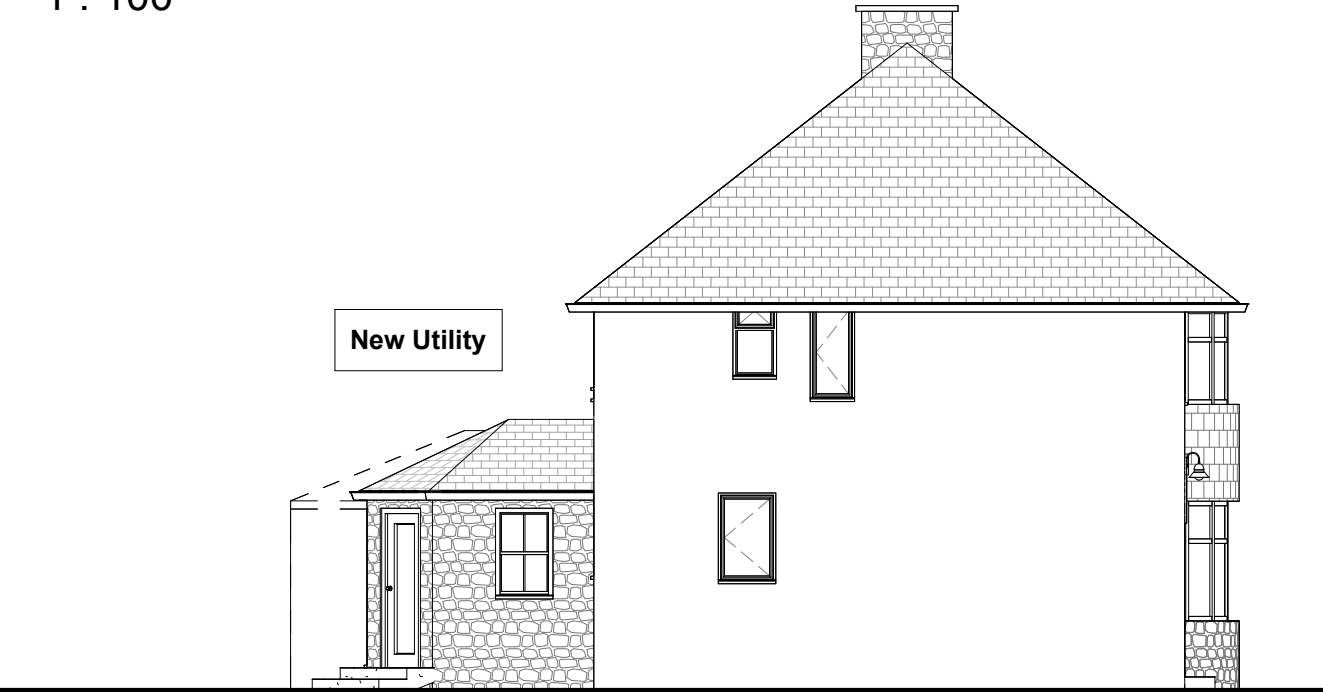

Side Elevation - Proposed S
1 : 200

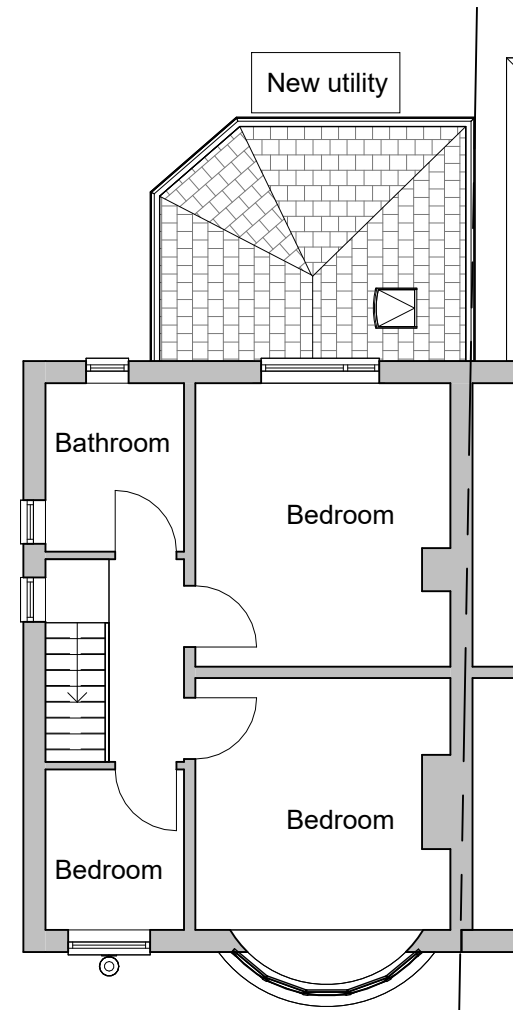

First - Proposed
1 : 100

Drawing Title
Proposed plans and elevations

Scale @ A2
As indicated

Job Number
JVD31

Date/Time stamp
07/09/2022
14:36:44

Drafted by
G Casson

Client Name
Mr I Tomlinson

Measurements to be confirmed on-site before work commences

DISCLAIMER: All work to comply with Planning and Building Regulation approved plans and should not commence until such time as all details and conditions have been approved. The contractor is to agree requirements for lighting, power, decorations, fittings and external works with the client prior to tendering. The contractor is to include for any protection required and for making good and removing all building debris. All dimensions and levels shown are in metric and should be checked prior to commencing or ordering material - IF IN DOUBT ASK. All materials to be used in strict accordance with manufacturers instructions. Any discrepancies should be reported immediately before proceeding. Should a public sewer be found within 3m of the development it will be necessary to contact the Local Water Authority for approval in accordance with H4 of the Building Regulations. Whilst every care is taken during survey, no responsibility or expense incurred is to be borne by Jonathan V Davies Chartered Surveyors.

Sheet Number

B101