



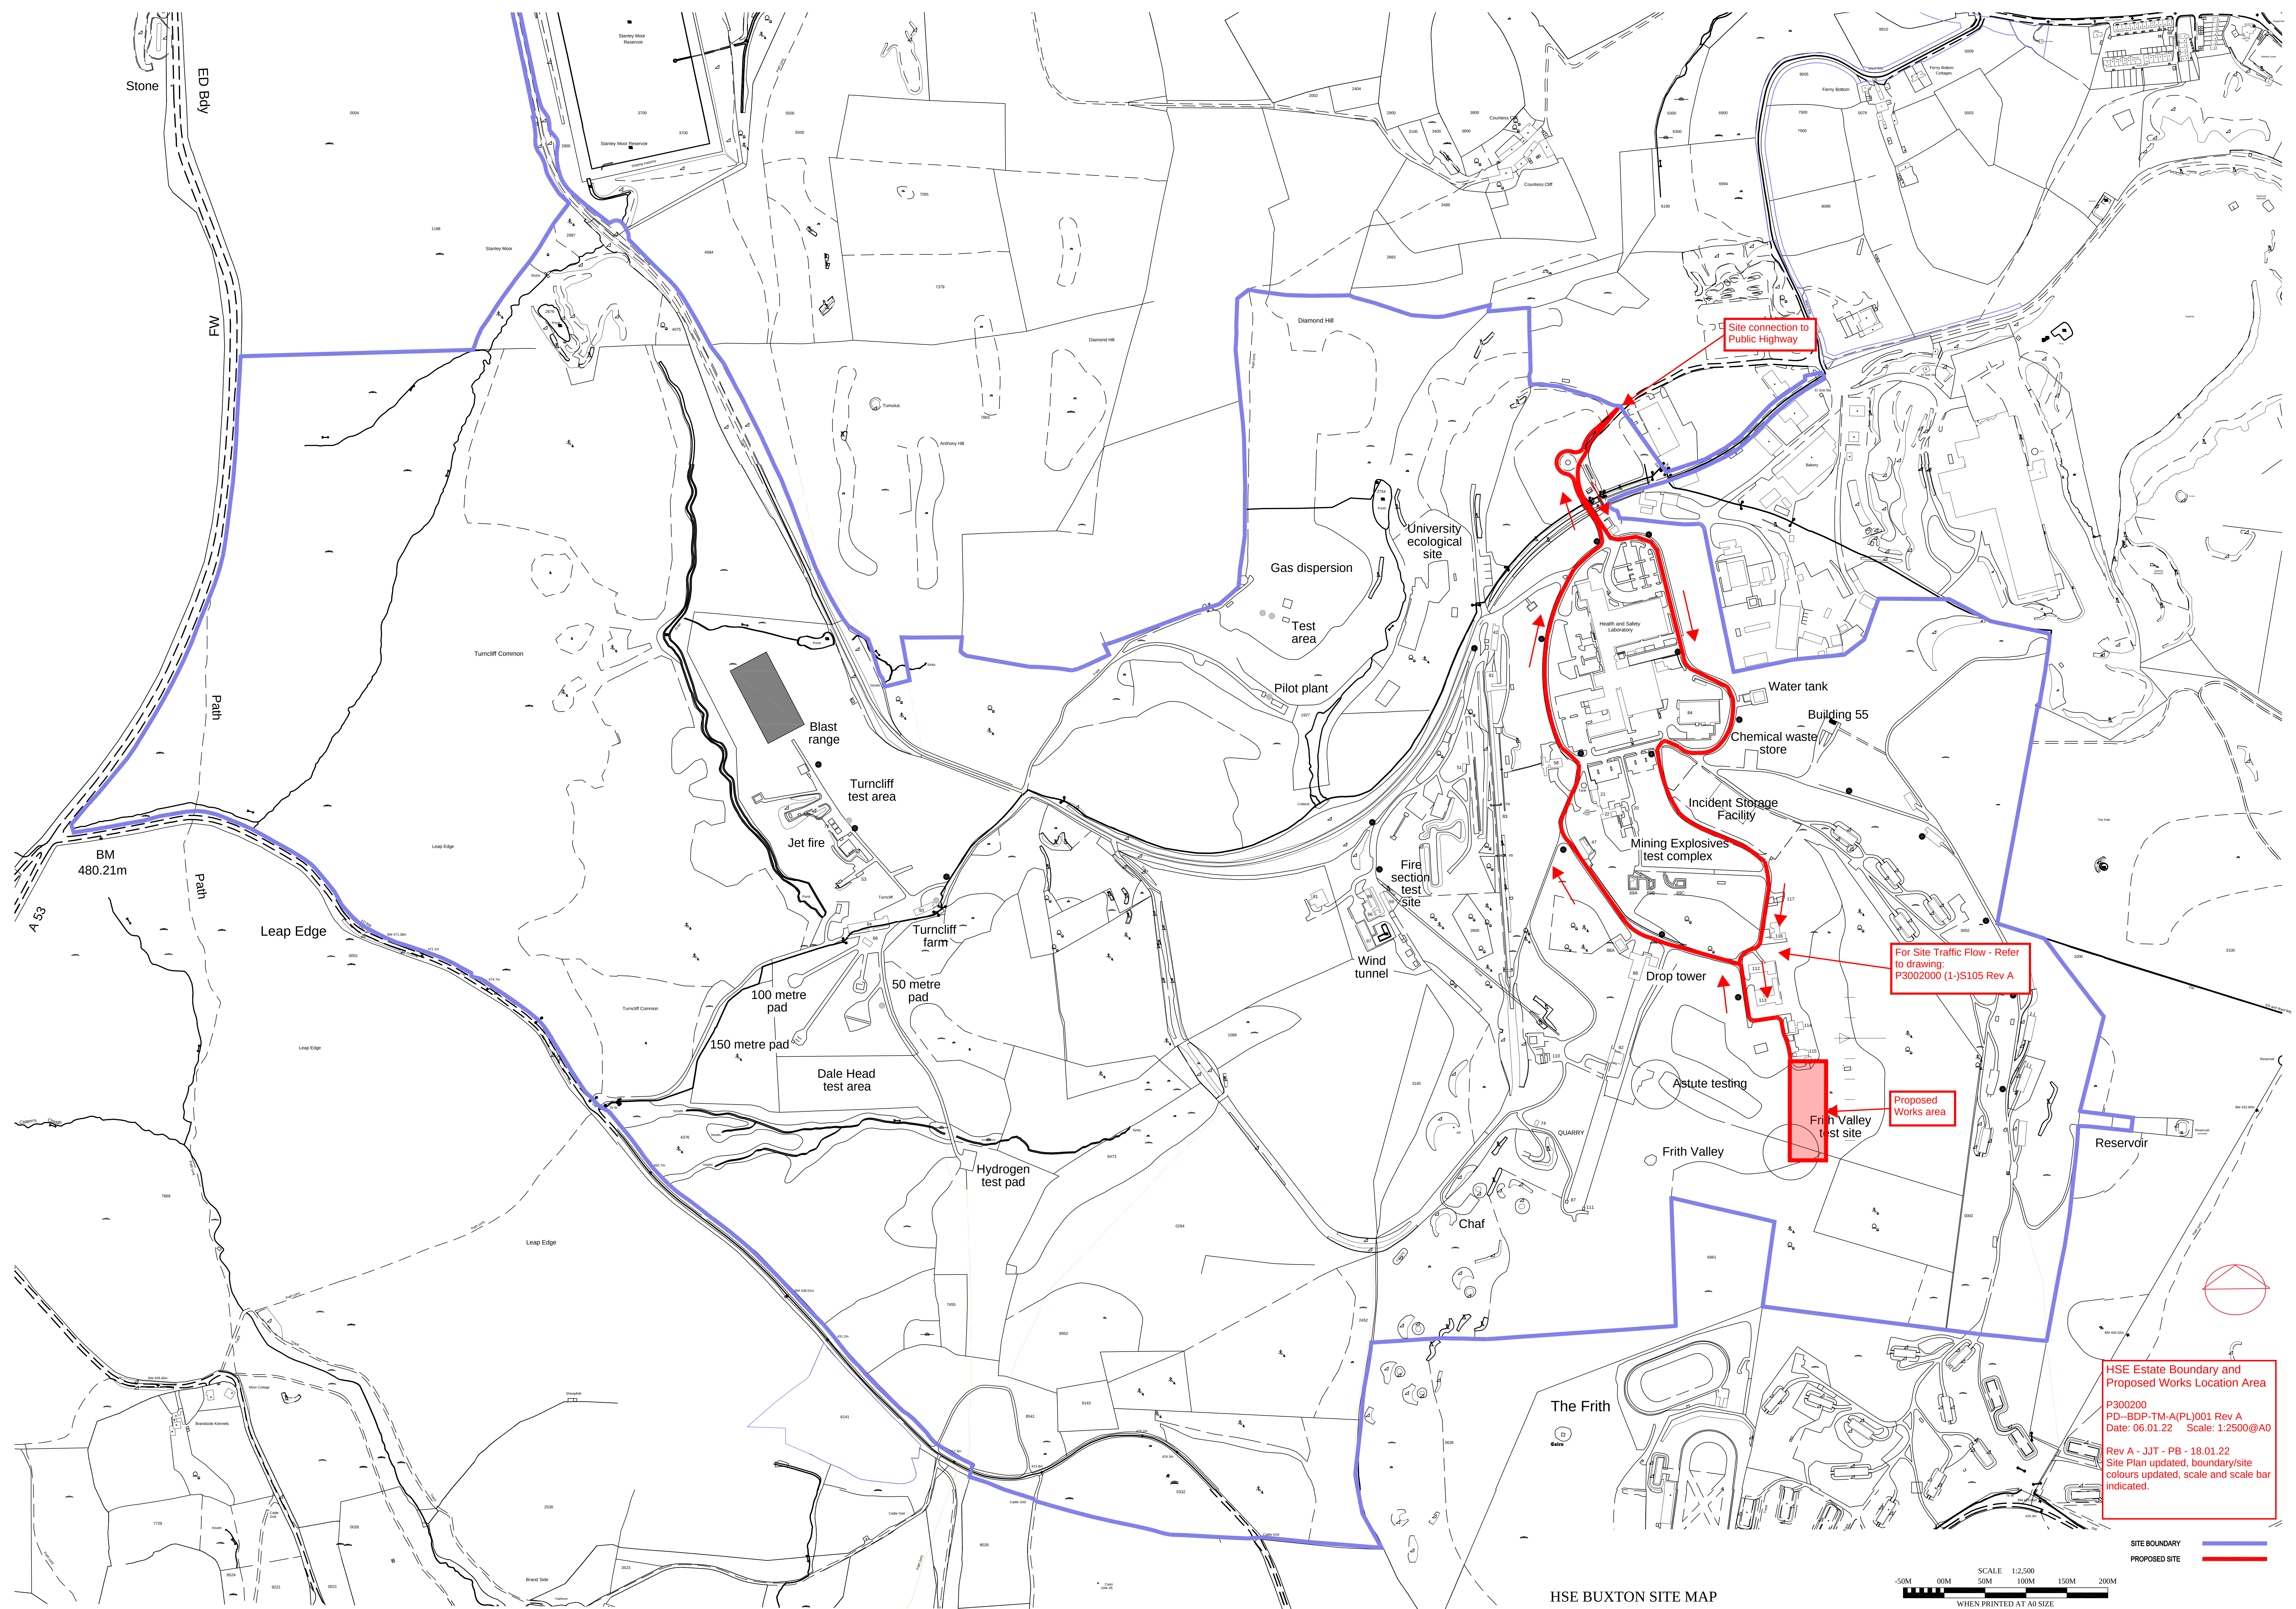

HSE BUXTON SITE MAP

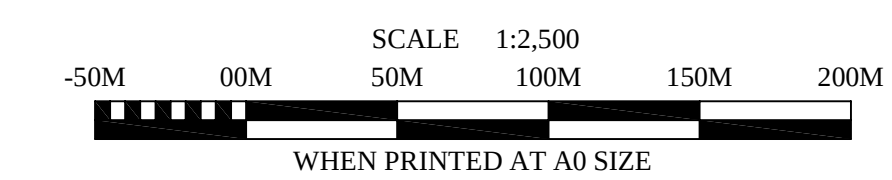

**HSE Estate Boundary and
Proposed Works Location Area**

P300200
PD--BDP-TM-A(PL)001 Rev A
Date: 06.01.22 Scale: 1:2500@A0

Rev A - JJT - PB - 18.01.22
Site Plan updated, boundary/site
colours updated, scale and scale bar
indicated.

SITE BOUNDARY

PROPOSED SITE