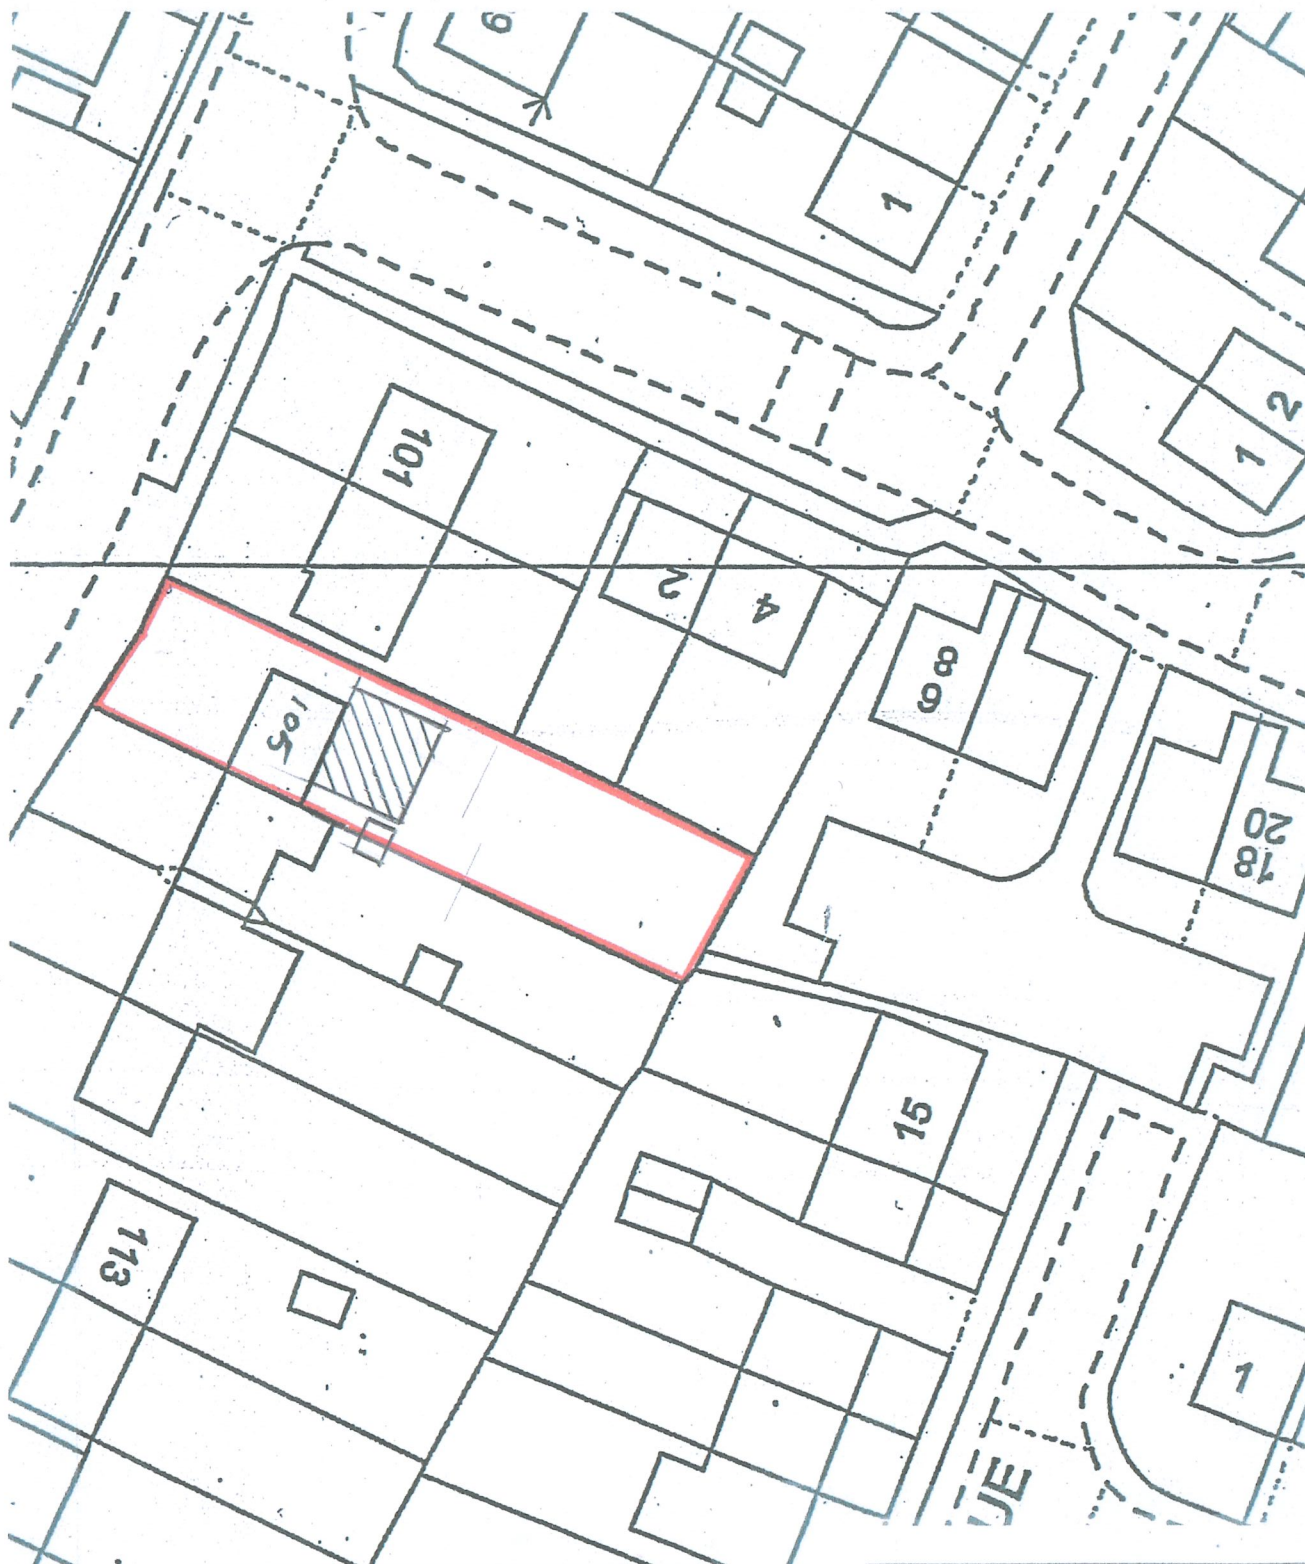


CLIENT: B. BOOTH		
PROJECT: 105 HIGH HILL ROAD NEW MILLS		
TITLE: SITE PLAN		
A P DESIGN ARCHITECTS AND PLANNING CONSULTANTS 4 KINDER VIEW, NEW MILLS, HIGH PEAK, SK22 4DB TEL: 01663 742169 MOB: 0781 461 2970		
SCALE:	DRAWING NO:	REV:
1:500	04	