



BUXTON

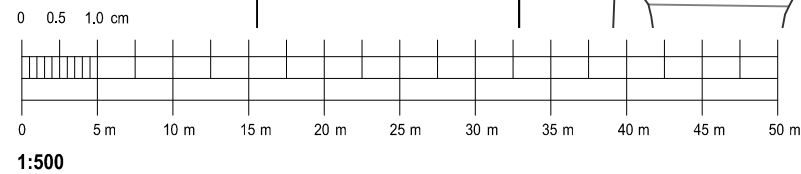

Ordnance Survey, © Crown Copyright 2021. All rights reserved. Licence number <100022432>

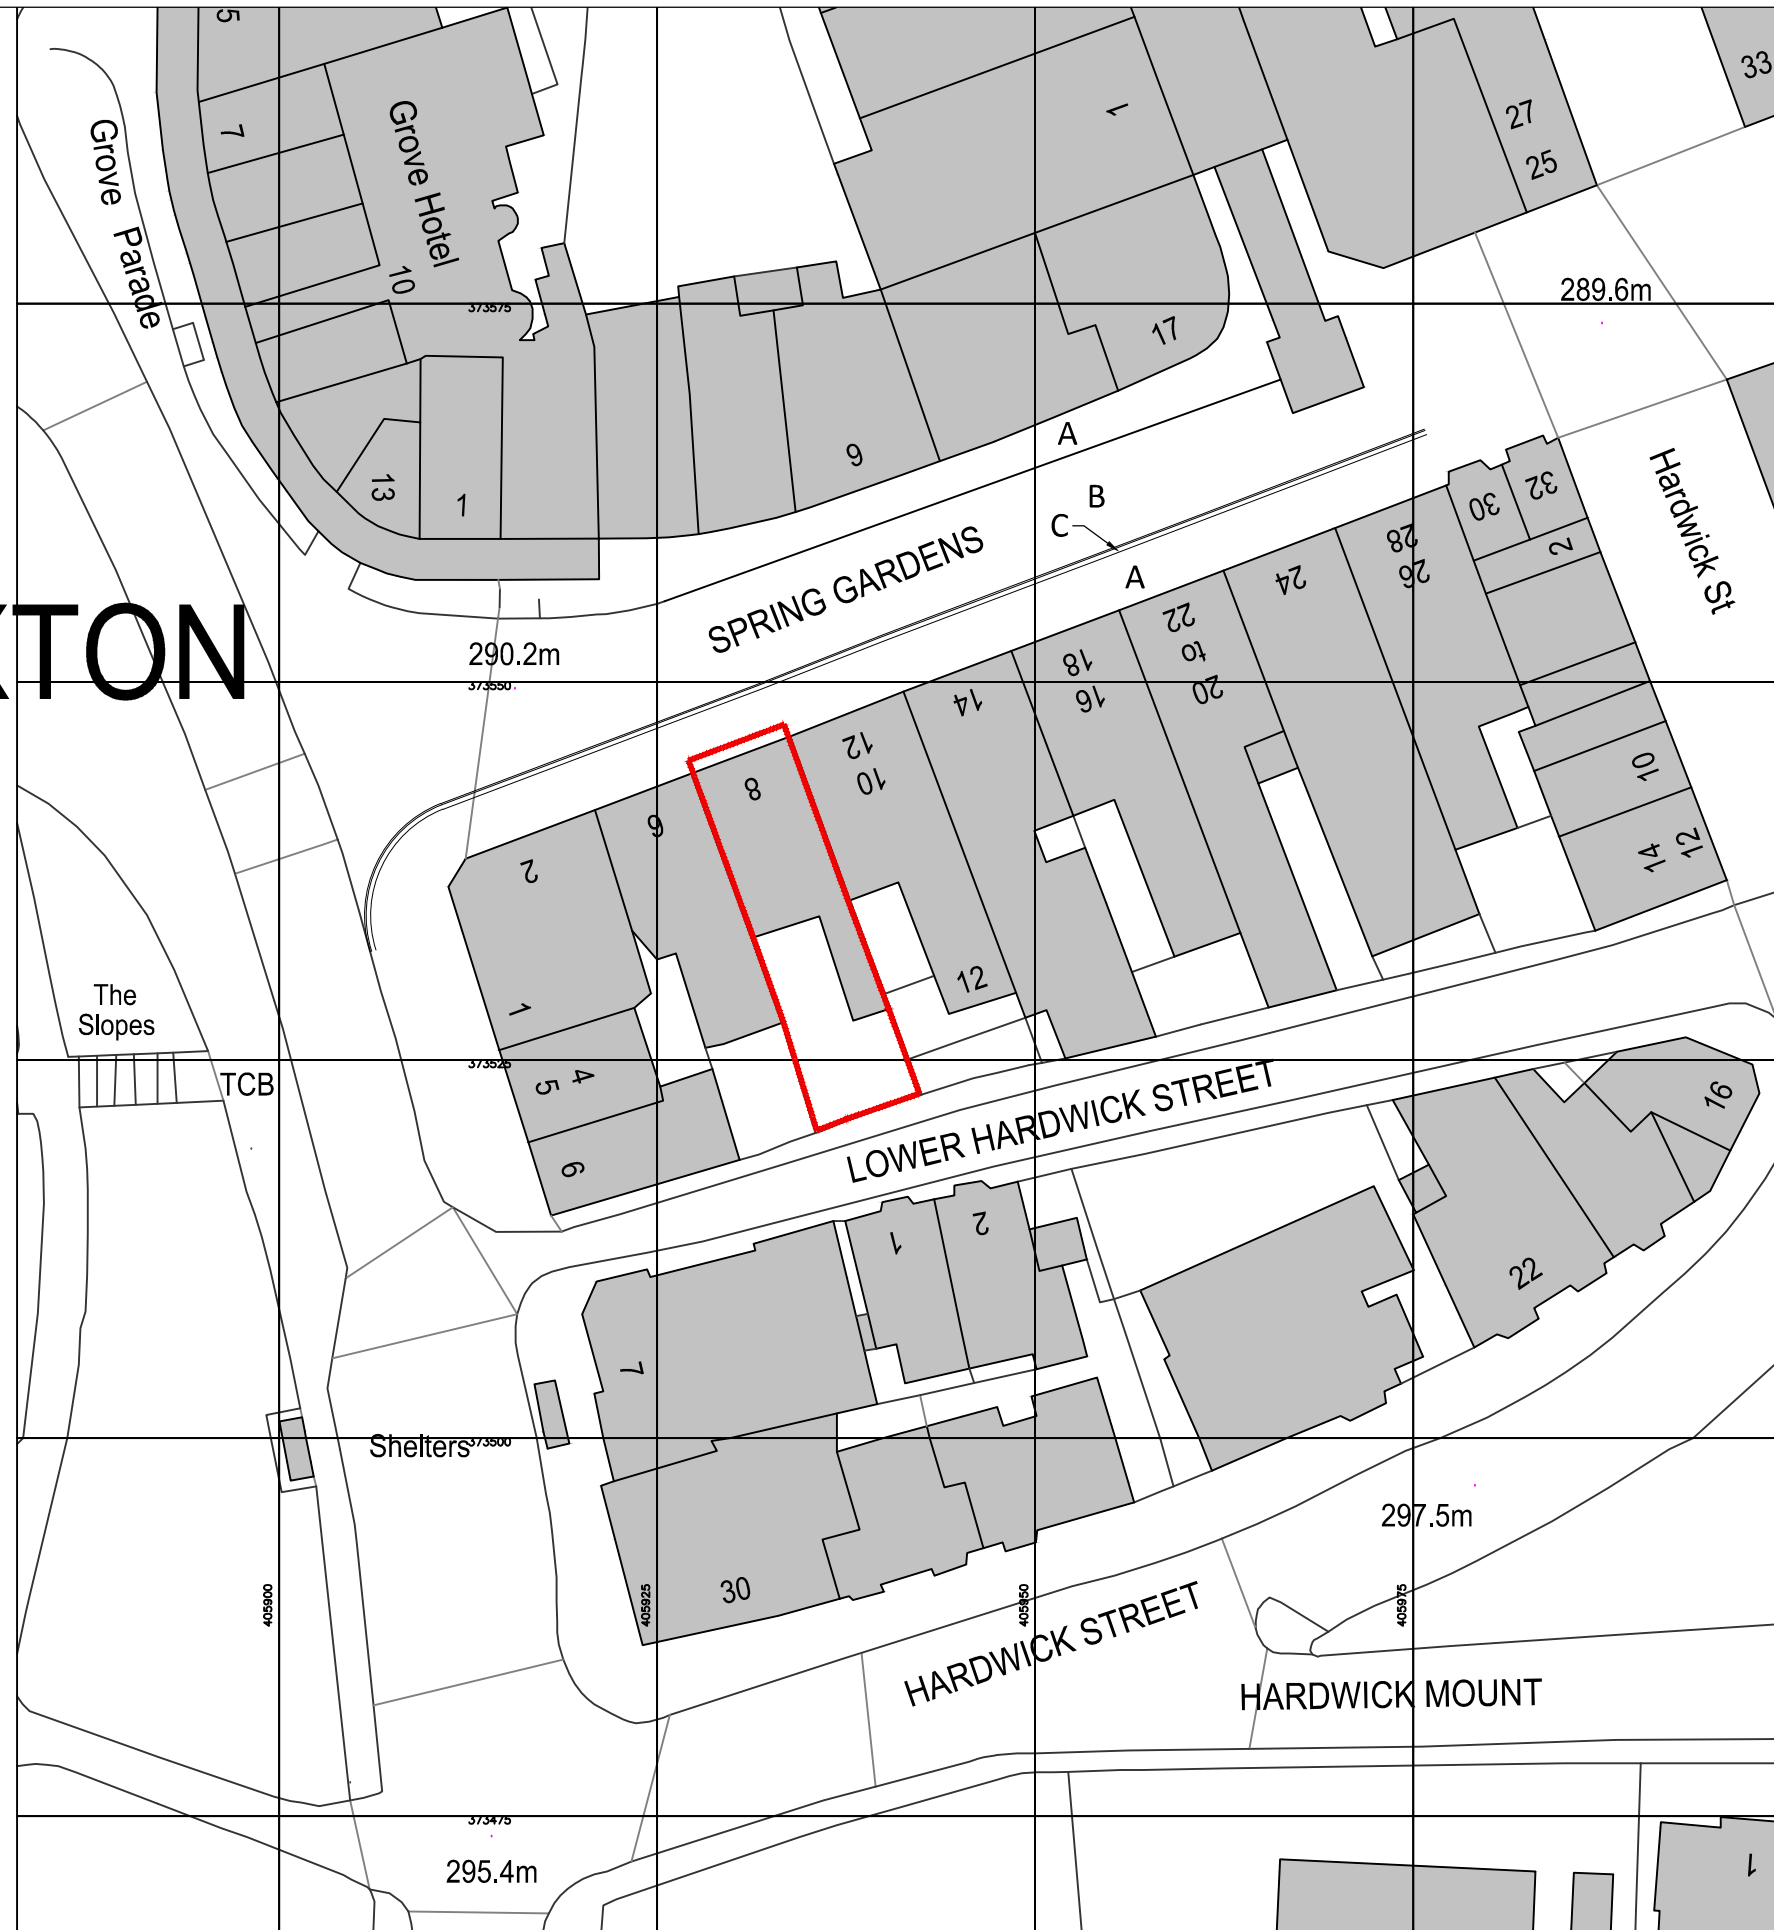

Drawing Key

— Site Boundary (including scaffolding area)

A: Stone Flags

B: Concrete/ Block Paving

C: Concrete/ Block Paving Edging Strip (flush kerb)

BENCH
ARCHITECTS

23 TERRACE ROAD
BUXTON
DERBYSHIRE
SK17 6DU
TEL: 01298 23991
info@bencharchitects.co.uk

ARCHITECTURE
HISTORIC BUILDING REPAIR
THE AUTHENTIC INTERIOR

PROJECT:

08 Spring Gardens
Ponden Home Interiors
Buxton
SK17 6DE

CLIENT:

Scott Sports Pension Scheme

SUBJECT:

EXISTING
SITE PLAN

PLANNING

DRAWING NO:

22227-E-002-2

DATE:

June 2022

Revisions:

Planning Application
13.09.22

SCALE:

1:500 @ A3

©This drawing and the building works depicted are the copyright of the Architect and may not be reproduced without written permission.