


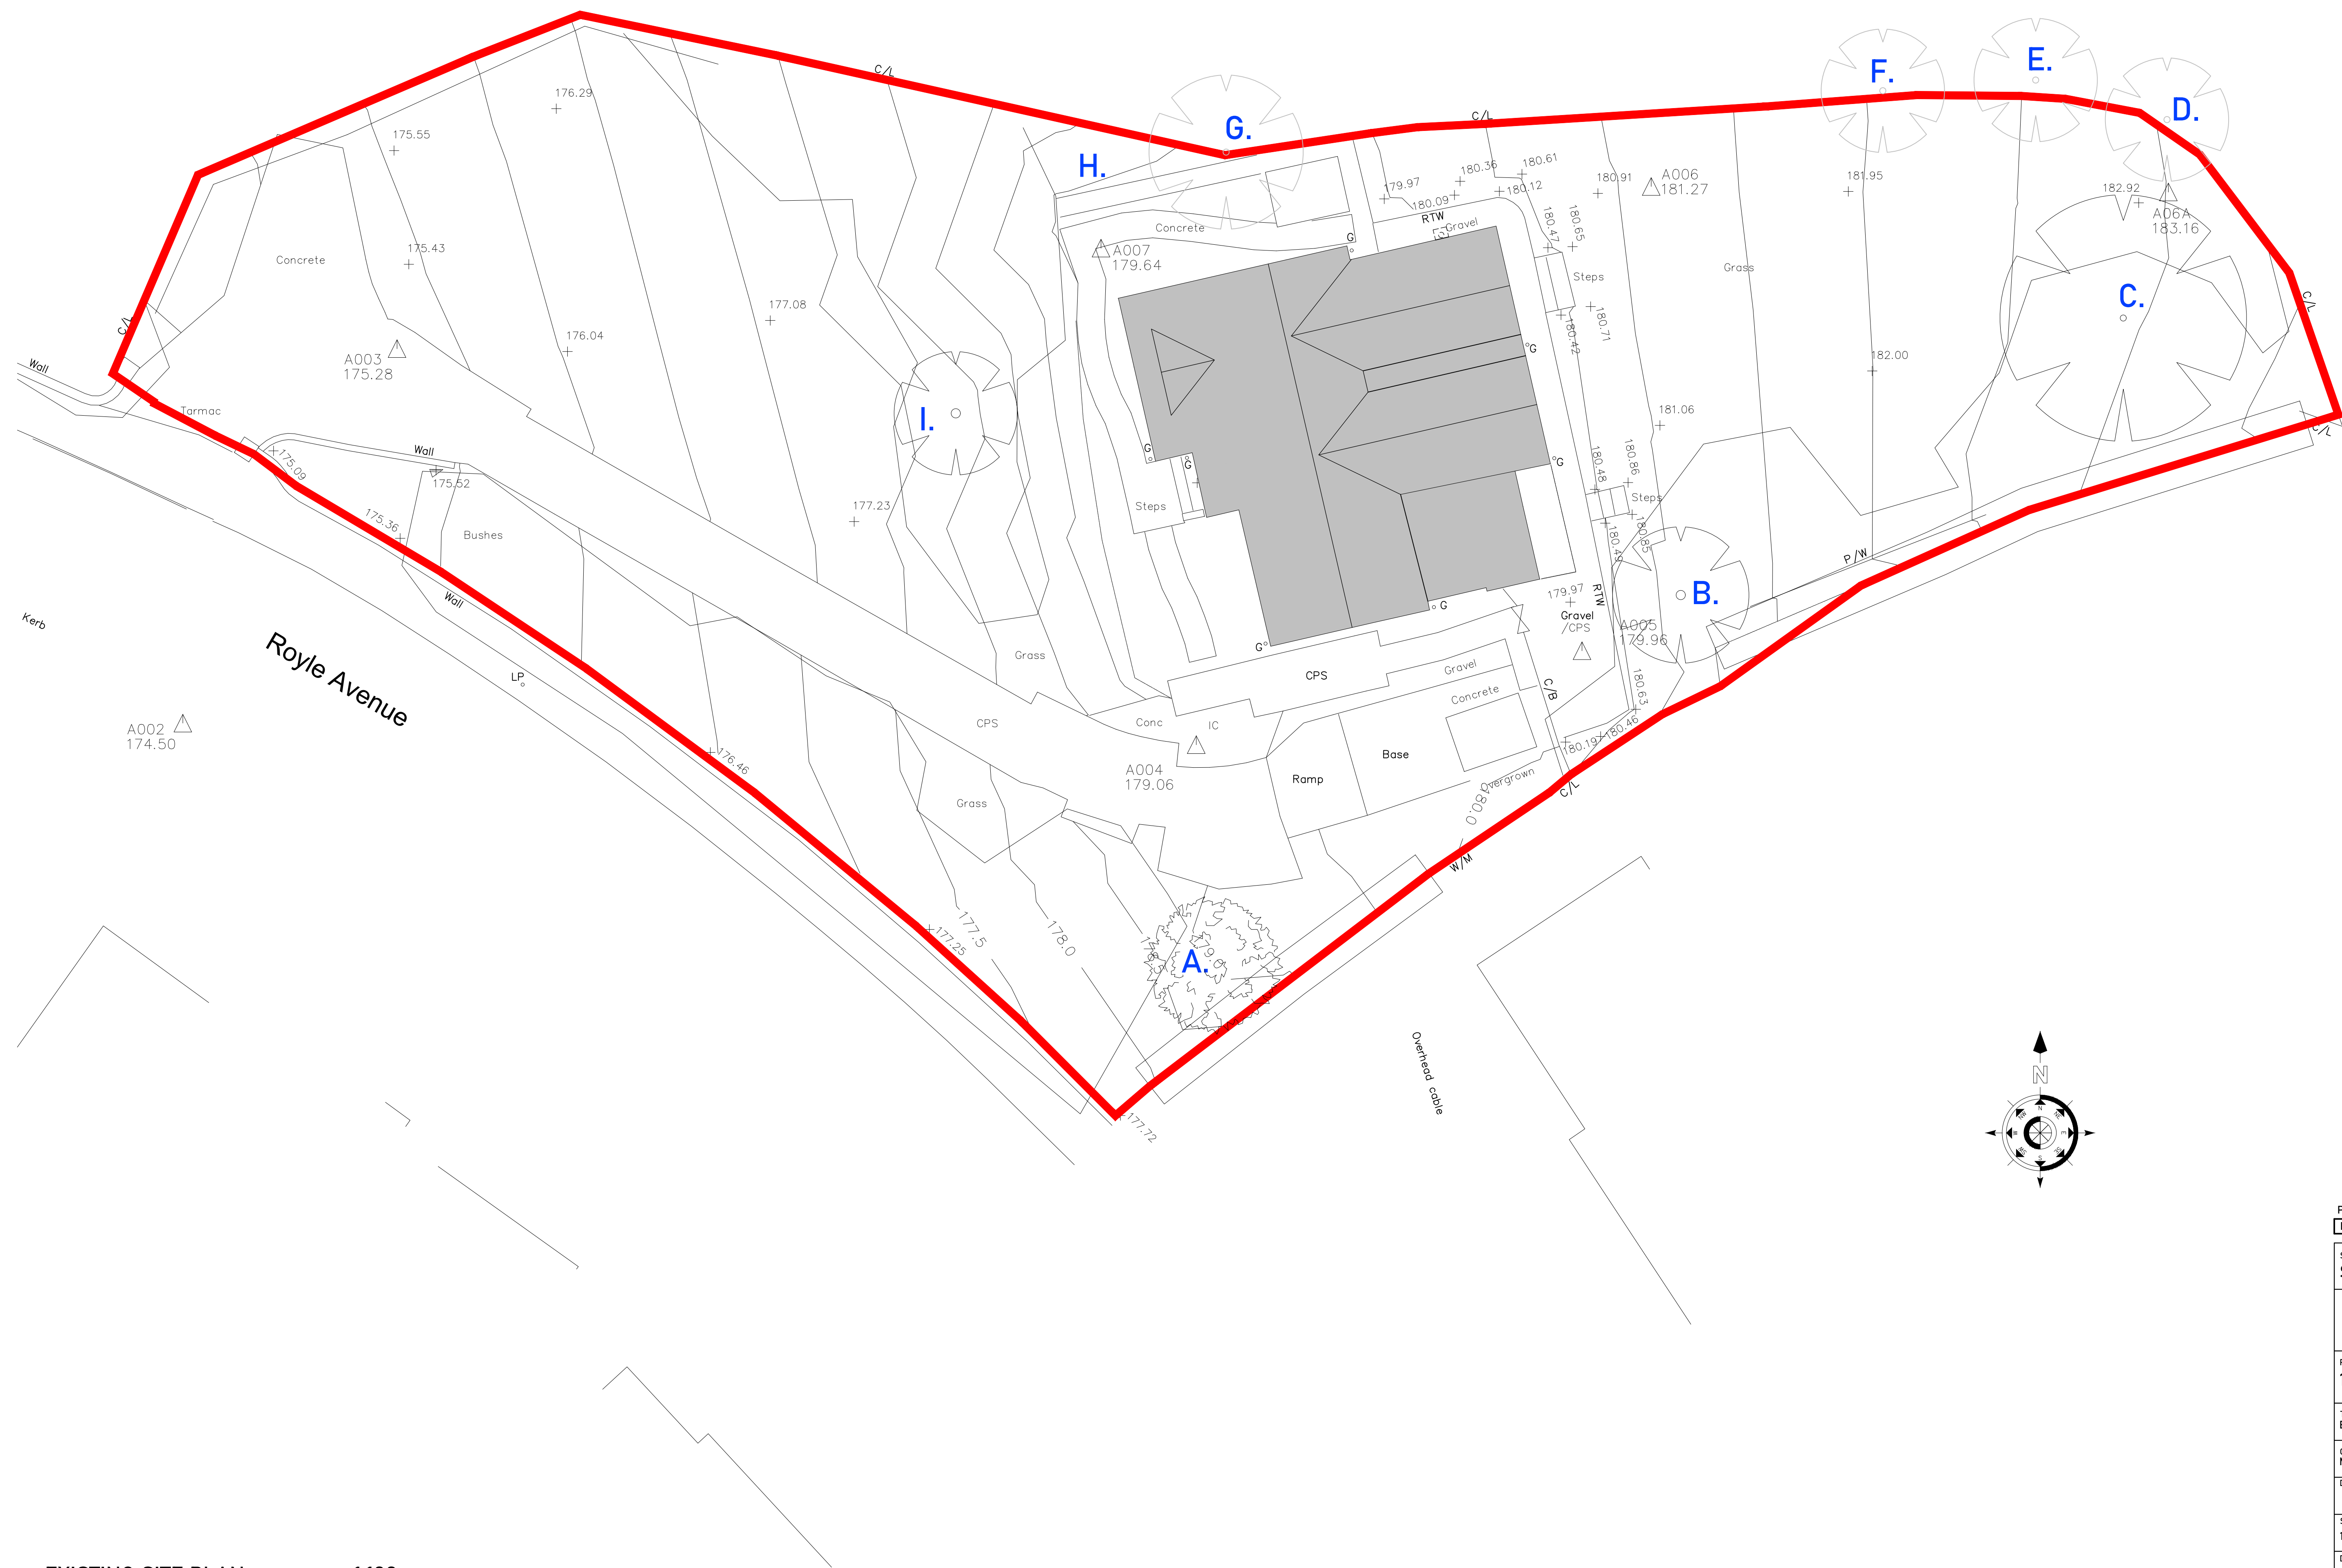

EXISTING SITE PLAN

1:100

P1 Planning Issue.		16/09/22
Rev	Description	Date
STATUS S1	PURPOSE OF ISSUE Planning	
PROJECT 1 Royle Avenue, Glossop		
TITLE Existing Site Plan		
CLIENT Mr & Mrs C Jackson		
DRAWN BY	CHECKED BY	DATE 16/09/22
SCALE 1:100 @ A1	PROJECT NUMBER 002	
DRAWING NUMBER 002-DR-0002		REV P1