



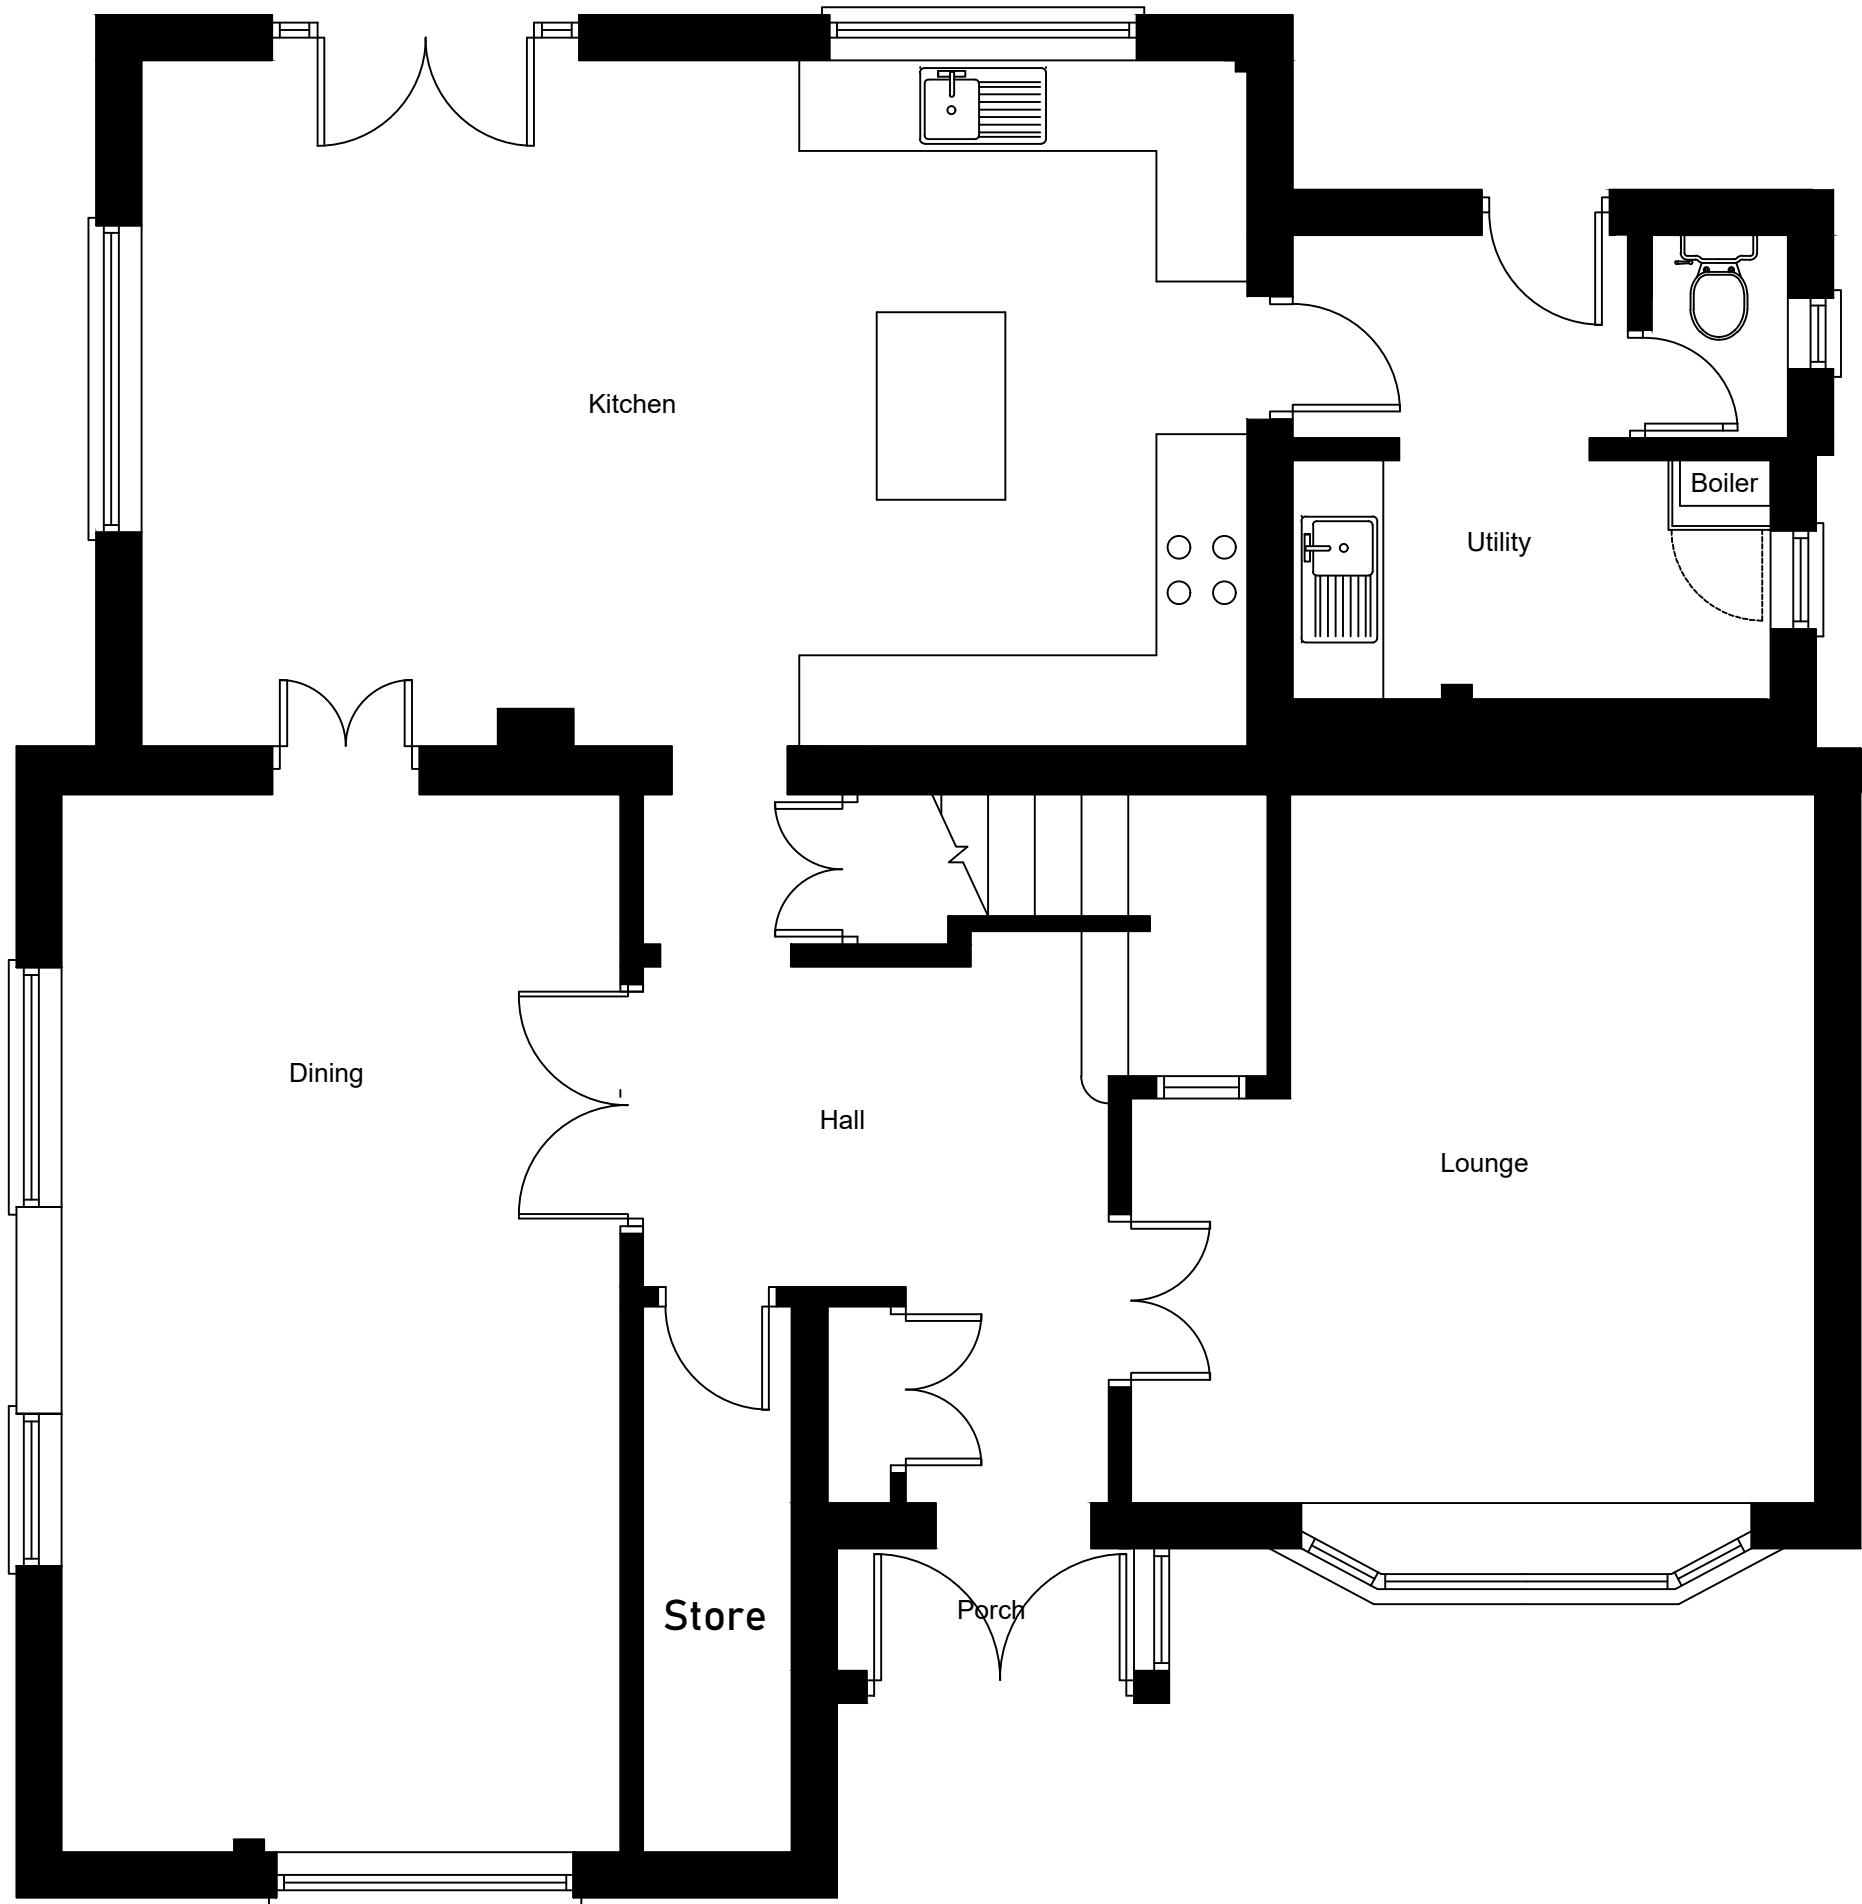

EXISTING GROUND FLOOR GENERAL ARRANGEMENT PLAN

1:50

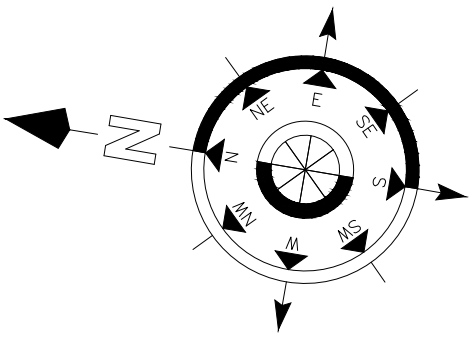

EXISTING FIRST FLOOR GENERAL ARRANGEMENT PLAN

1:50

P1 Planning Issue		16/09/22
Rev	Description	Date
STATUS S1		PURPOSE OF ISSUE Planning
PROJECT 1 Royle Avenue, Glossop		
TITLE Existing Ground & First Floor Plans		
CLIENT Mr & Mrs C. Jackson		
DRAWN BY	CHECKED BY	DATE 16/09/22
SCALE 1:50 @ A1	PROJECT NUMBER 002	
DRAWING NUMBER 002-DR-0003		REV P1