


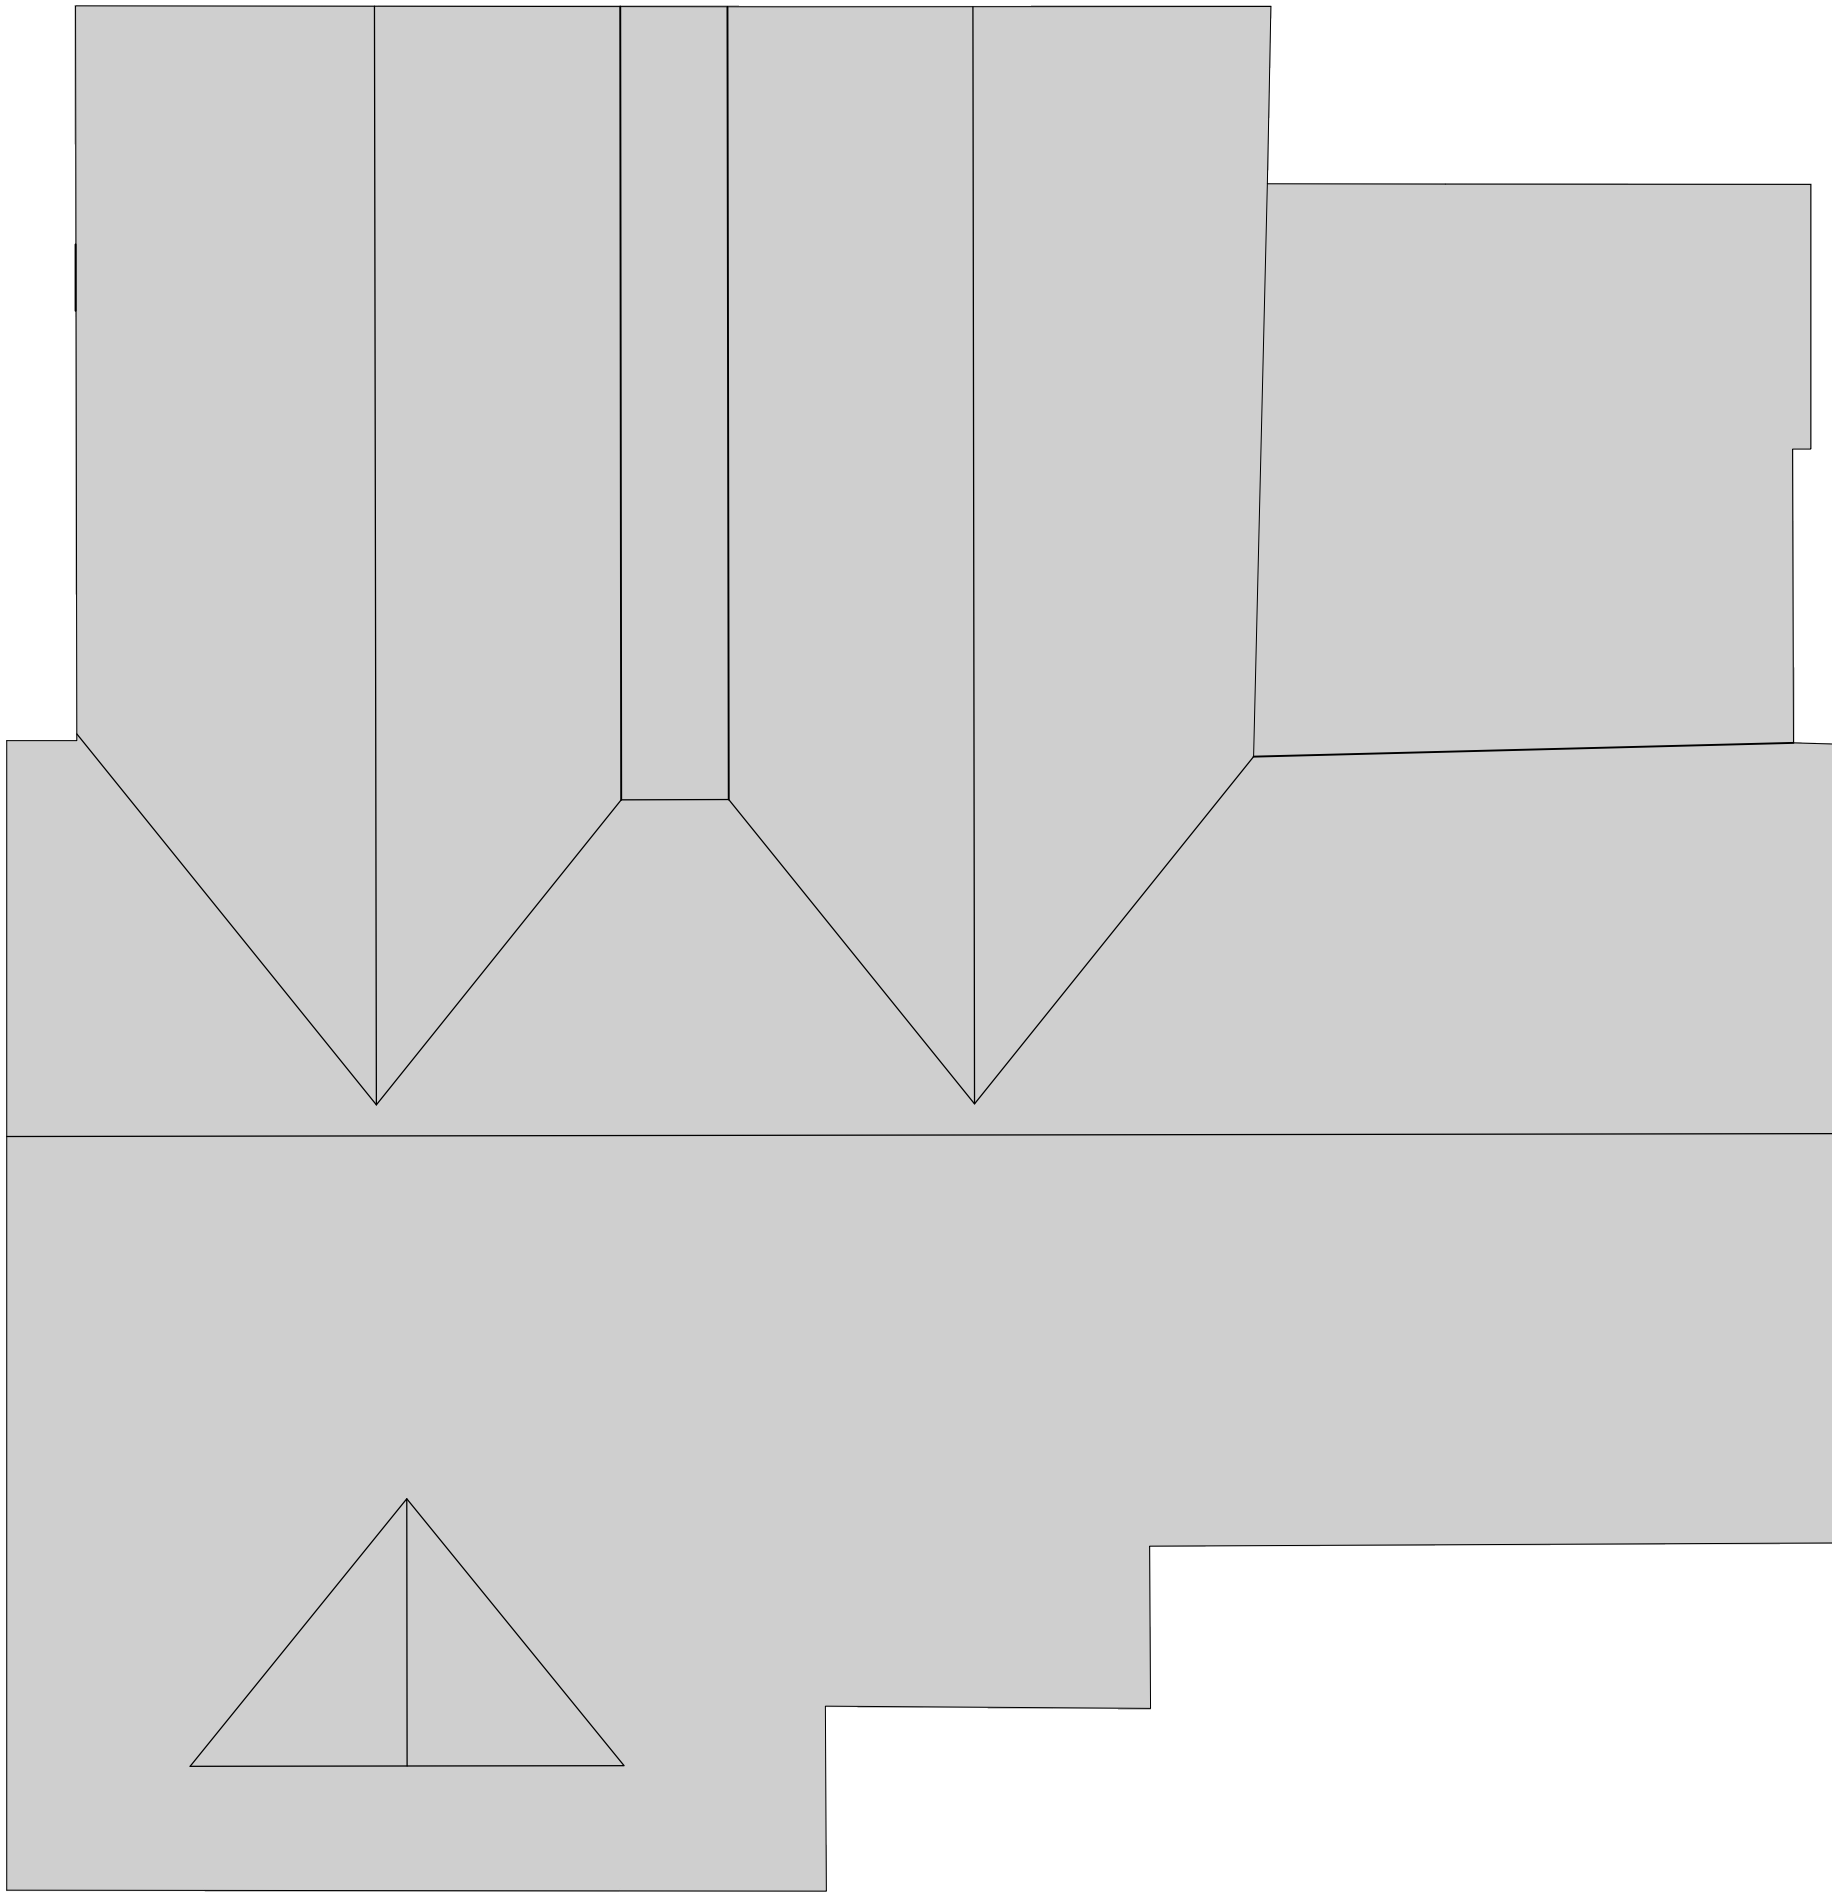

EXISTING ROOF PLAN

1:50

P1		Planning Issue.		16/09/22	
Rev	Description			Date	
STATUS		PURPOSE OF ISSUE			
S1		Planning			
PROJECT					
1 Royle Avenue, Glossop					
TITLE					
Existing Roof Plan					
CLIENT					
Mr & Mrs C. Jackson					
DRAWN BY		CHECKED BY		DATE	
				16/09/22	
SCALE		PROJECT NUMBER			
1:50 @ A1		002			
DRAWING NUMBER					REV
002-DR-0004					P1