


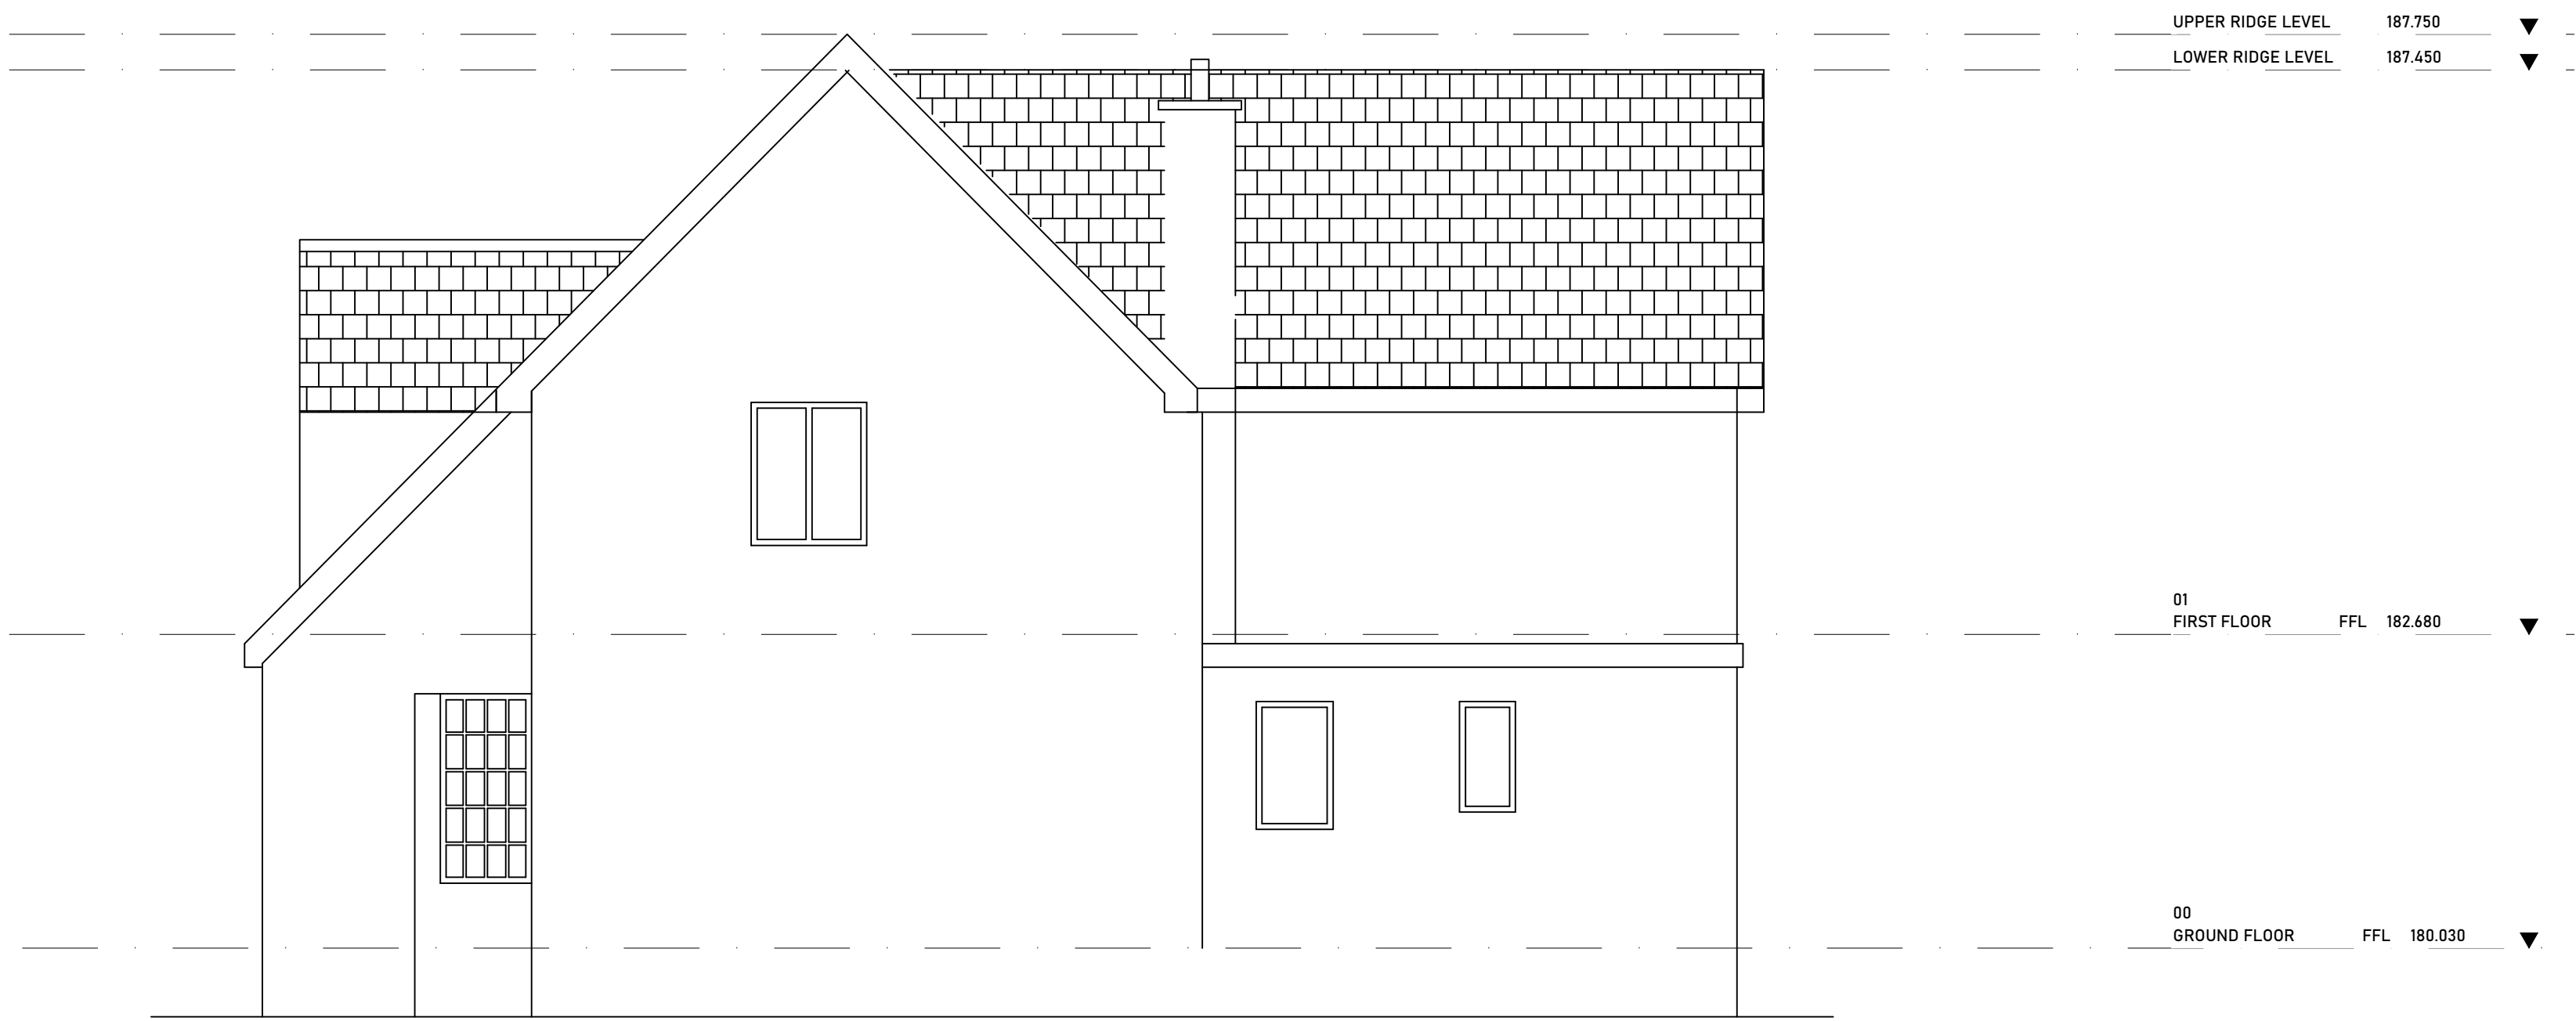

EXISTING WEST ELEVATION 1:50



EXISTING SOUTH ELEVATION 1:50

P1 Planning Issue.		16/09/22
Rev	Description	Date
S1	PURPOSE OF ISSUE Planning	
PROJECT 1 Royle Avenue, Glossop		
TITLE Existing South & West Elevations		
CLIENT Mr & Mrs C. Jackson		
DRAWN BY	CHECKED BY	DATE 16/09/22
SCALE 1:50 @ A1	PROJECT NUMBER 002	
DRAWING NUMBER 002-DR-0006		REV P1