
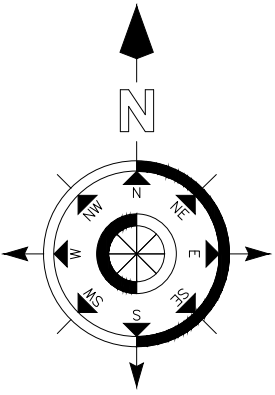


- Key:
- Outline Extents of Existing Dwelling
- Outline Extents of Proposed Extended Dwelling
- Site Application Boundary Line
- X.

Tree / Bush Reference
(Please refer to Existing Site Plan & Appendix_1)

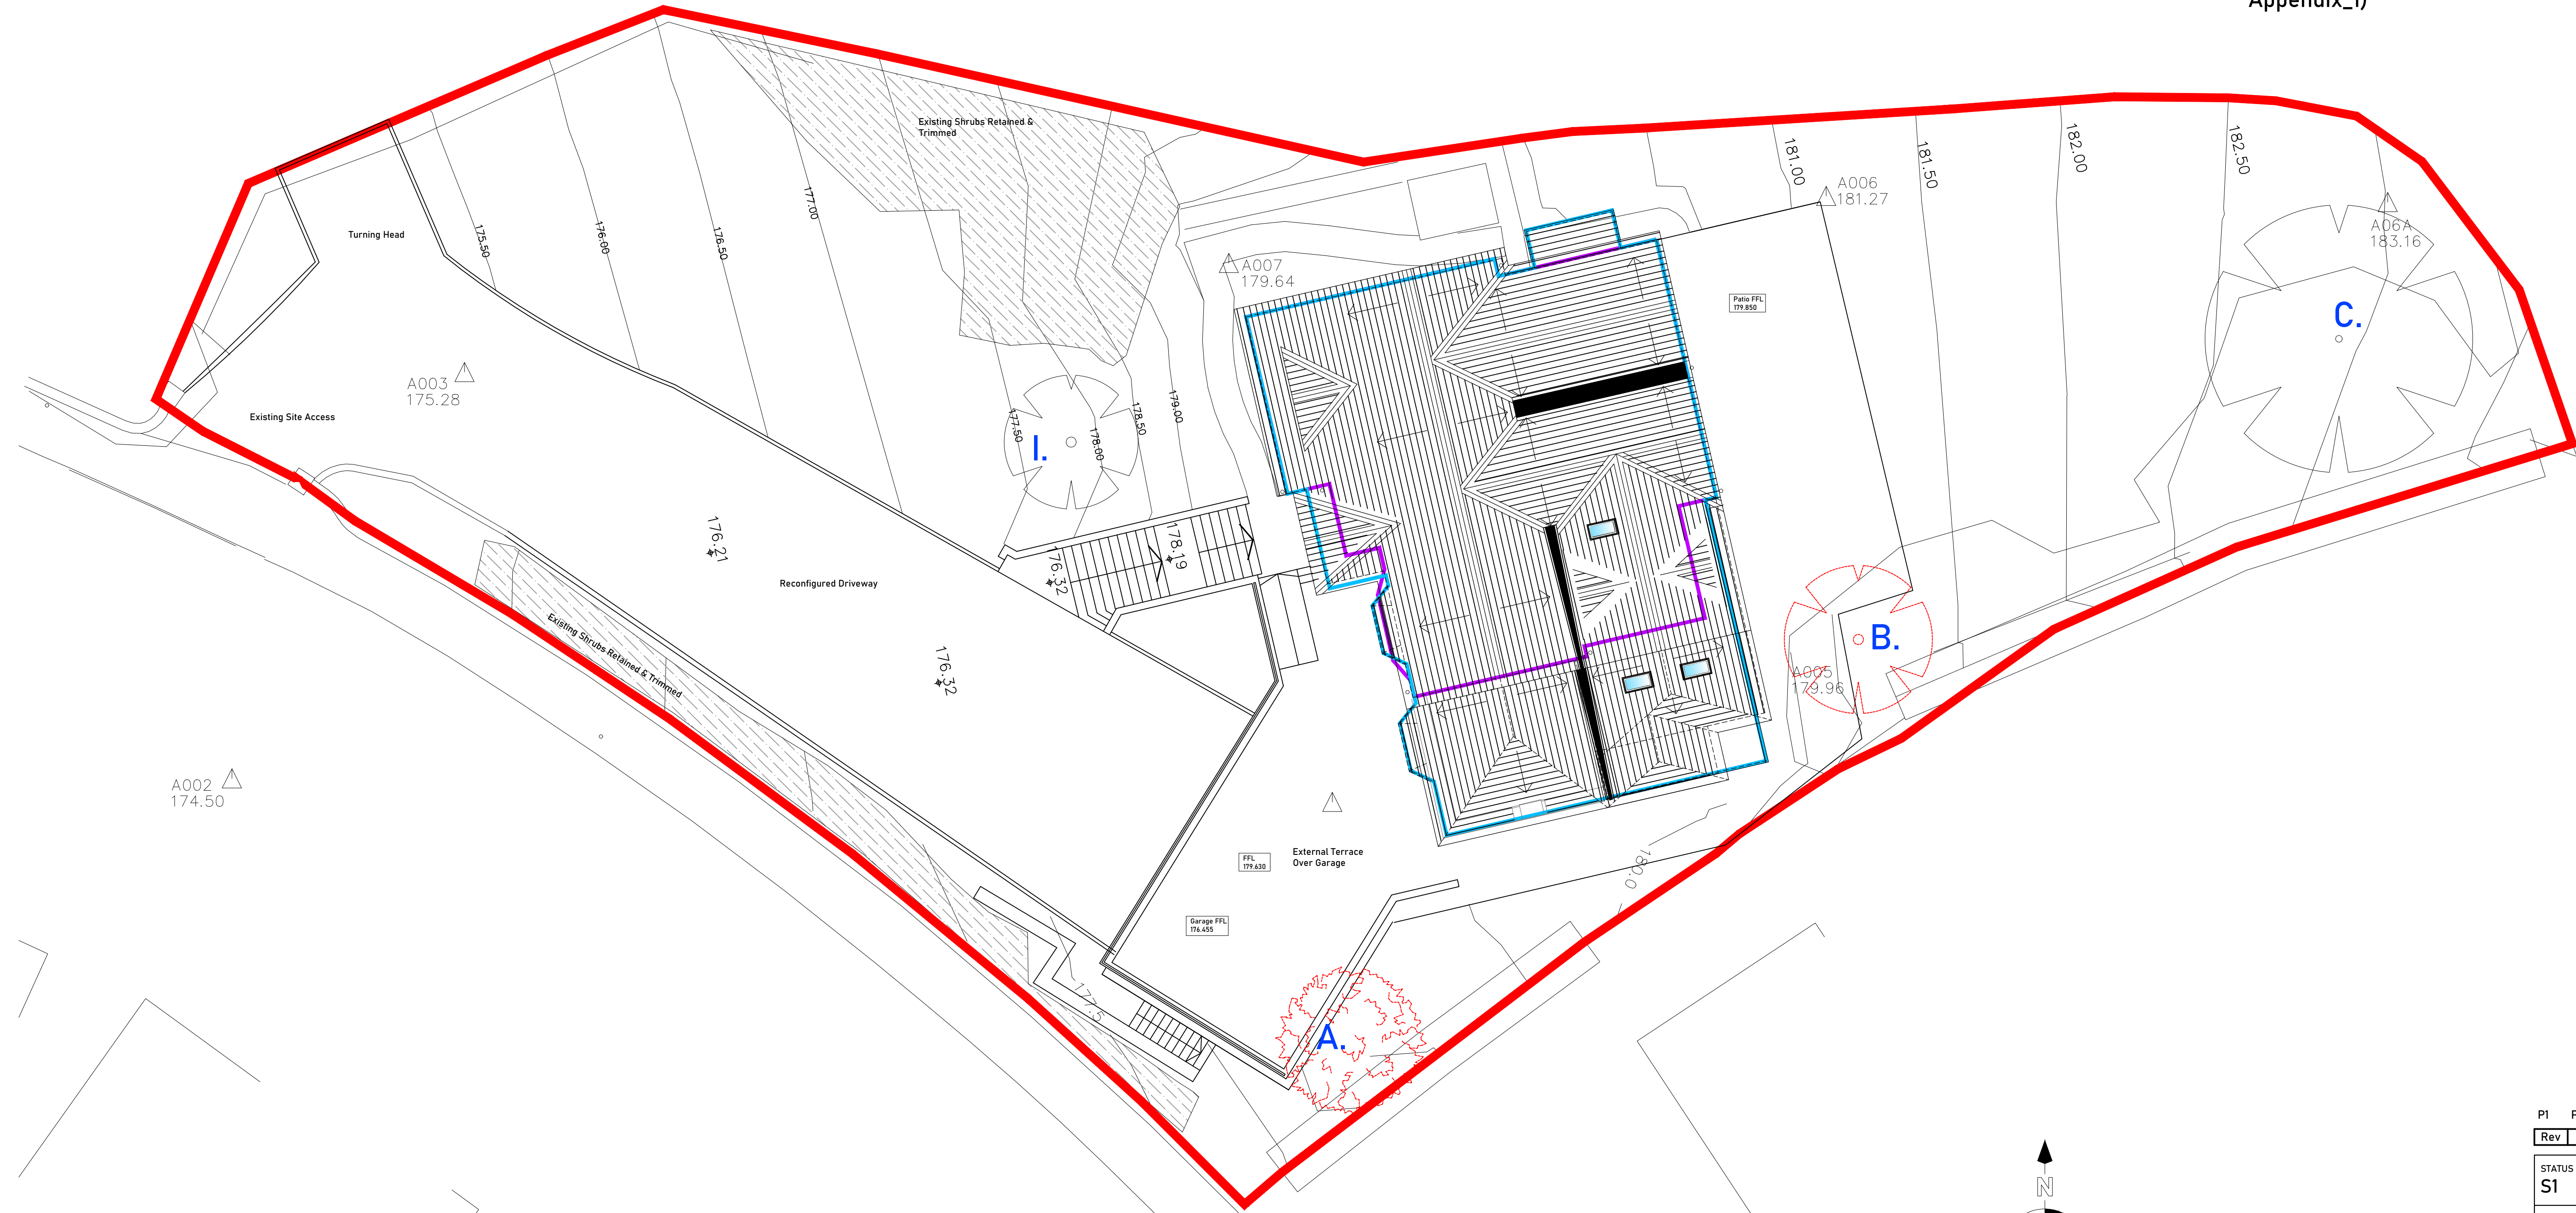

P1 Planning Issue.		16/09/22
Rev	Description	Date
STATUS S1	PURPOSE OF ISSUE Planning	
PROJECT 1 Royle Avenue, Glossop		
TITLE Proposed Site Plan		
CLIENT Mr & Mrs C. Jackson		
DRAWN BY	CHECKED BY	DATE 16/09/22
SCALE 1:100 @ A1	PROJECT NUMBER 002	
DRAWING NUMBER 002-DR-0007		REV P1