



This drawing or any part thereof may not be copied, disseminated, transmitted or disclosed to any third party or
reproduced in any form without prior written consent of the client.
Contractors are advised to check dimensions with the Architect before setting out on site.
This drawing must be used in connection with all other drawings forming part of the contract.
Contractor to check and report any discrepancies within this drawing to the client. All rights reserved.

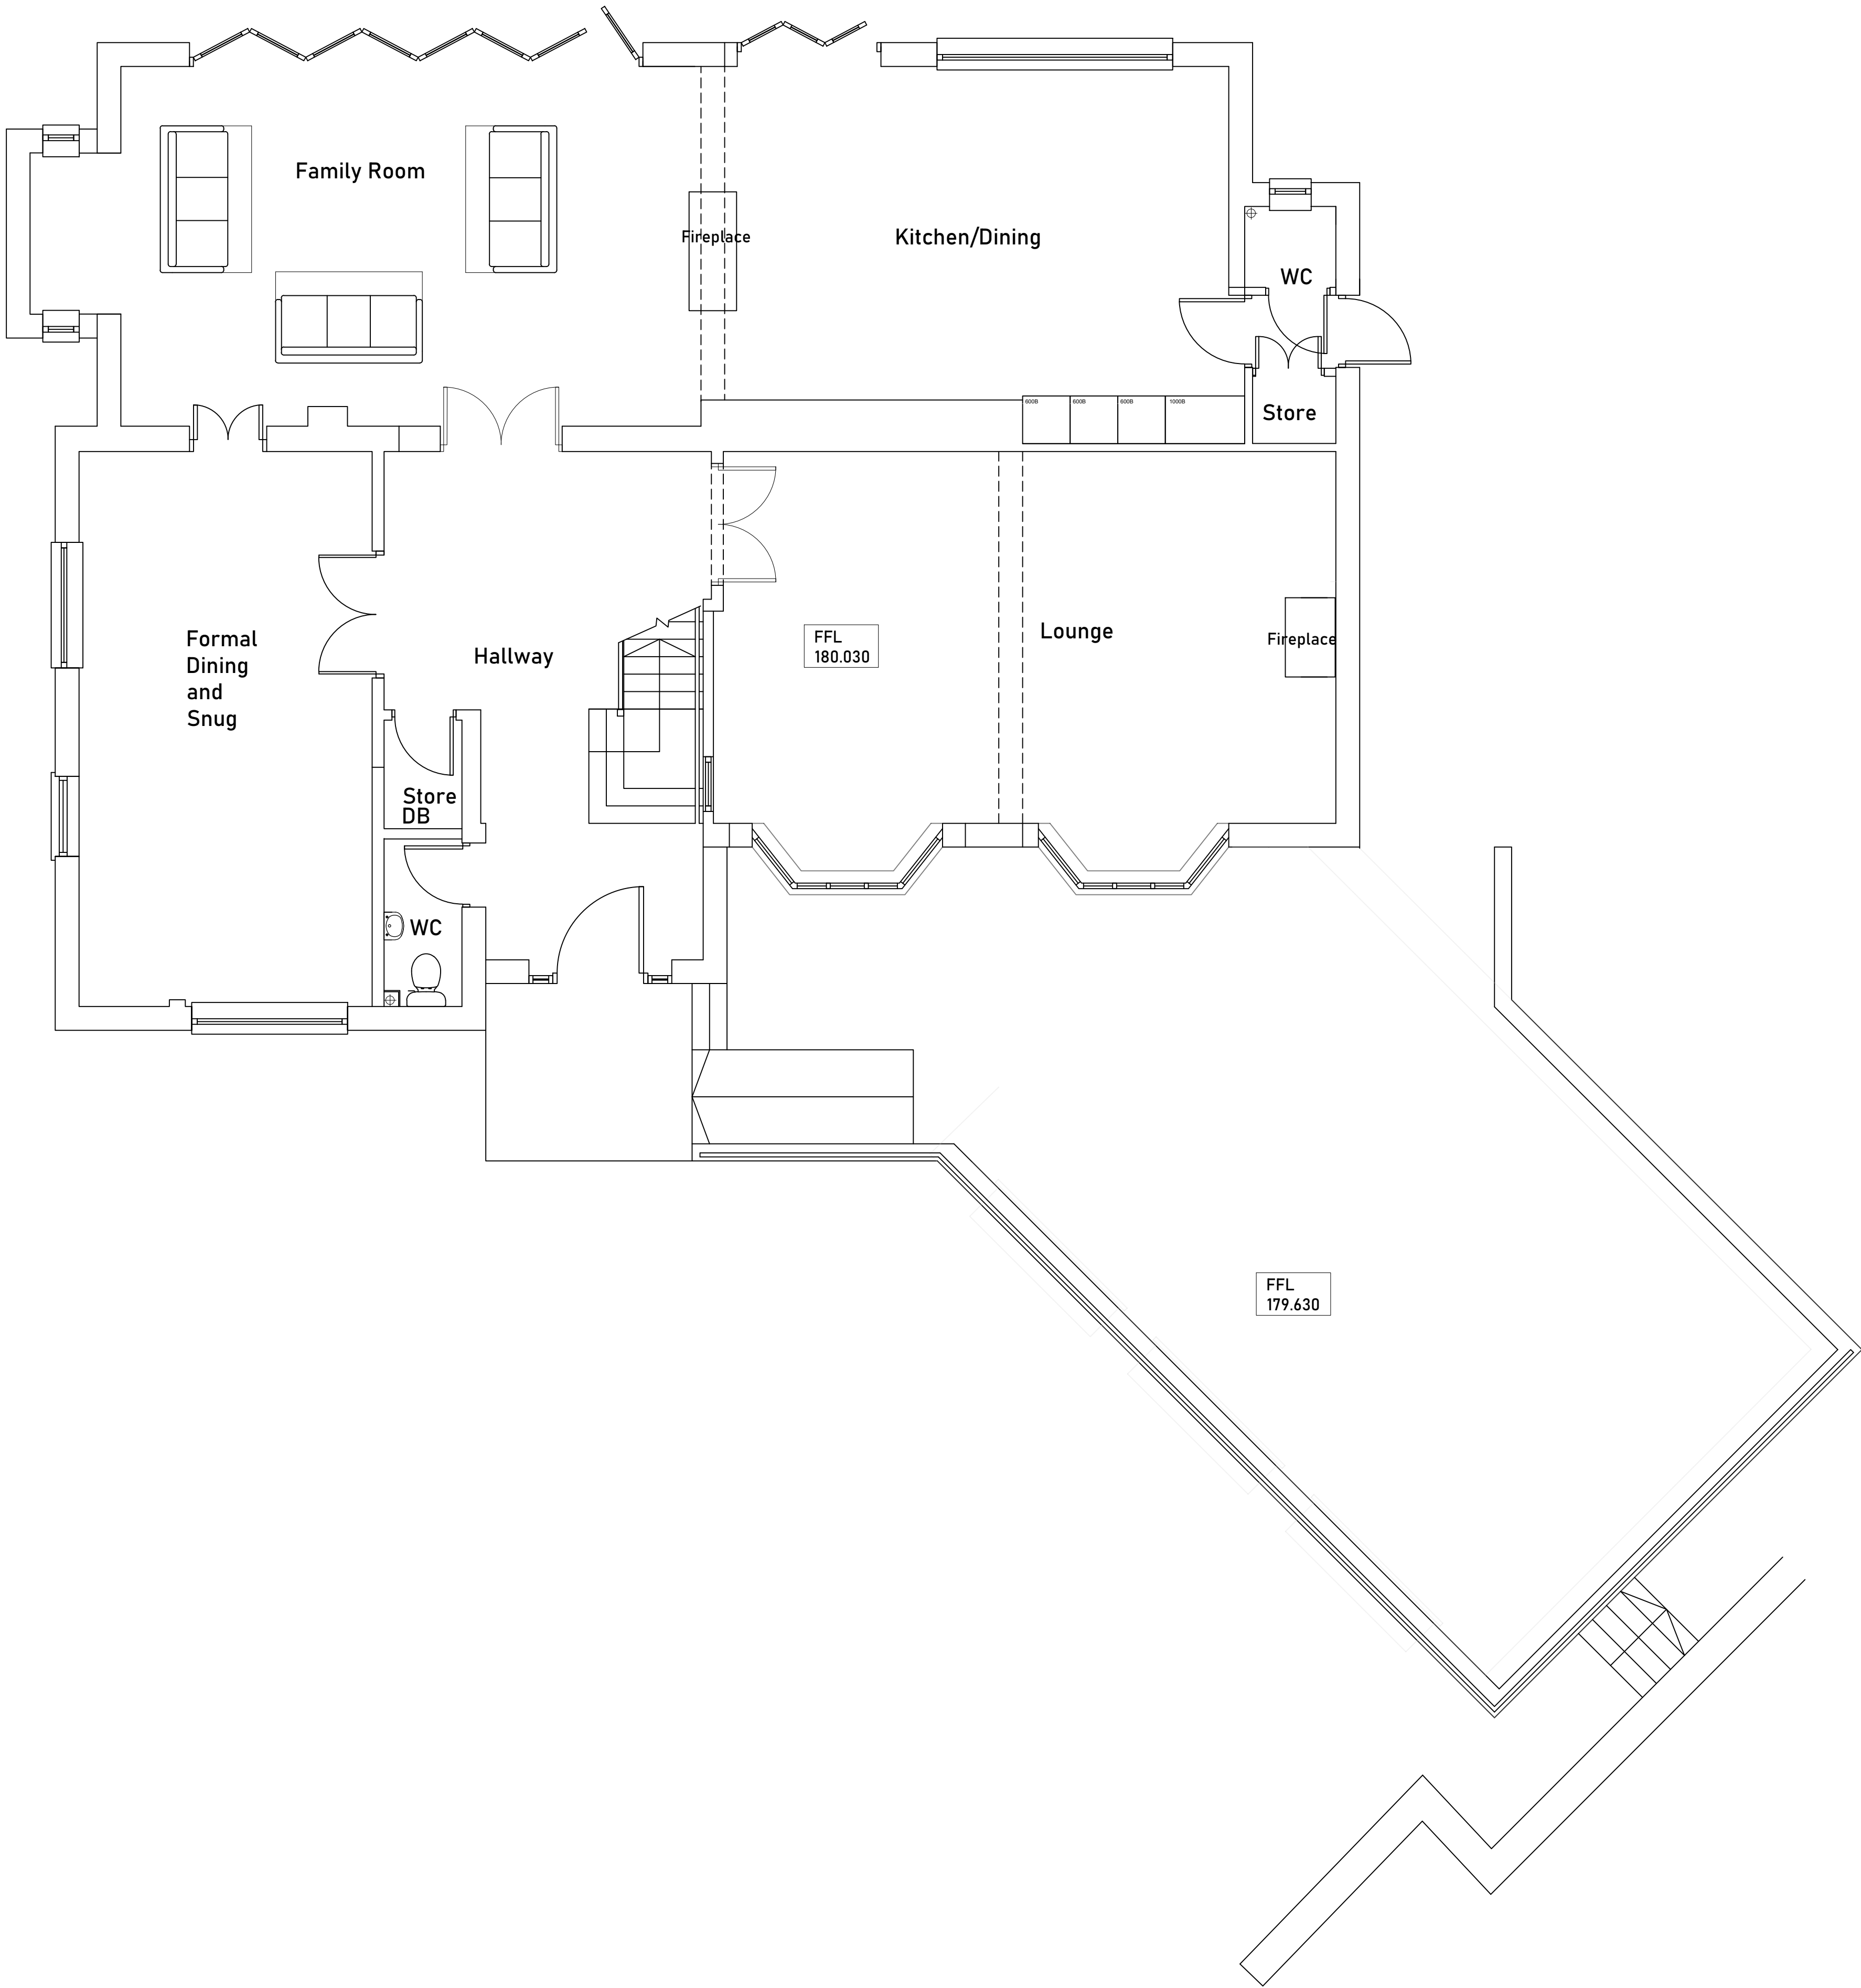

PROPOSED GROUND FLOOR GENERAL ARRANGEMENT PLAN 1:50

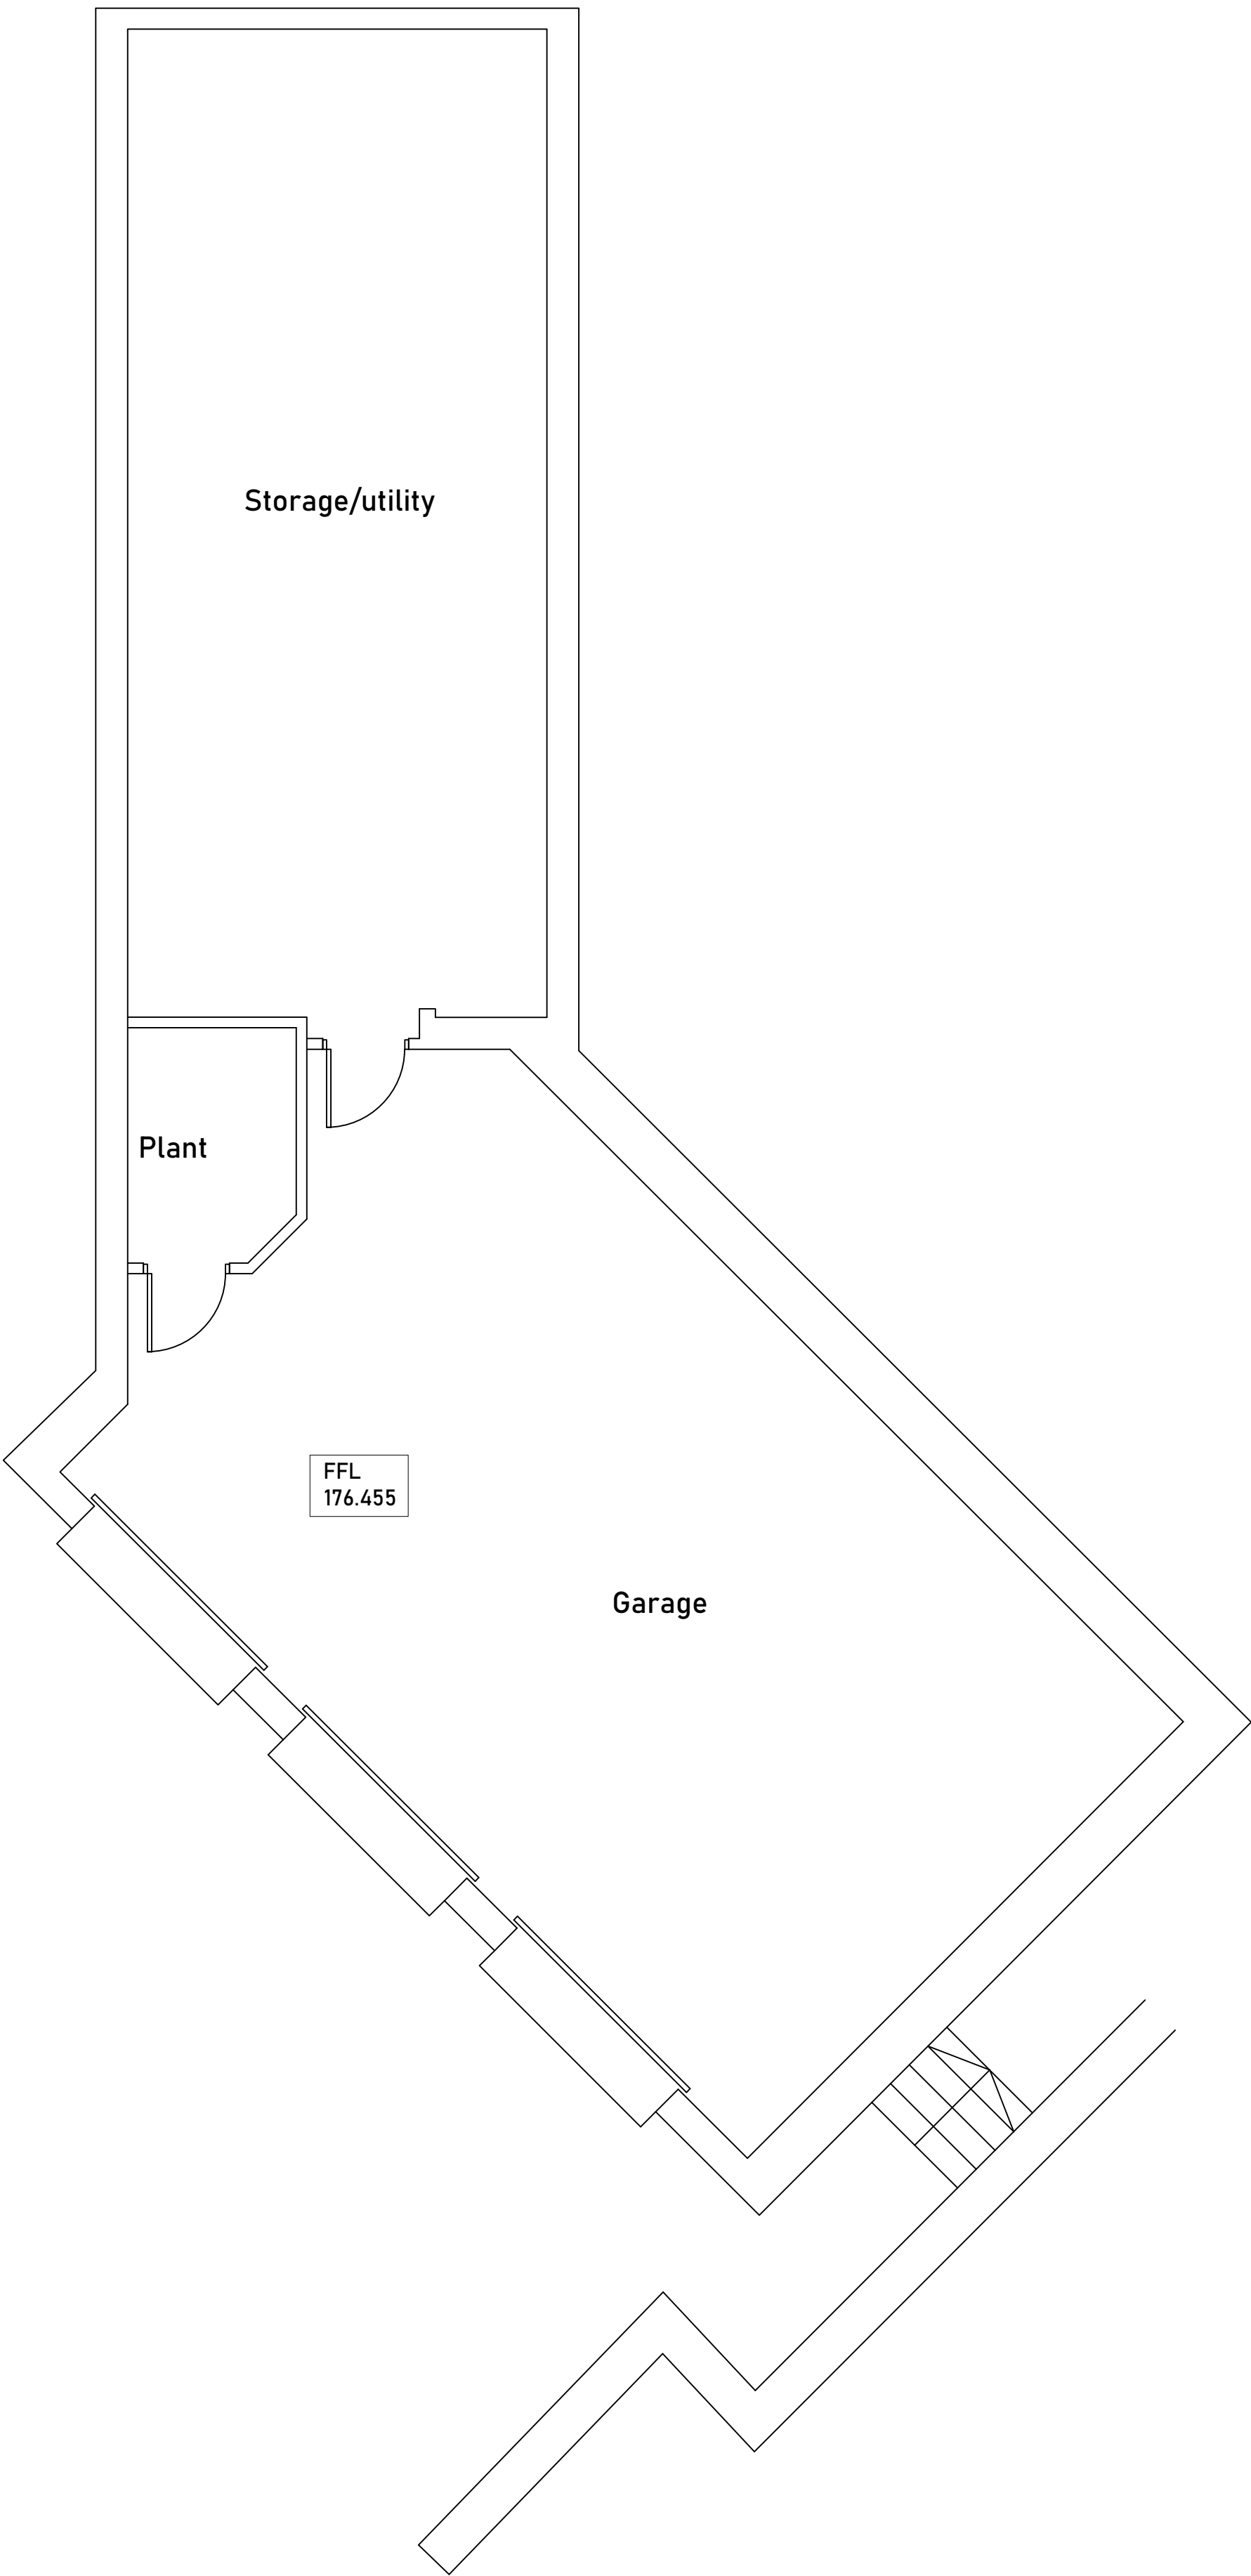

PROPOSED GARAGE AND LOWER GROUND UTILITY/
STORE GENERAL ARRANGEMENT PLAN 1:50

P1 Planning Issue.		16/09/22
Rev	Description	Date
STATUS	PURPOSE OF ISSUE	
S1	Planning	
PROJECT		
1 Royle Avenue, Glossop		
TITLE		
Proposed Lower Gnd and Gnd Floor Plans		
CLIENT		
Mr & Mrs C. Jackson		
DRAWN BY	CHECKED BY	DATE
		16/09/22
SCALE	PROJECT NUMBER	
1:50 @ A1	002	
DRAWING NUMBER		REV
002-DR-0008		P1