



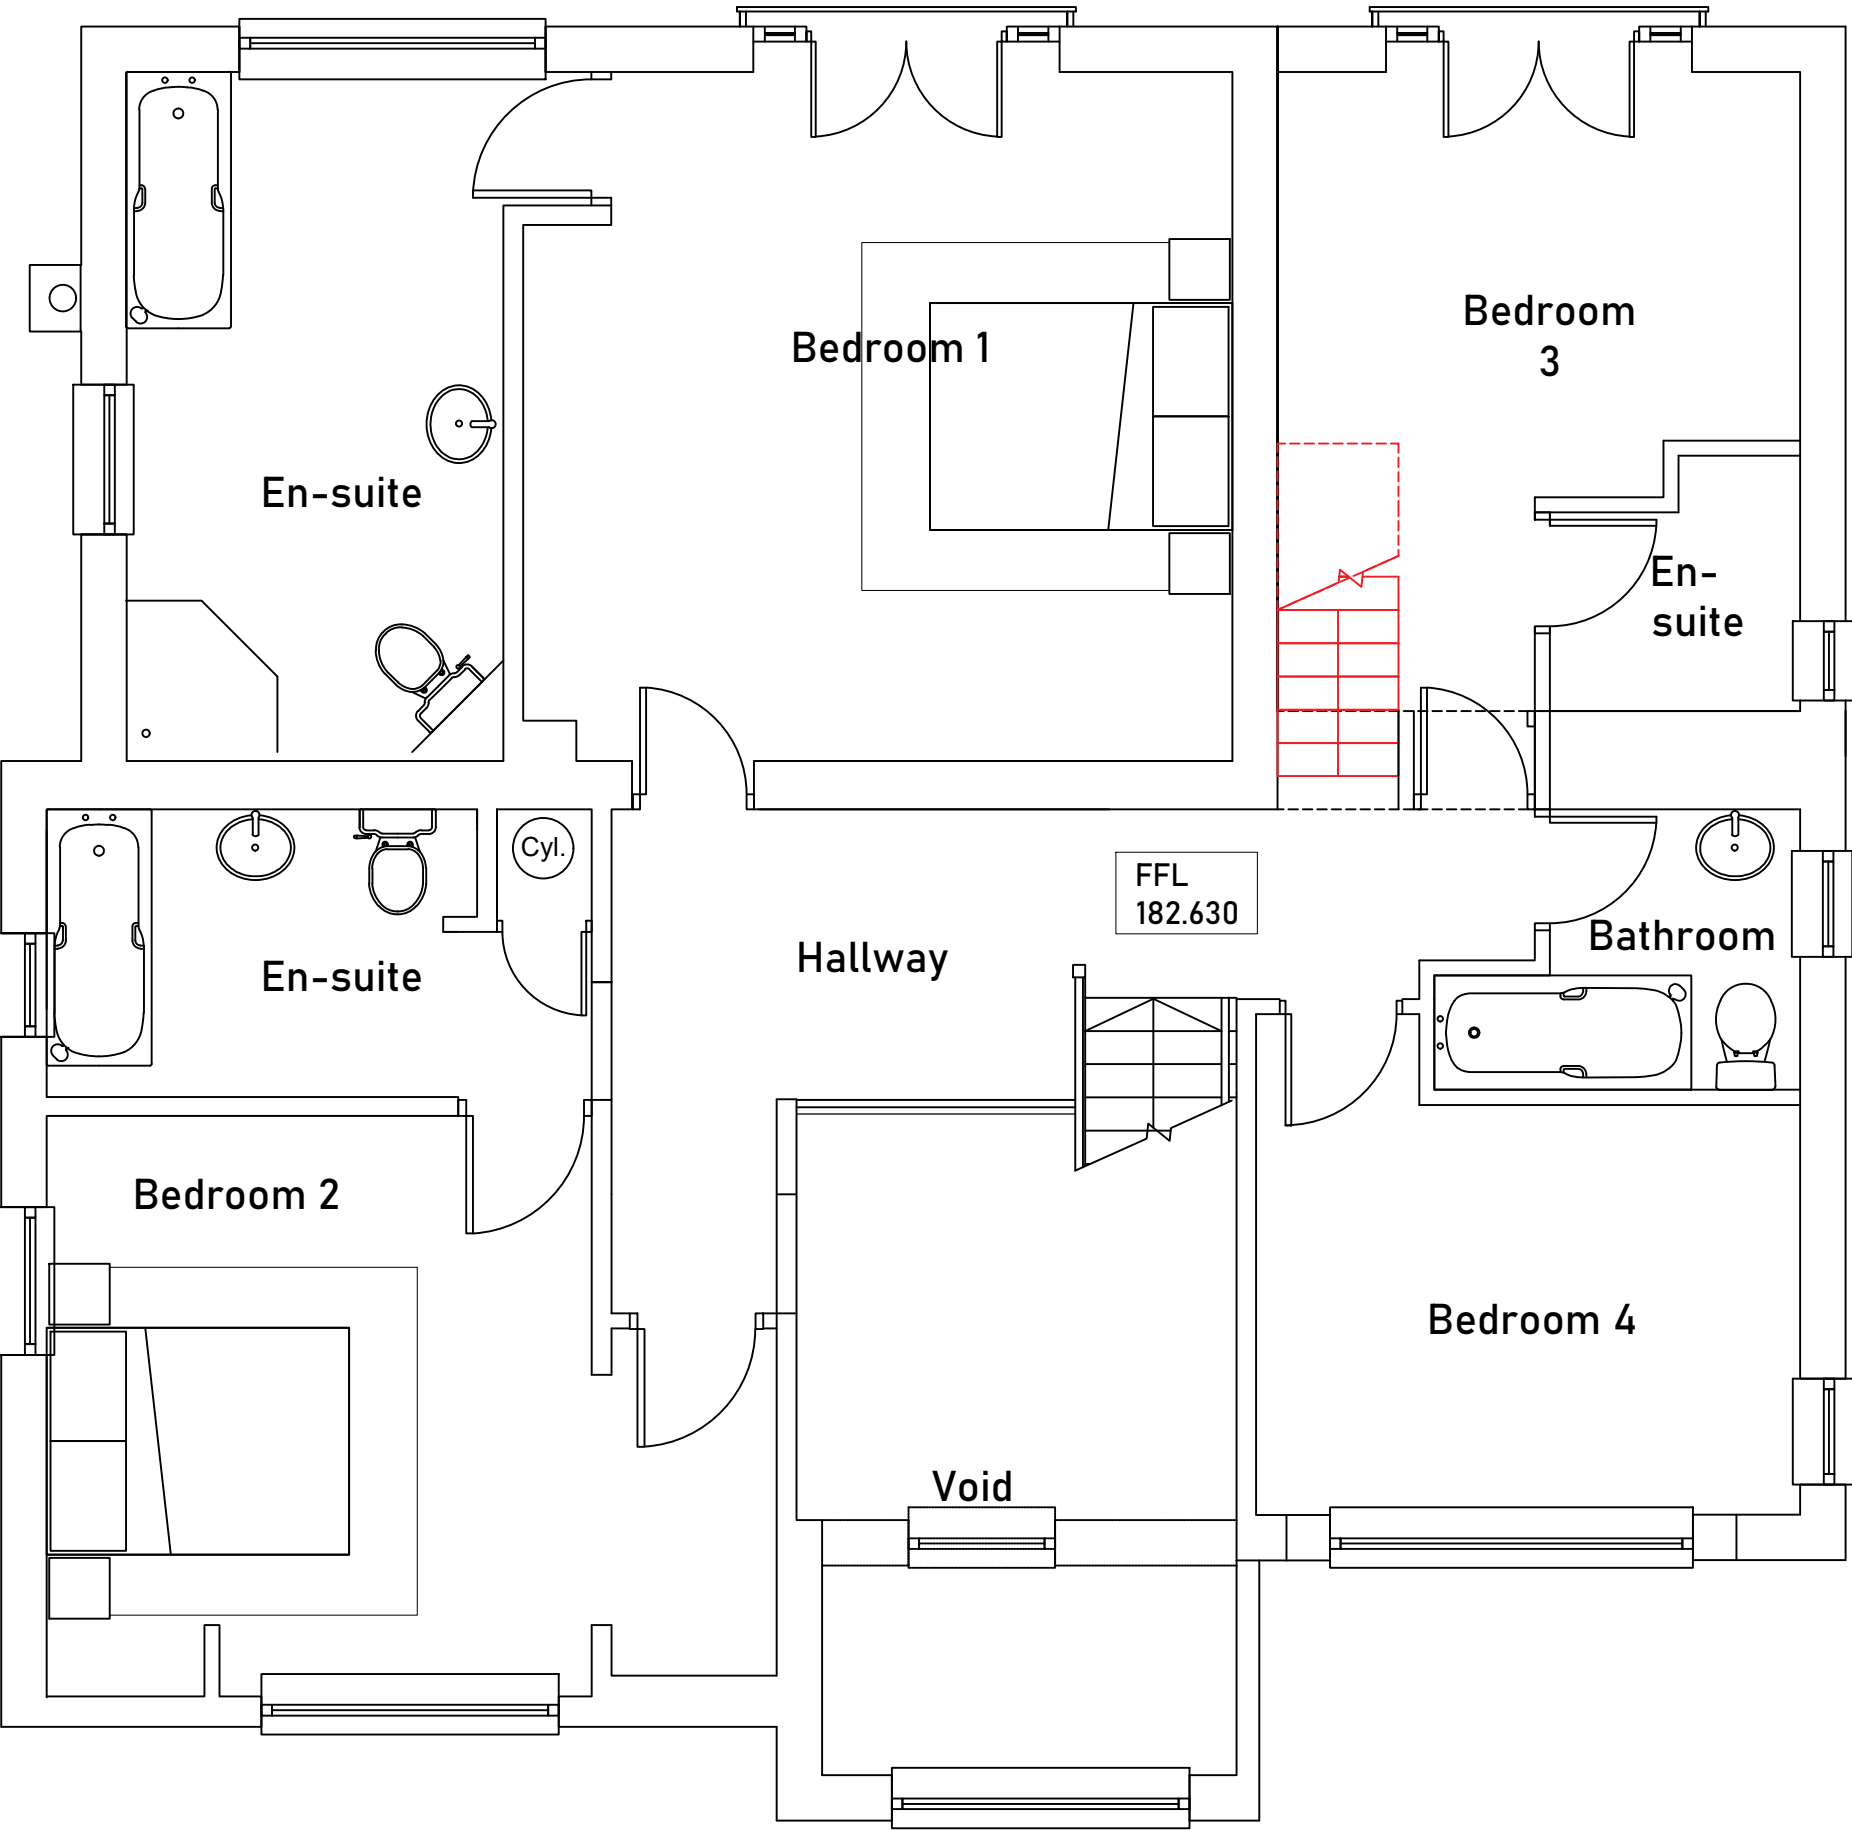

This drawing or any part thereof may not be copied, disseminated, transmitted or disclosed to any third party or
reproduced in any form without prior written consent of the client.
Contractors are advised to check dimensions with the Architect before setting out on site.
This drawing and its use is to be used in connection with all other drawings, drawings, drawings and all other documents.
Contractor to check and report any discrepancies within this drawing to the client. All rights reserved.

PROPOSED FIRST FLOOR GENERAL ARRANGEMENT PLAN 1:50

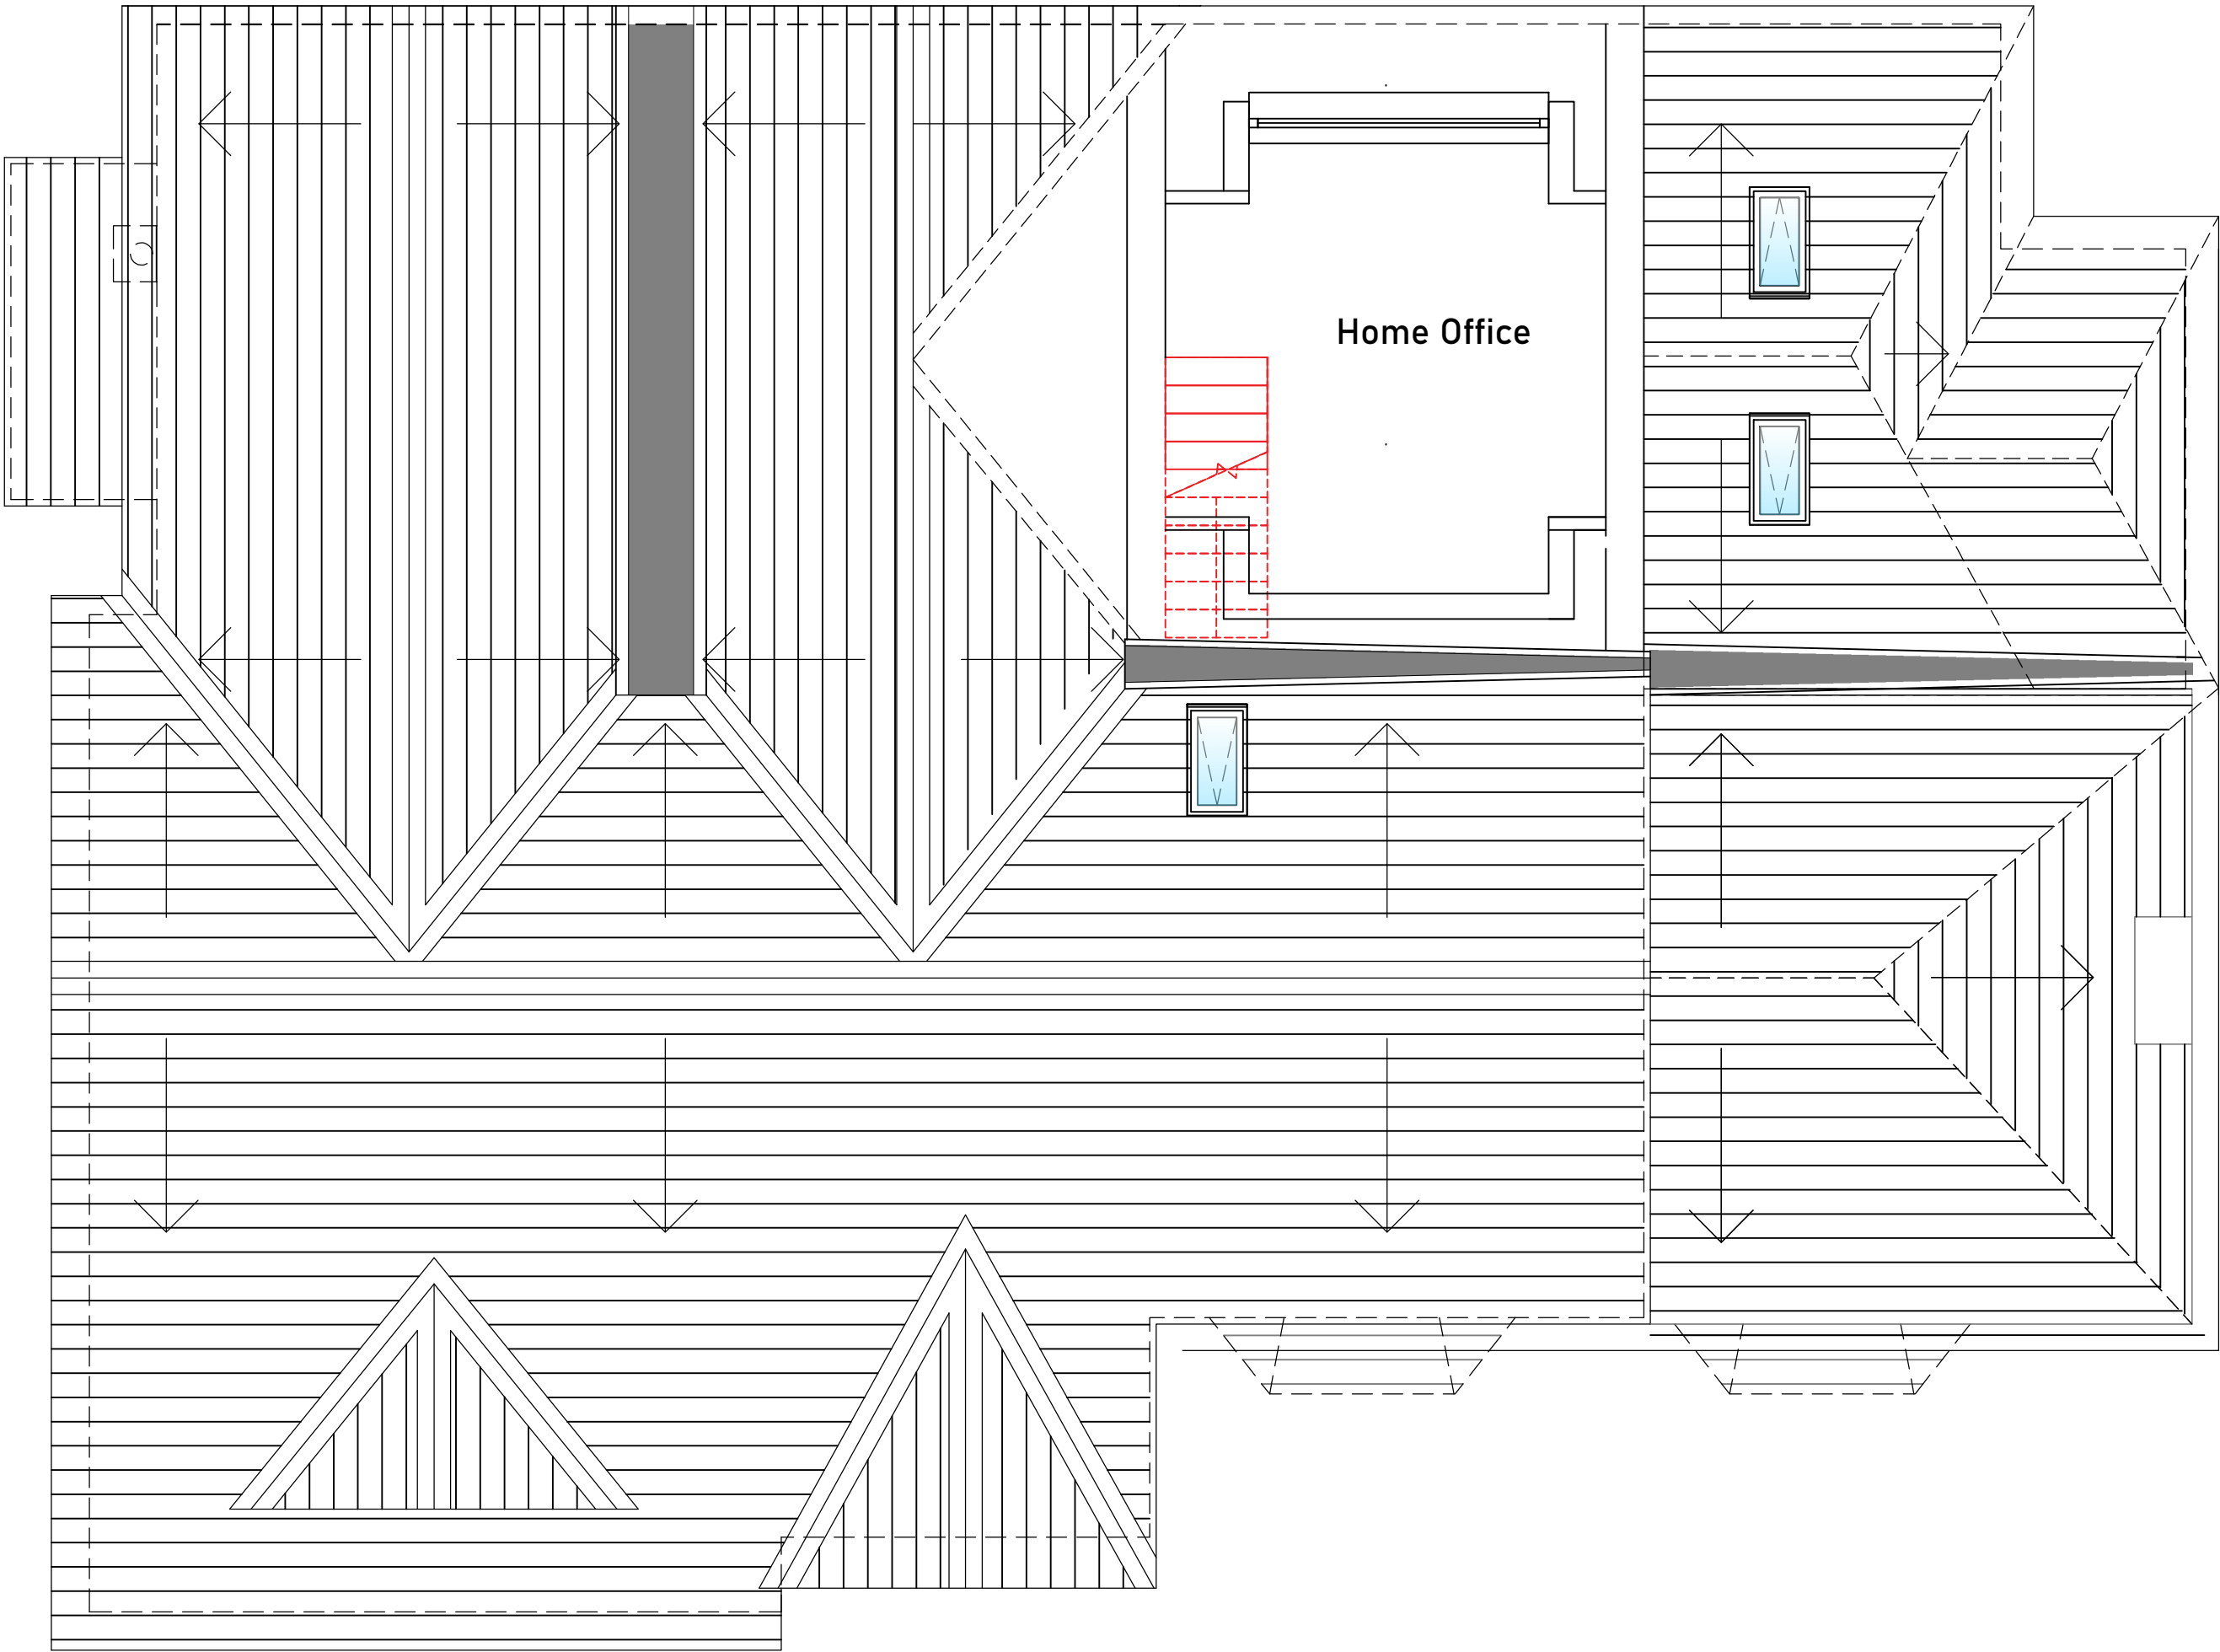

PROPOSED SECOND FLOOR GENERAL ARRANGEMENT PLAN 1:50

P1 Planning Issue.		16/09/22
Rev	Description	Date
STATUS S1	PURPOSE OF ISSUE Planning	
PROJECT 1 Royle Avenue, Glossop		
TITLE Proposed 1st & 2nd Floor Plans		
CLIENT Mr & Mrs C. Jackson		
DRAWN BY	CHECKED BY	DATE 16/09/22
SCALE 1:50 @ A1	PROJECT NUMBER 002	
DRAWING NUMBER 002-DR-0009		REV P1