


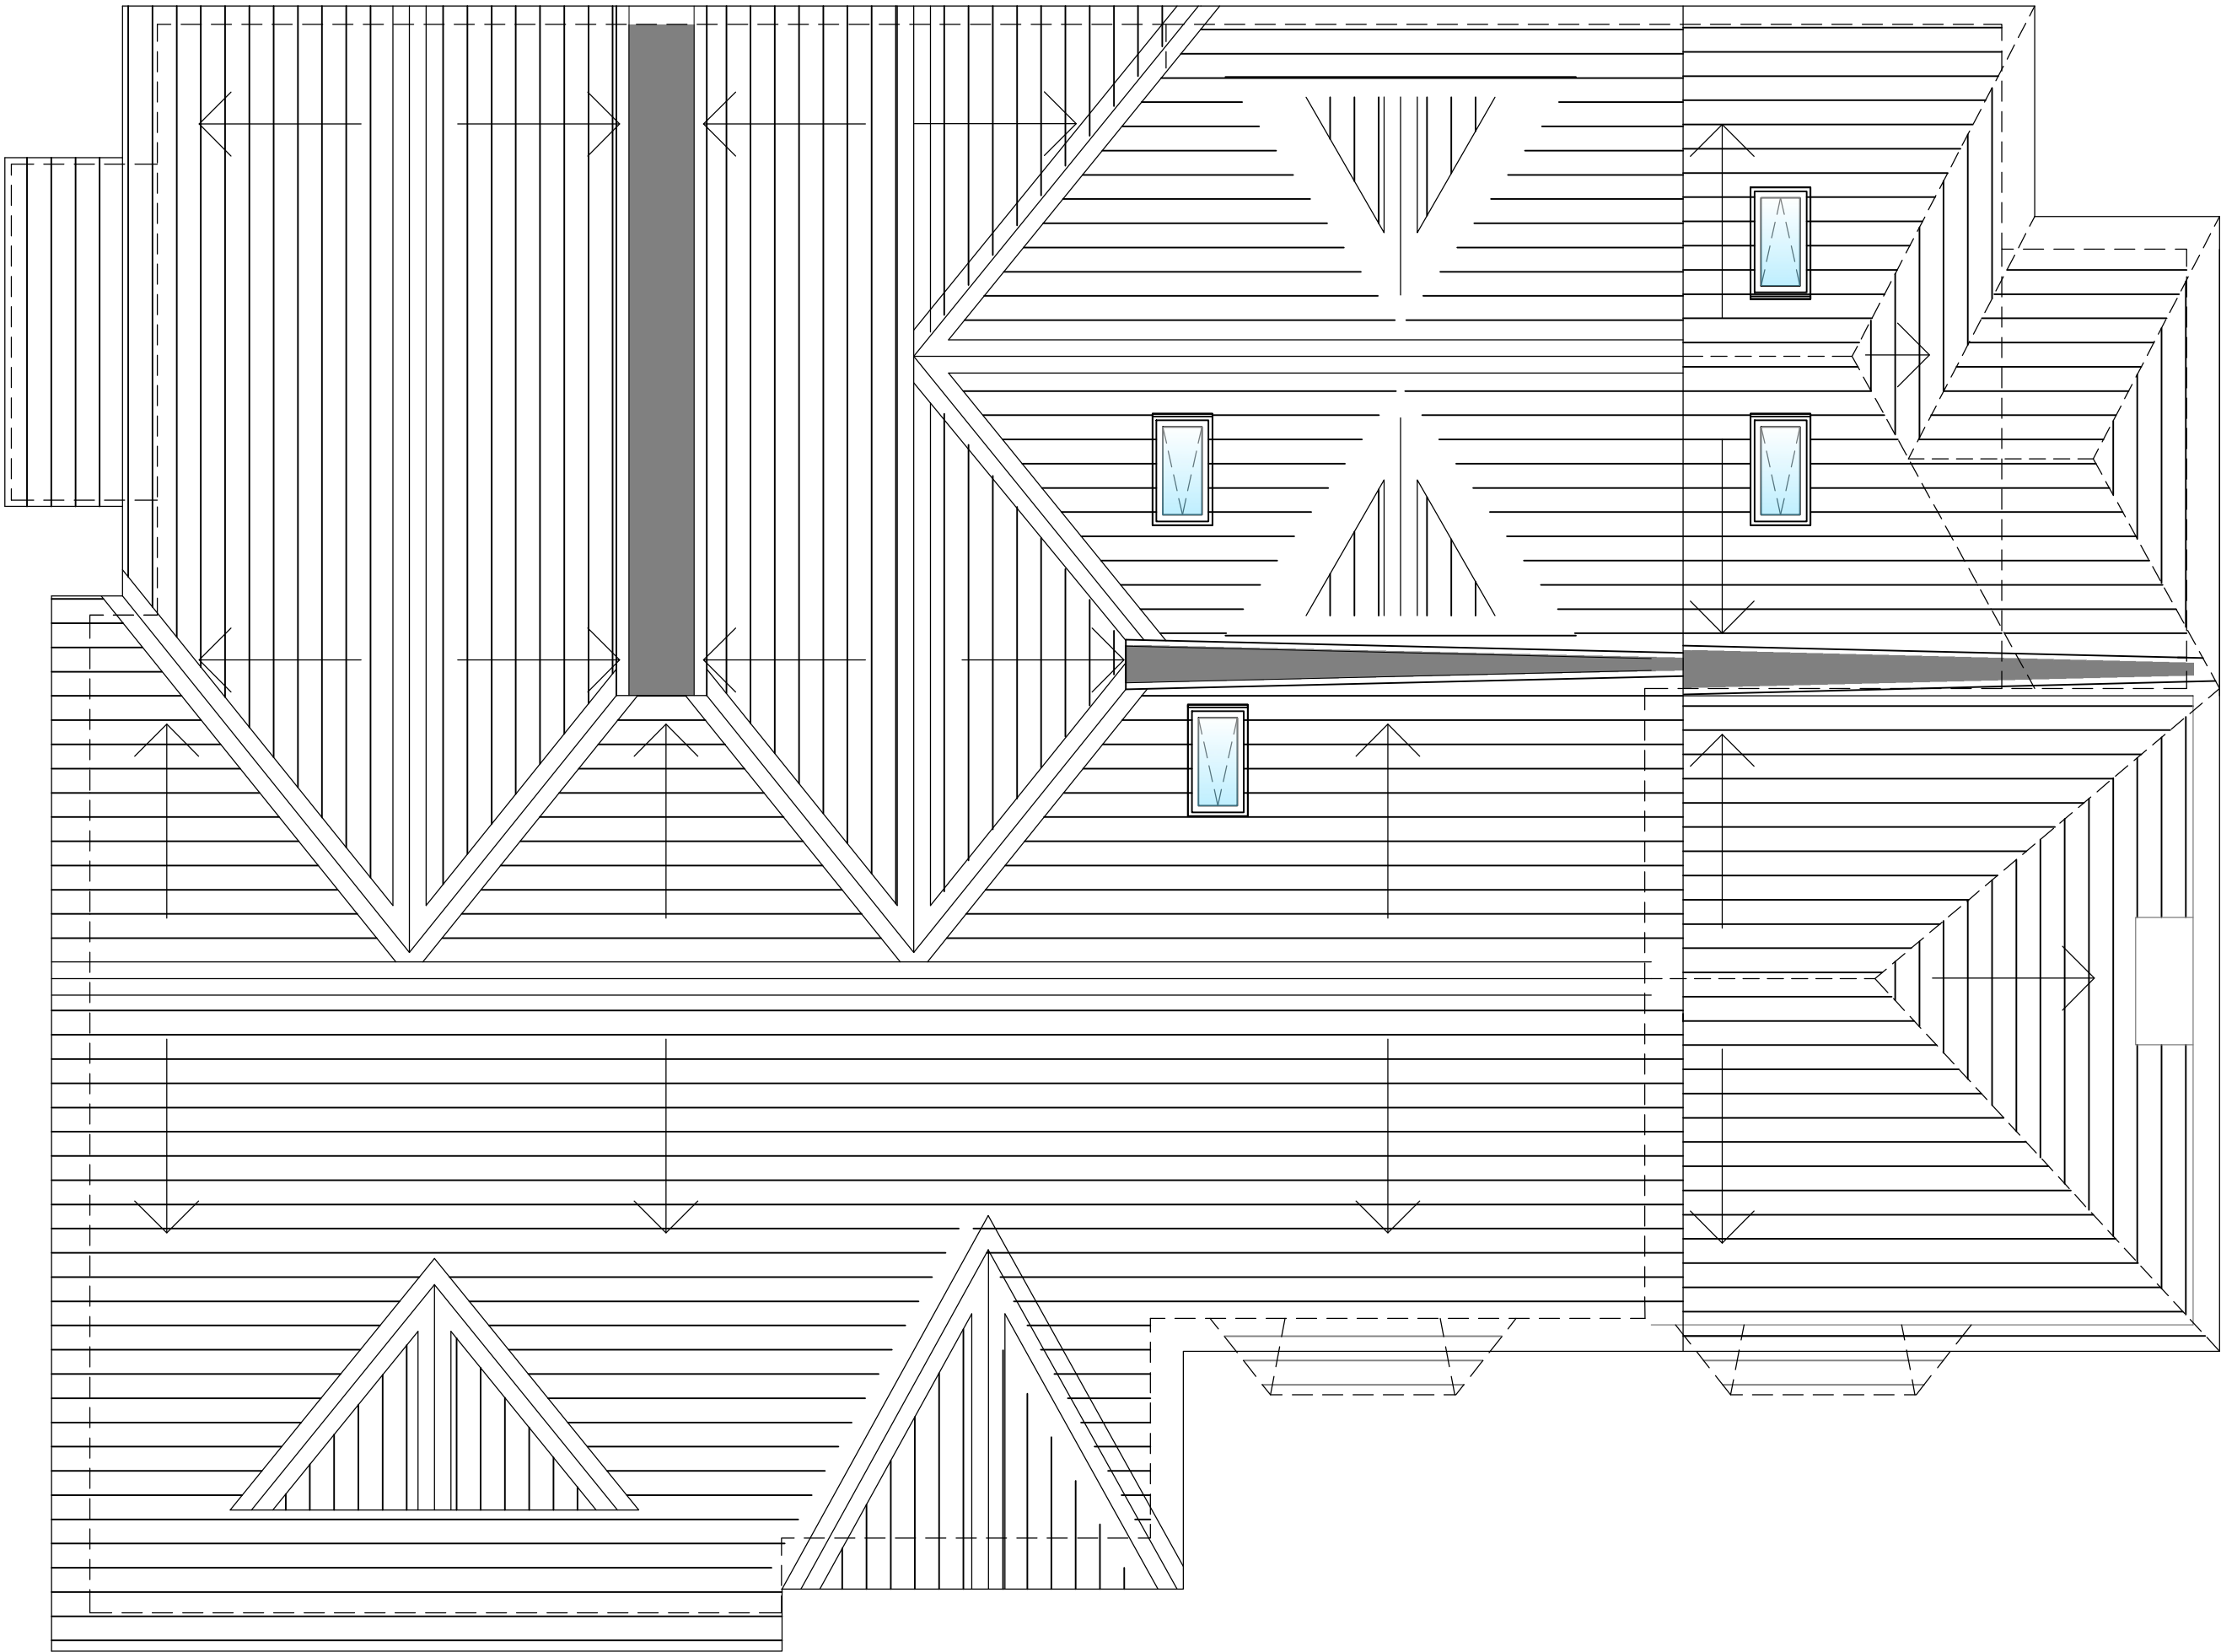

PROPOSED ROOF PLAN1:50

P1 Planning Issue.		16/09/22	
Rev	Description		Date
STATUS	PURPOSE OF ISSUE		
S1	Planning		
PROJECT			
1 Royle Avenue, Glossop			
TITLE			
Proposed Roof Plan			
CLIENT			
Mr & Mrs C. Jackson			
DRAWN BY	CHECKED BY	DATE	
		16/09/22	
SCALE	PROJECT NUMBER		
1:50 @ A1	002		
DRAWING NUMBER			REV
002-DR-0010			P1