



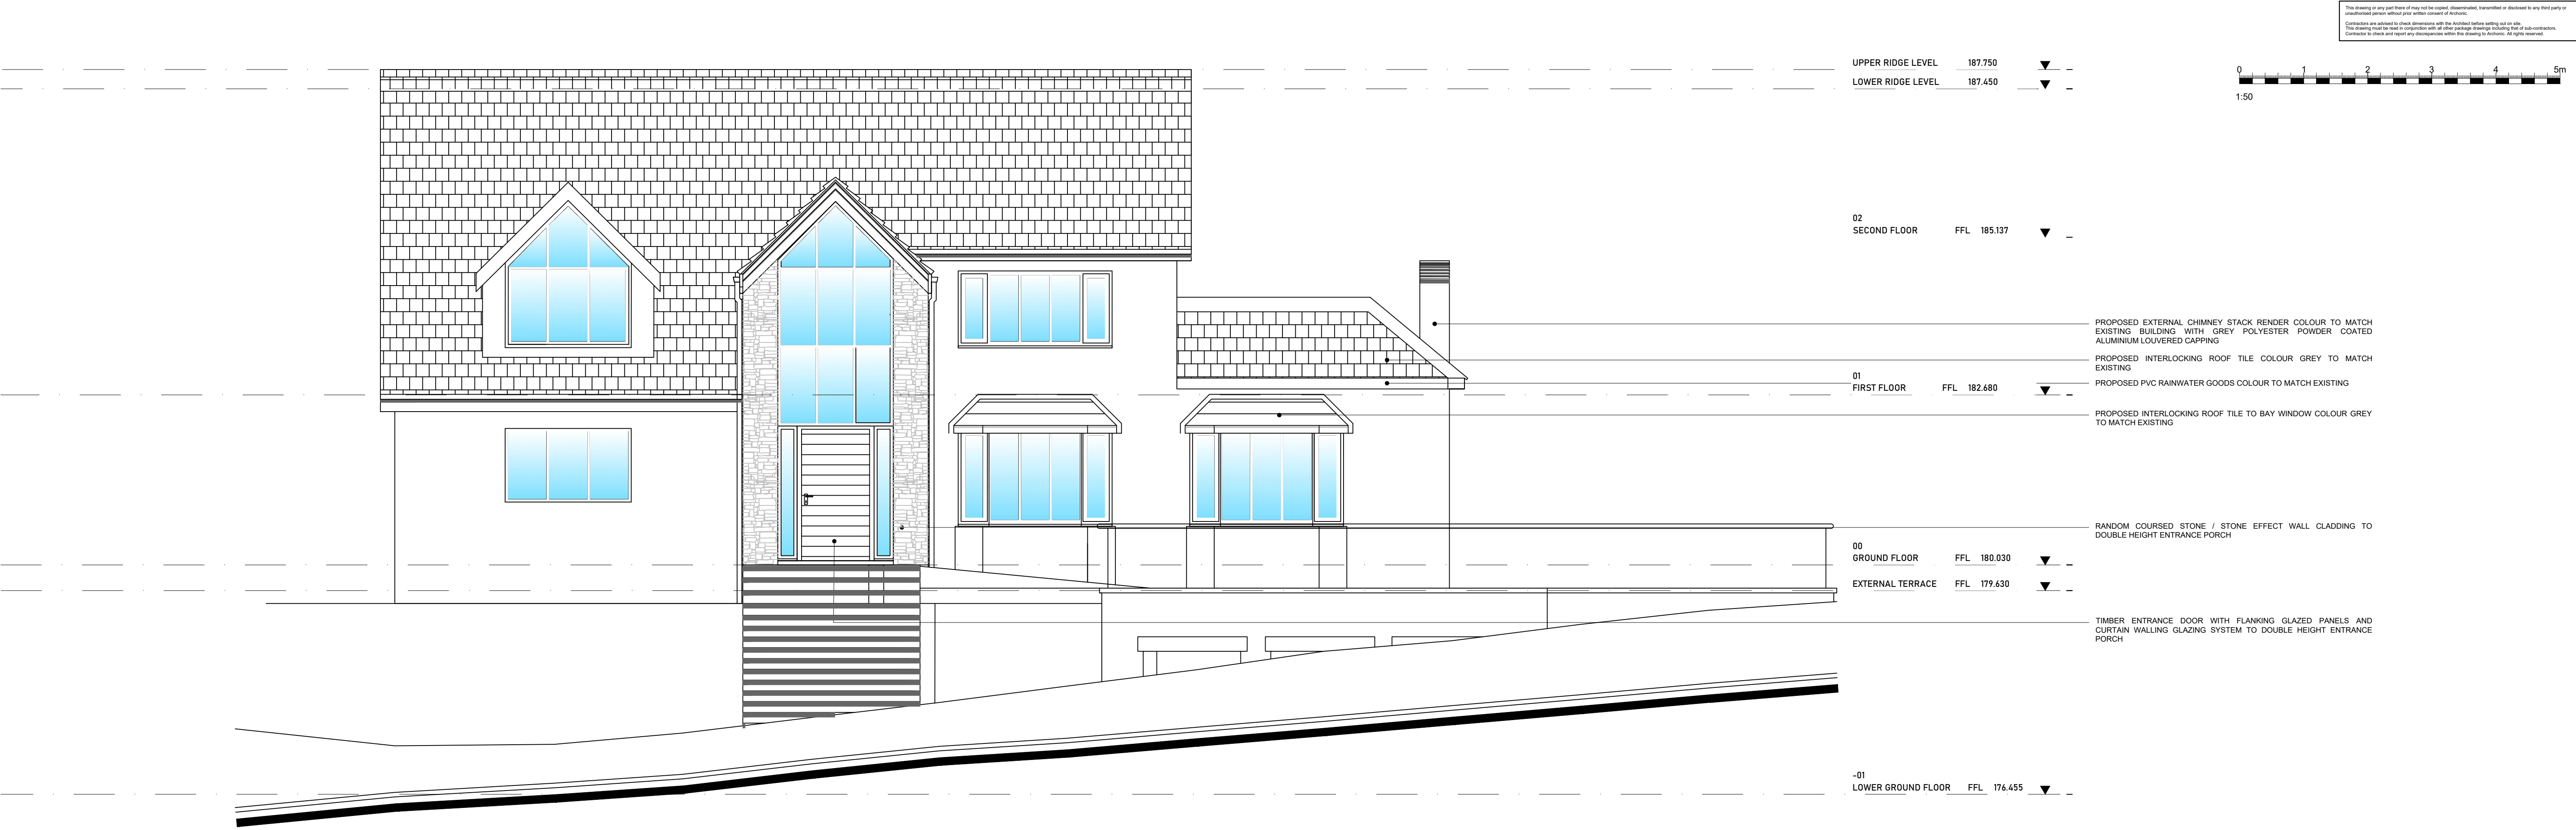

PROPOSED WEST ELEVATION 1:50

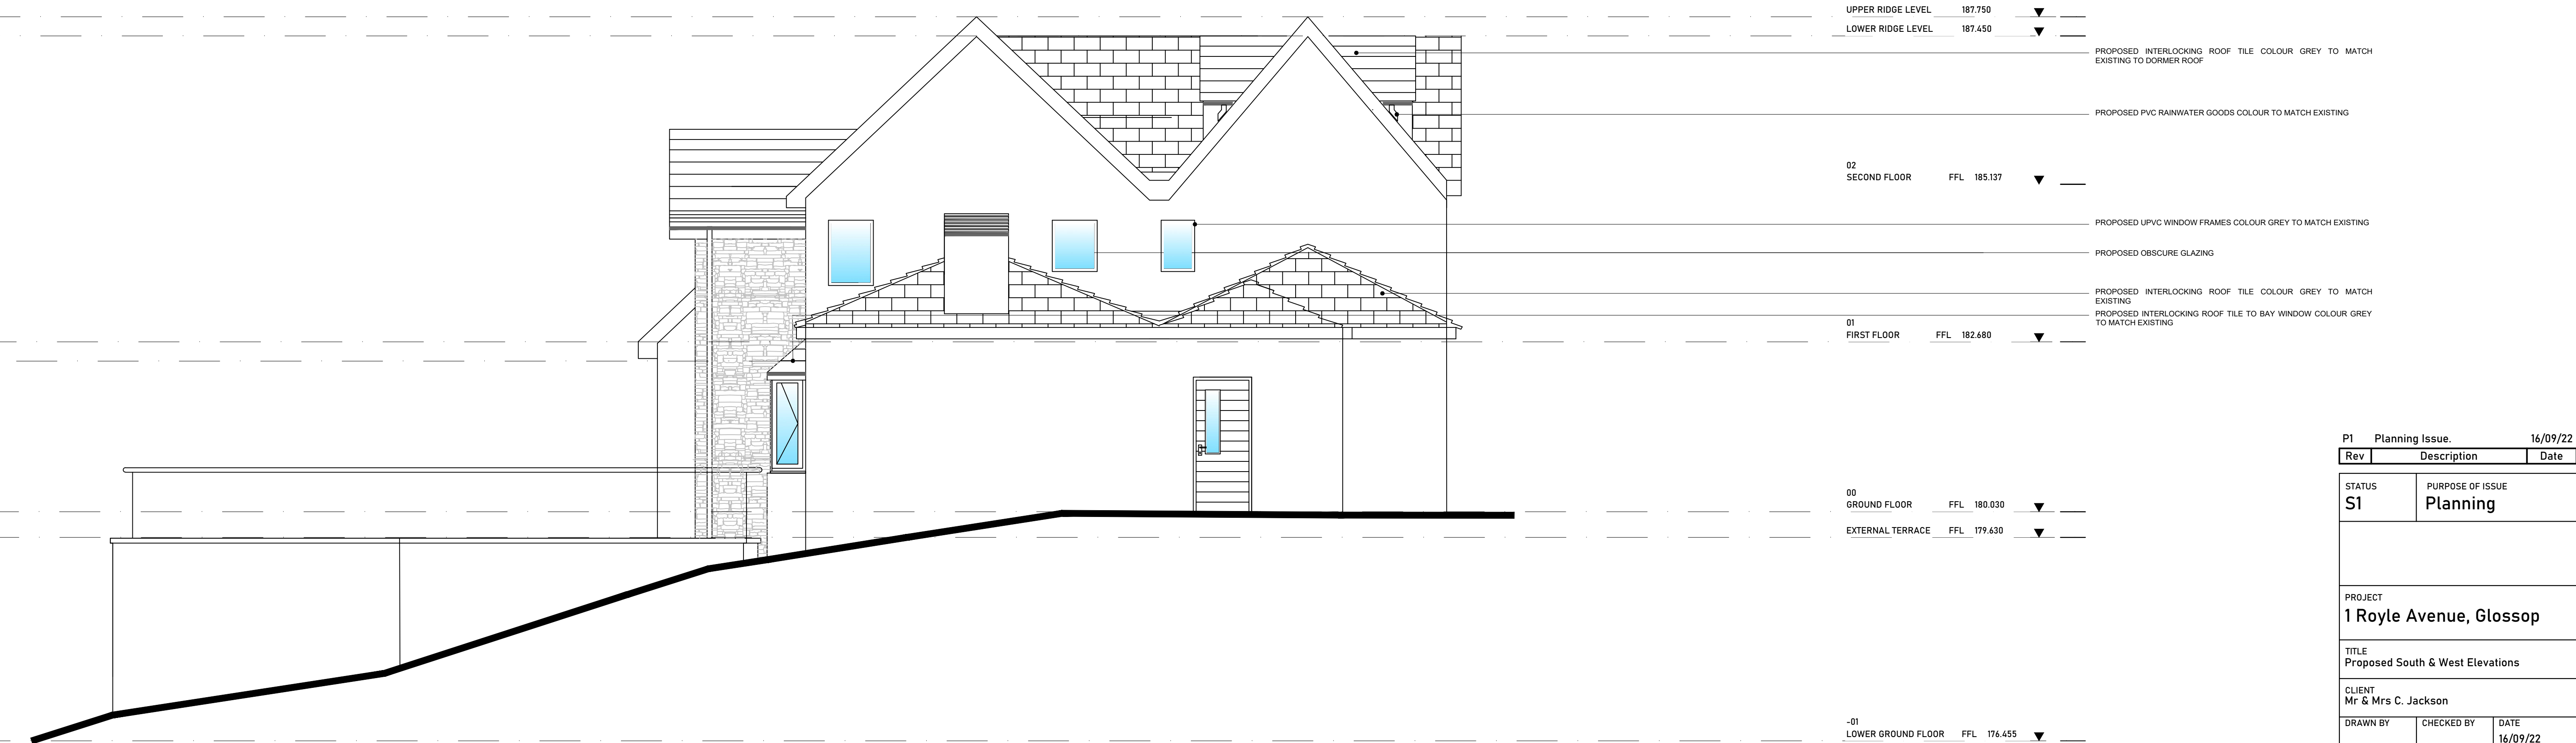

PROPOSED SOUTH ELEVATION 1:50

P1 Planning Issue.		16/09/22
Rev	Description	Date
STATUS	PURPOSE OF ISSUE	
S1	Planning	
PROJECT		
1 Royle Avenue, Glossop		
TITLE		
Proposed South & West Elevations		
CLIENT		
Mr & Mrs C. Jackson		
DRAWN BY	CHECKED BY	DATE
		16/09/22
SCALE	PROJECT NUMBER	
1:50 @ A1	002	
DRAWING NUMBER		REV
002-DR-0012		P1