

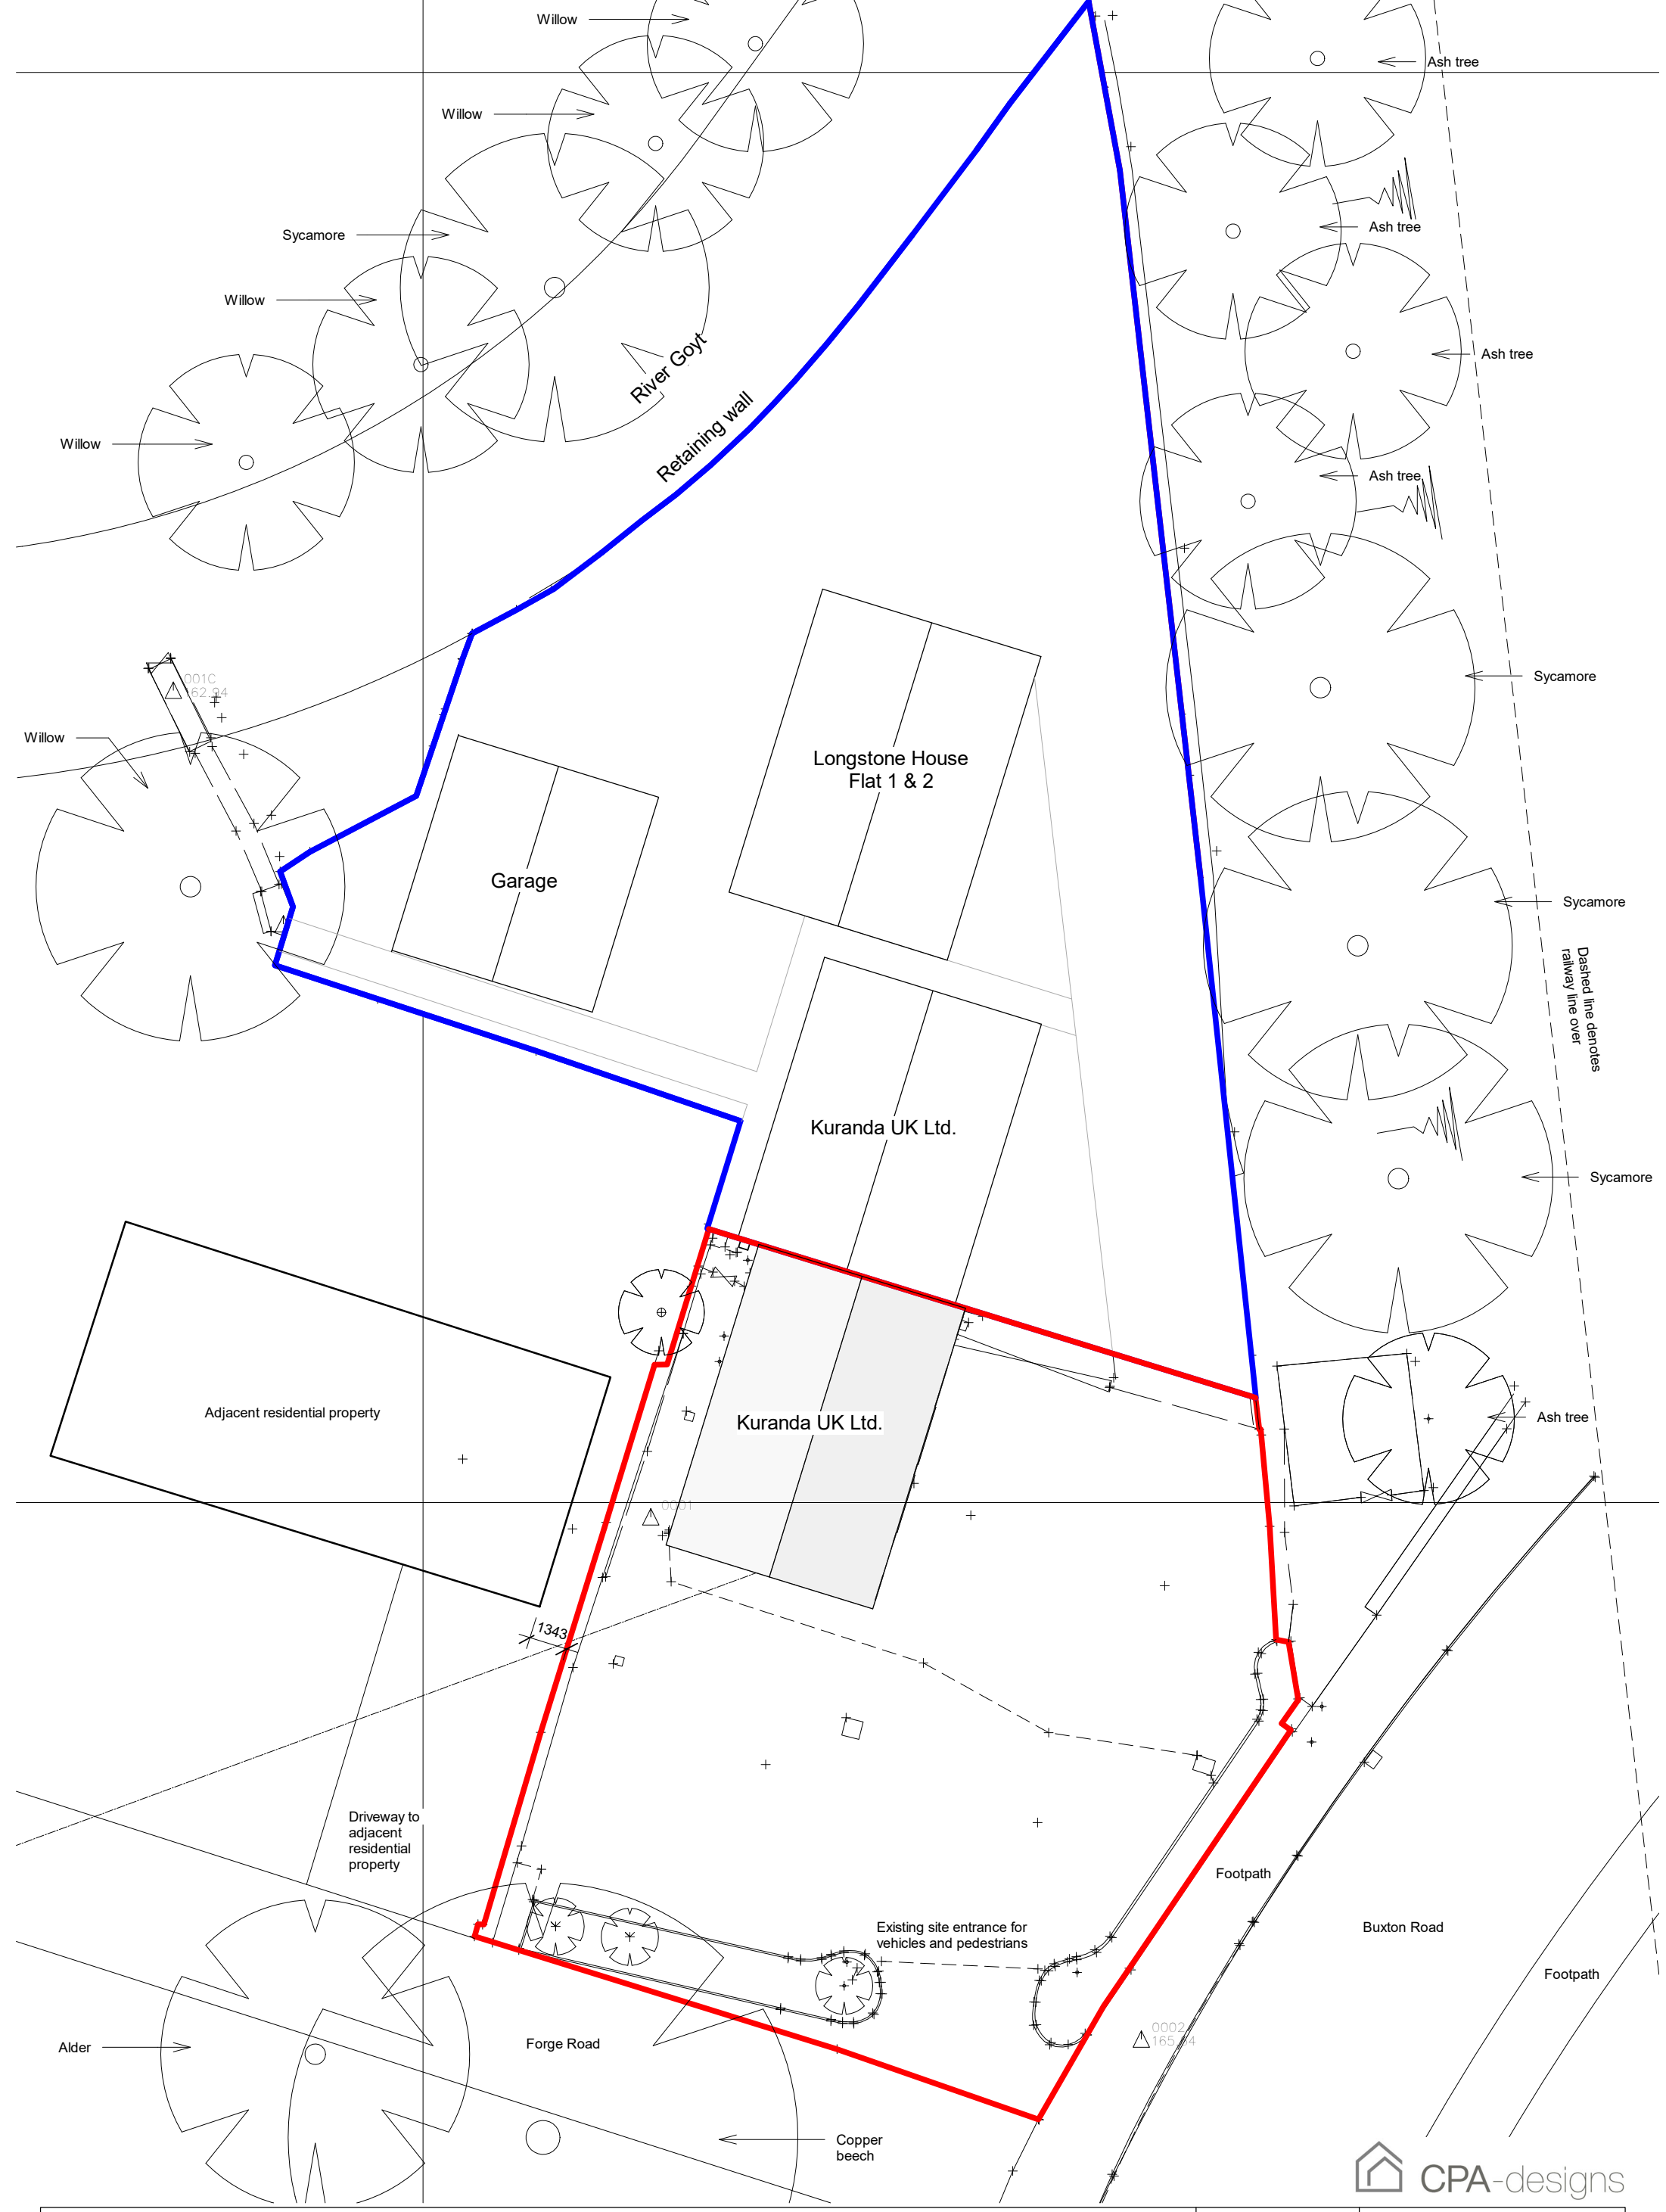


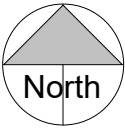

- Notes:
- This drawing is copyright.
 - Contractors are advised to check dimensions with the architect before setting out on site.
 - This drawing is to be read in conjunction with all other relevant drawings.
 - All discrepancies on this drawing are to be reported to the architect.
 - Do not modify any element of this drawing.
 - Use drawing only for purpose(s) issued.

 

Project: Kuranda House	Date: July 2022	Scale @ A3: 1 : 200
Client: Brett McLellan	Drawing Title: Existing Site Plan	
Purpose: PLANNING	Drawing number: SP(90)02	Revision: