




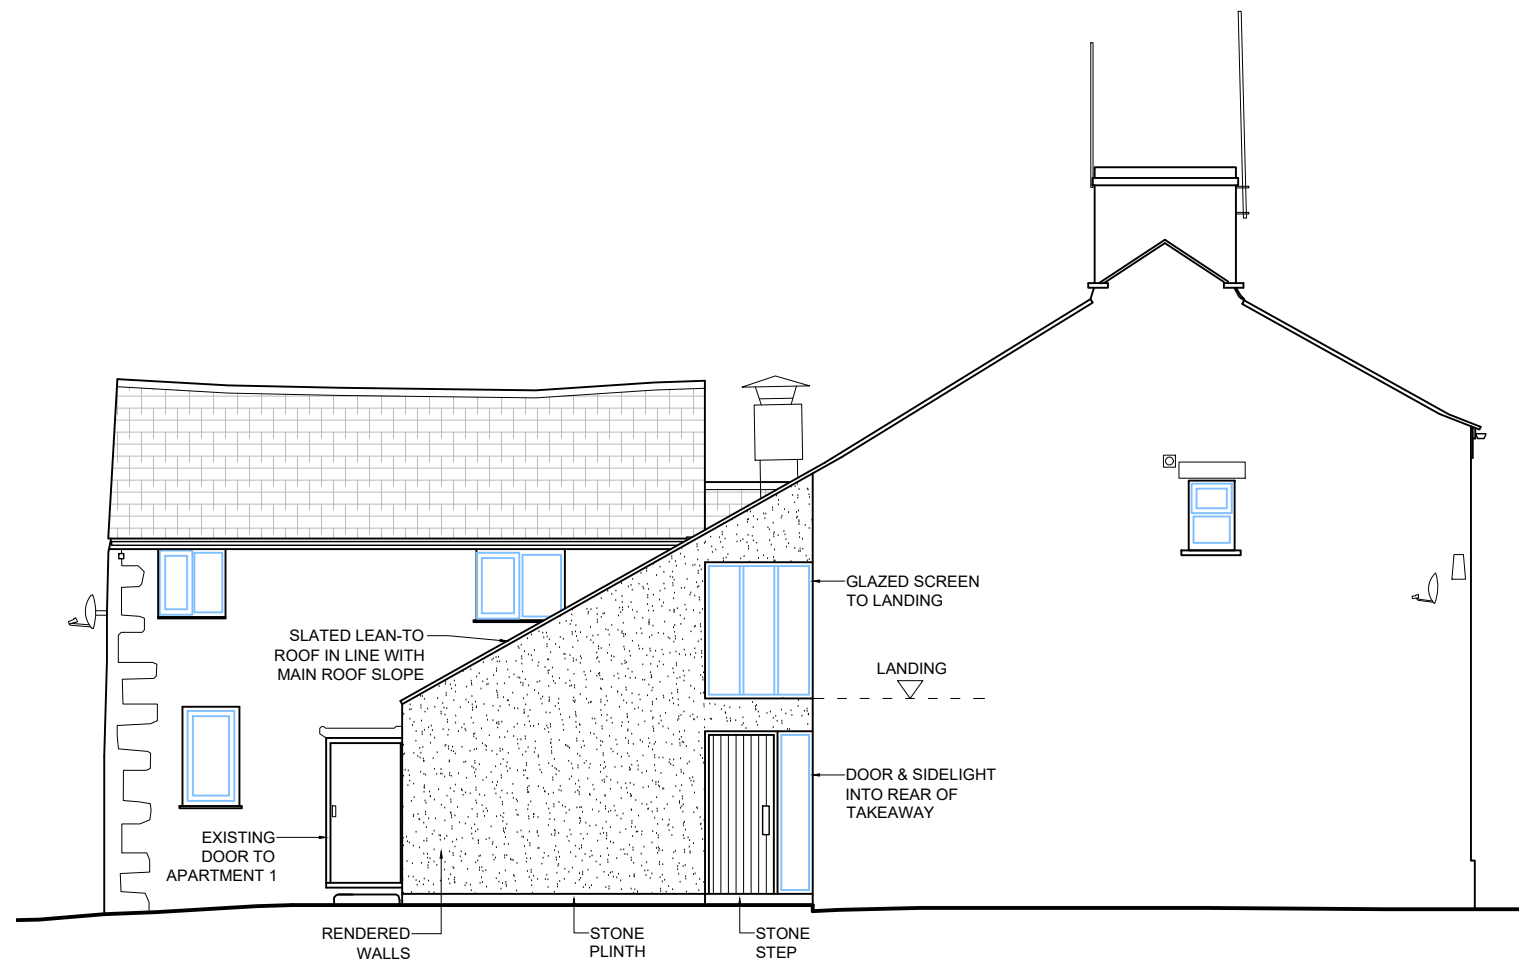

**SIDE ELEVATION**

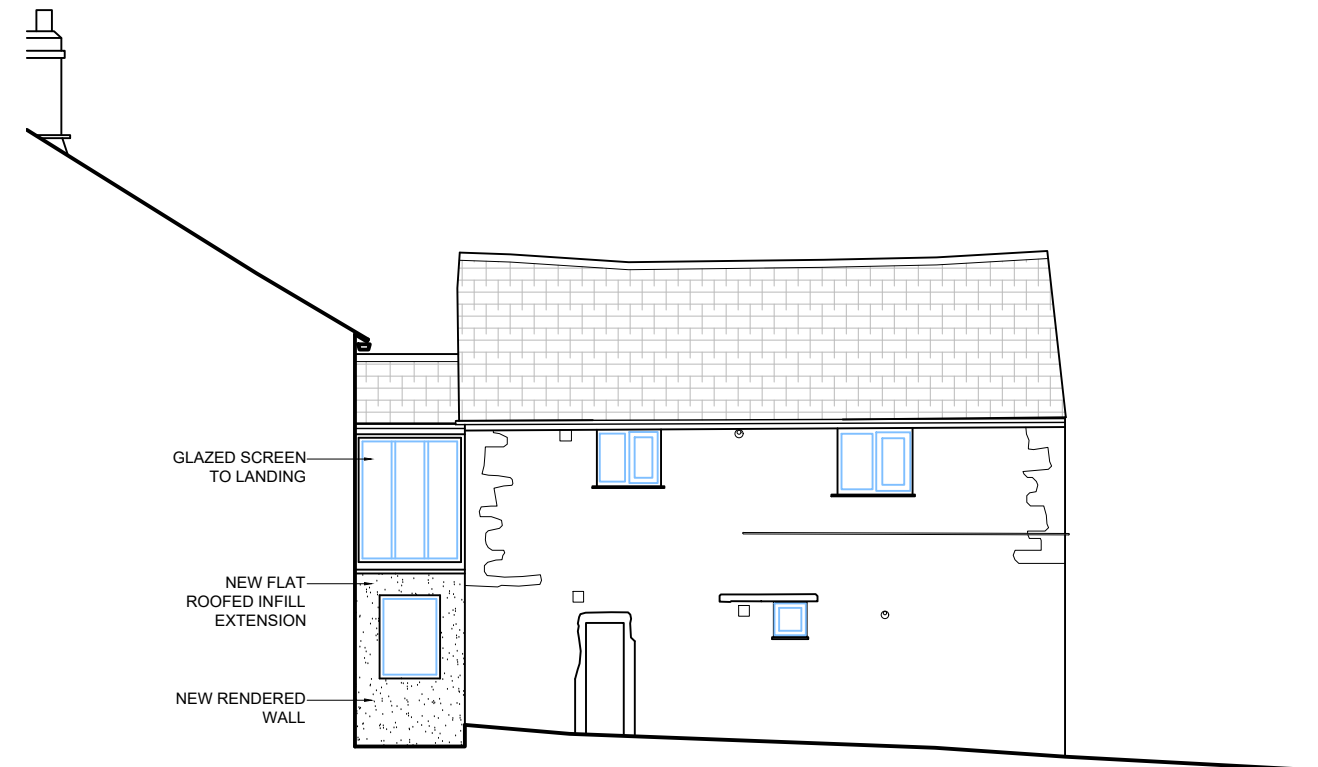

**SIDE ELEVATION**

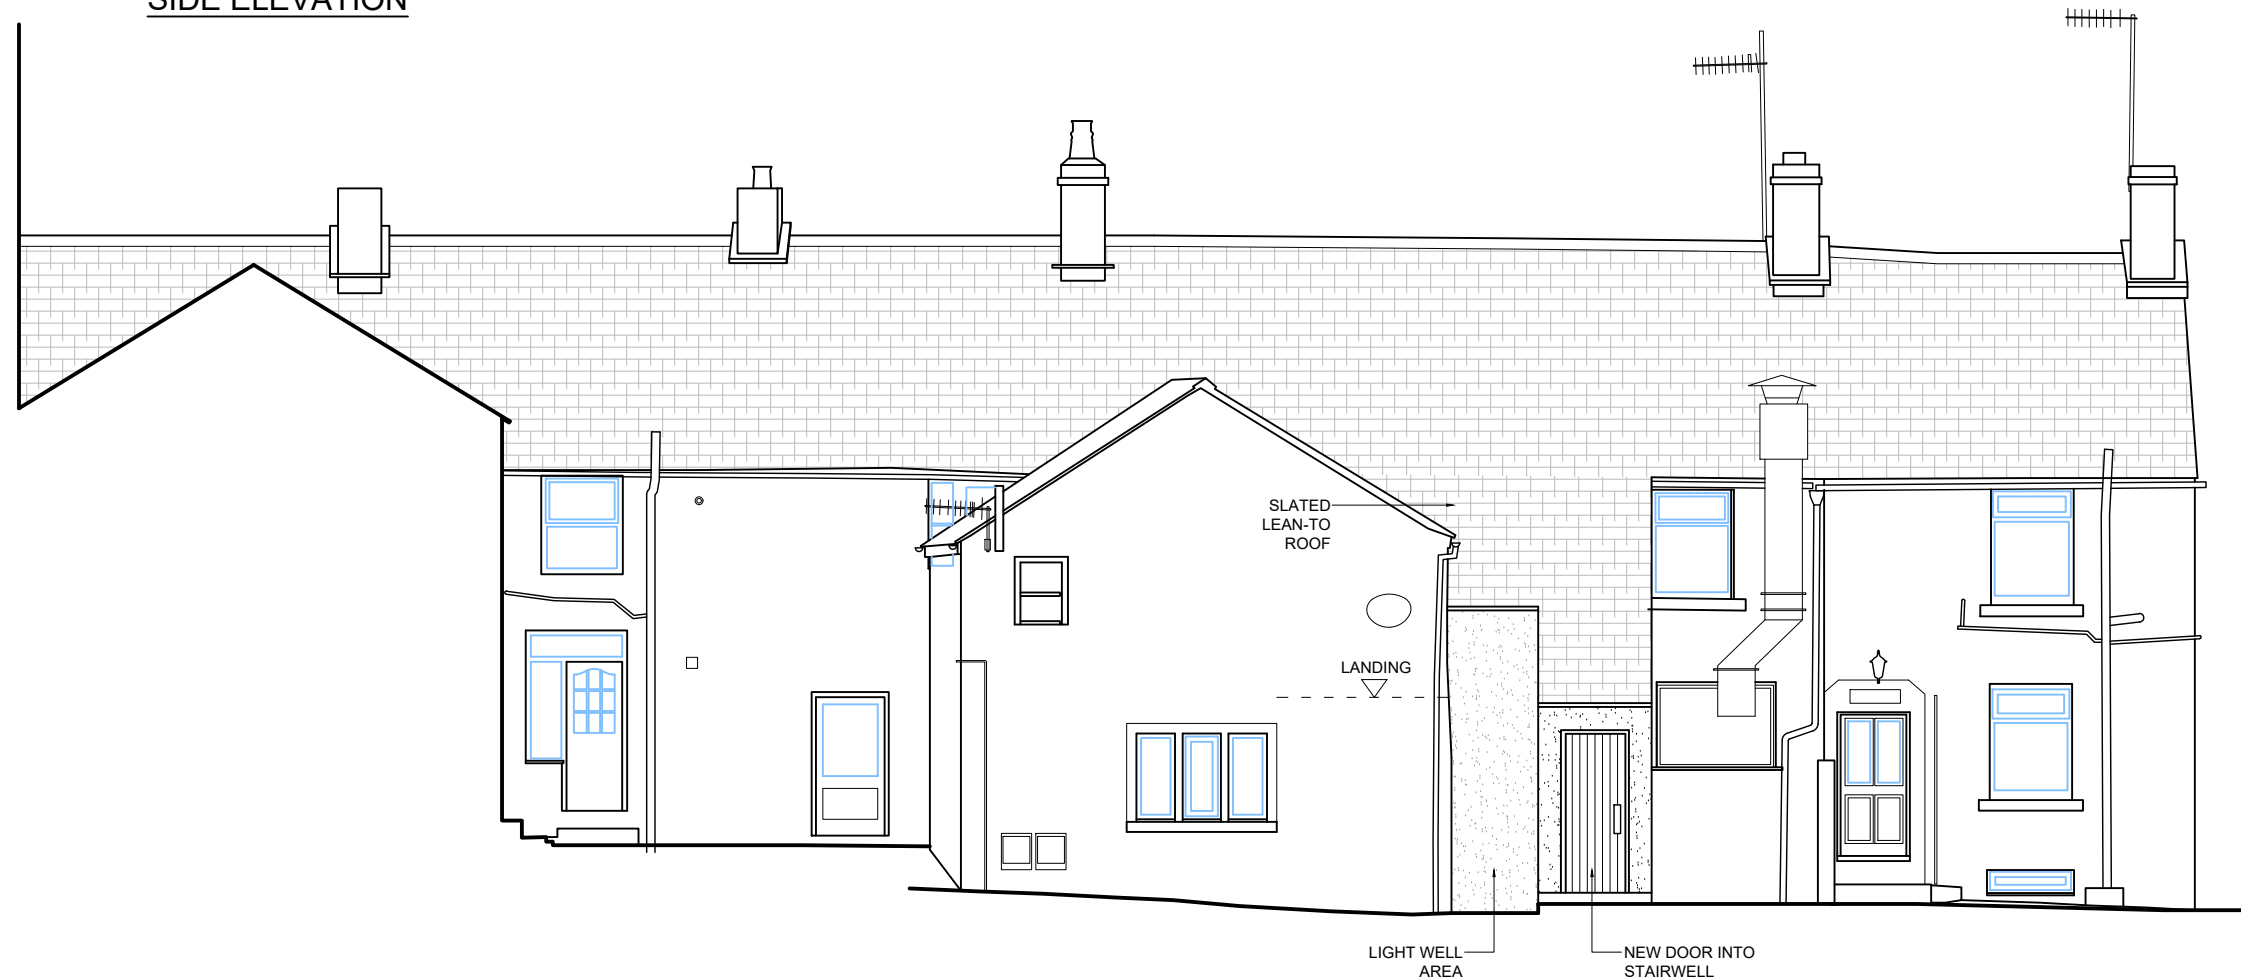

**REAR ELEVATION**

D: Amends to planning requirements. 12/09/2022. LCS.  
C: Door into stairwell relocated. 10/08/2022. LCS.  
B: General amedments. 02/08/2022. LCS.  
A: Drawn up in CAD. 01/08/2022. LCS.

REVISIONS:

PROJECT  
37 - 39 Market Street  
Chapel En Le Frith

DRAWING  
Proposed Rear Elevations

| DATE  | DRAWN | SCALE AT A3 | JOB   | DWG | REV |
|-------|-------|-------------|-------|-----|-----|
| 08/22 | LCS   | 1:100       | 06822 | 04  | D   |

**ODL** OULSNAM DESIGN LTD  
Creative Architecture & Planning  
Exclusive Interior Design

Oulsnam Design Limited  
Milford Stables, Milford, Bakewell, Derbyshire, DE45 1DX  
T: 01629 814431  
E: info@oulsnam.com  
W: www.oulsnam.com

Registered in England No. 3356869

This drawing and all the information shown is the property of Oulsnam Design and shall not be copied whole, or in part, or used for any other purpose without written permission of the company.