



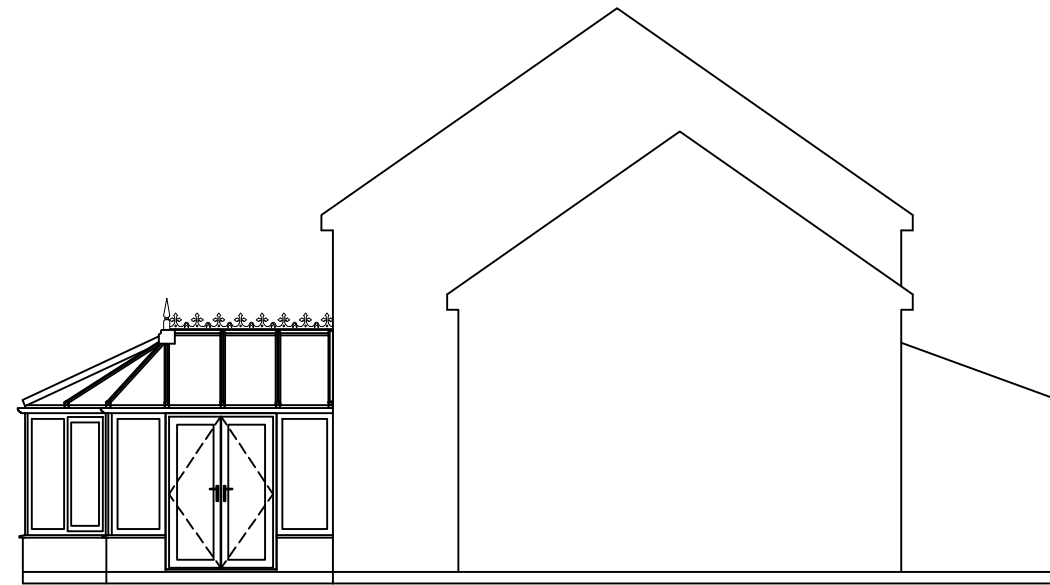

East Elevation

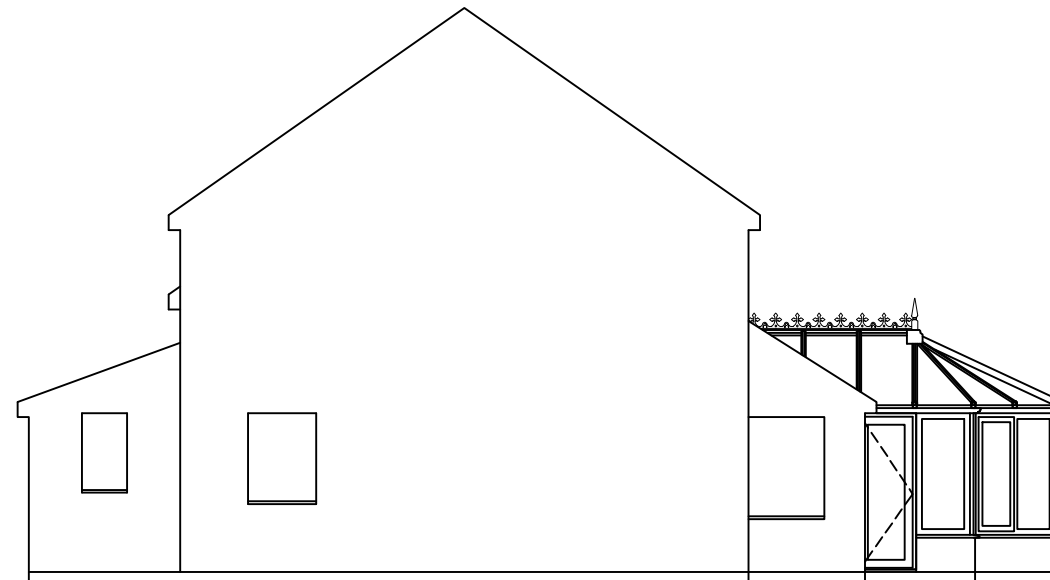

West Elevation

Notes:

Any drawings or plans depicted make no allowance for the provision of any tie bars within the roof of the proposed conservatory. This can only be determined once the roof is put into manufacture.

These drawings are the property of Anglian Home Improvements and must not be used, distributed, loaned or copied without the express permission of Anglian Home Improvements.

All dimensions are in millimetres (mm) unless noted otherwise.
Do not use for base laying purposes

Produced on A3 paper

Rev.	Date	Description	Initials



Drawing title: Existing East and West Elevations		
CONTRACT No. : 900-11108		Page 2 of 4
Proposed: PVCu Orangery at: 64 Park Road Buxton Derbyshire SK17 6SN		
Drawers initials: HSP	Scale : 1:100	Date: 07/09/2022

