



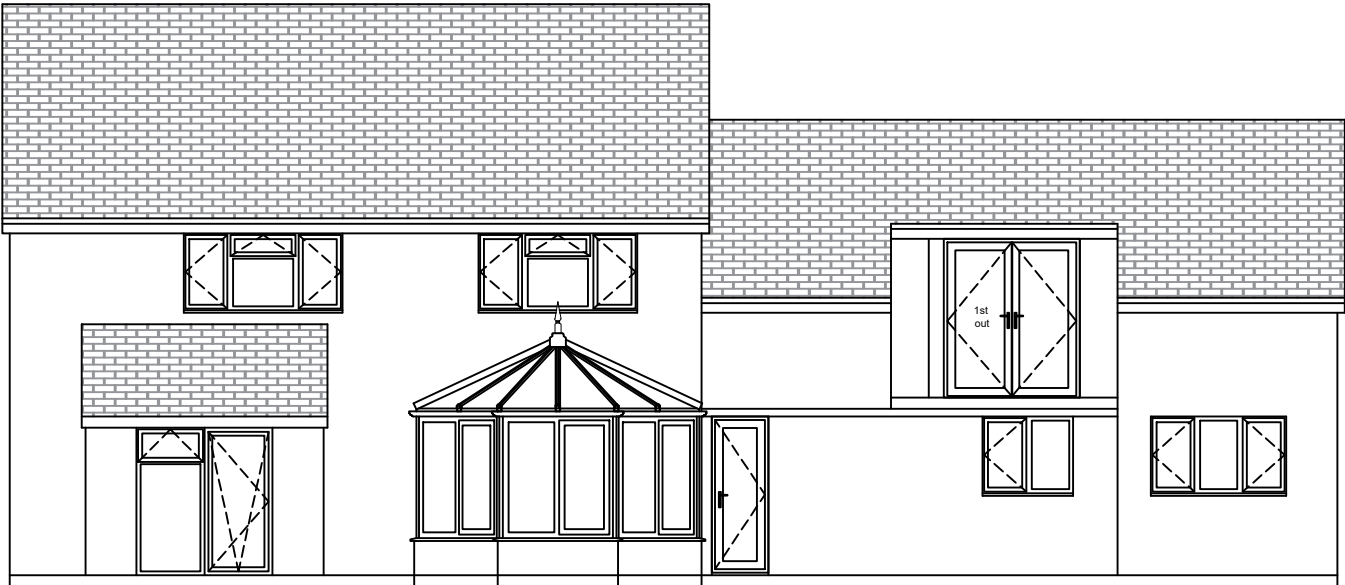

South Elevation

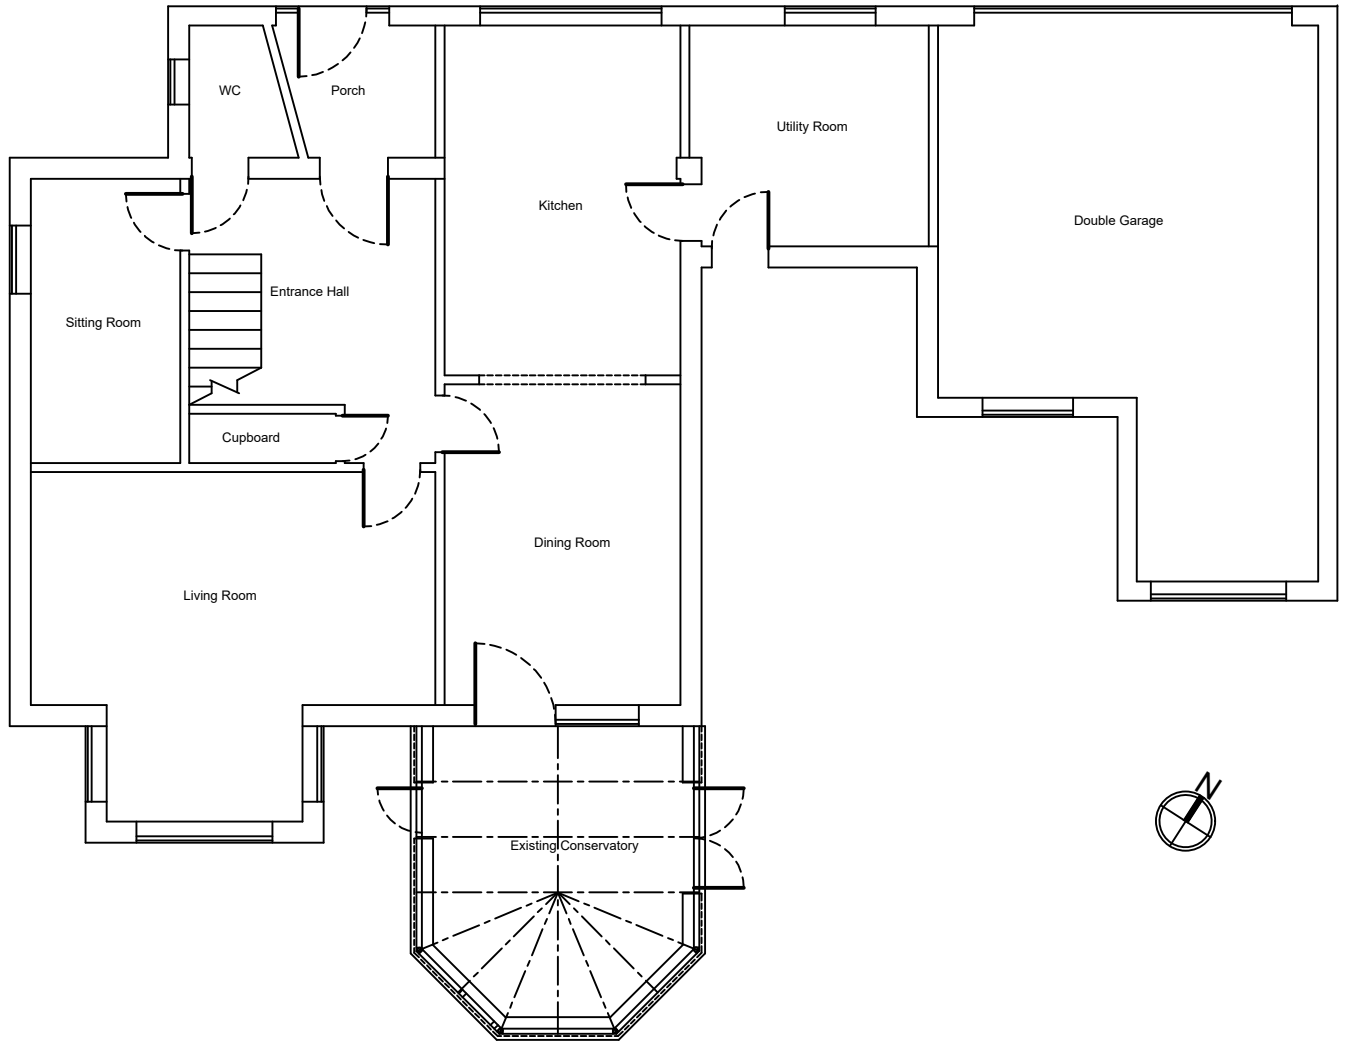

Plan View

Notes:
Any drawings or plans depicted make no allowance for the provision of any tie bars within the roof of the proposed conservatory. This can only be determined once the roof is put into manufacture.

These drawings are the property of Anglian Home Improvements and must not be used, distributed, loaned or copied without the express permission of Anglian Home Improvements.
All dimensions are in millimetres (mm) unless noted otherwise.
Do not use for base laying purposes

Produced on A3 paper

Rev.	Date	Description	Initials
Anglian Home Improvements TELEPHONE: 0800 093 3015			
Drawing title:		Existing Plan and South Elevation	
CONTRACT No. :		900-11108	Page 1 of 4
Proposed at:		PVCu Orangery 64 Park Road Buxton Derbyshire SK17 6SN	
Drawers initials:		HSP	Scale : 1:100 Date: 07/09/2022

