


PROPOSED ELEVATIONS

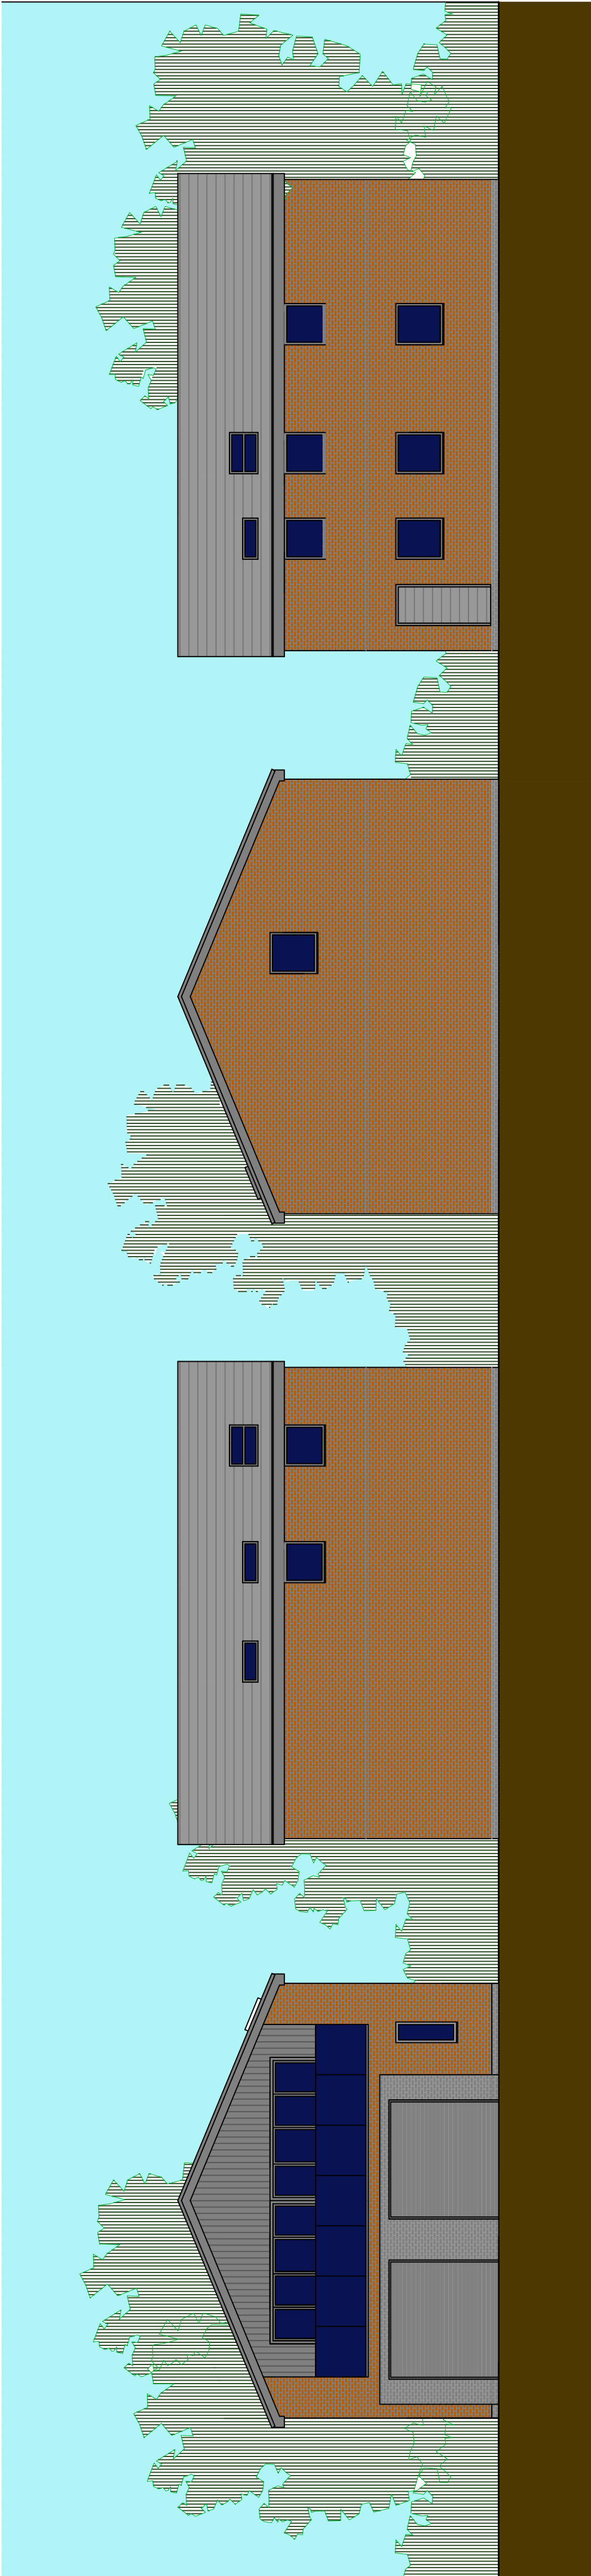


PROPOSED FRONT ELEVATION

PROPOSED SIDE ELEVATION


PROPOSED REAR ELEVATION

PROPOSED SIDE ELEVATION


PROPOSED SITE / FLOOR PLAN

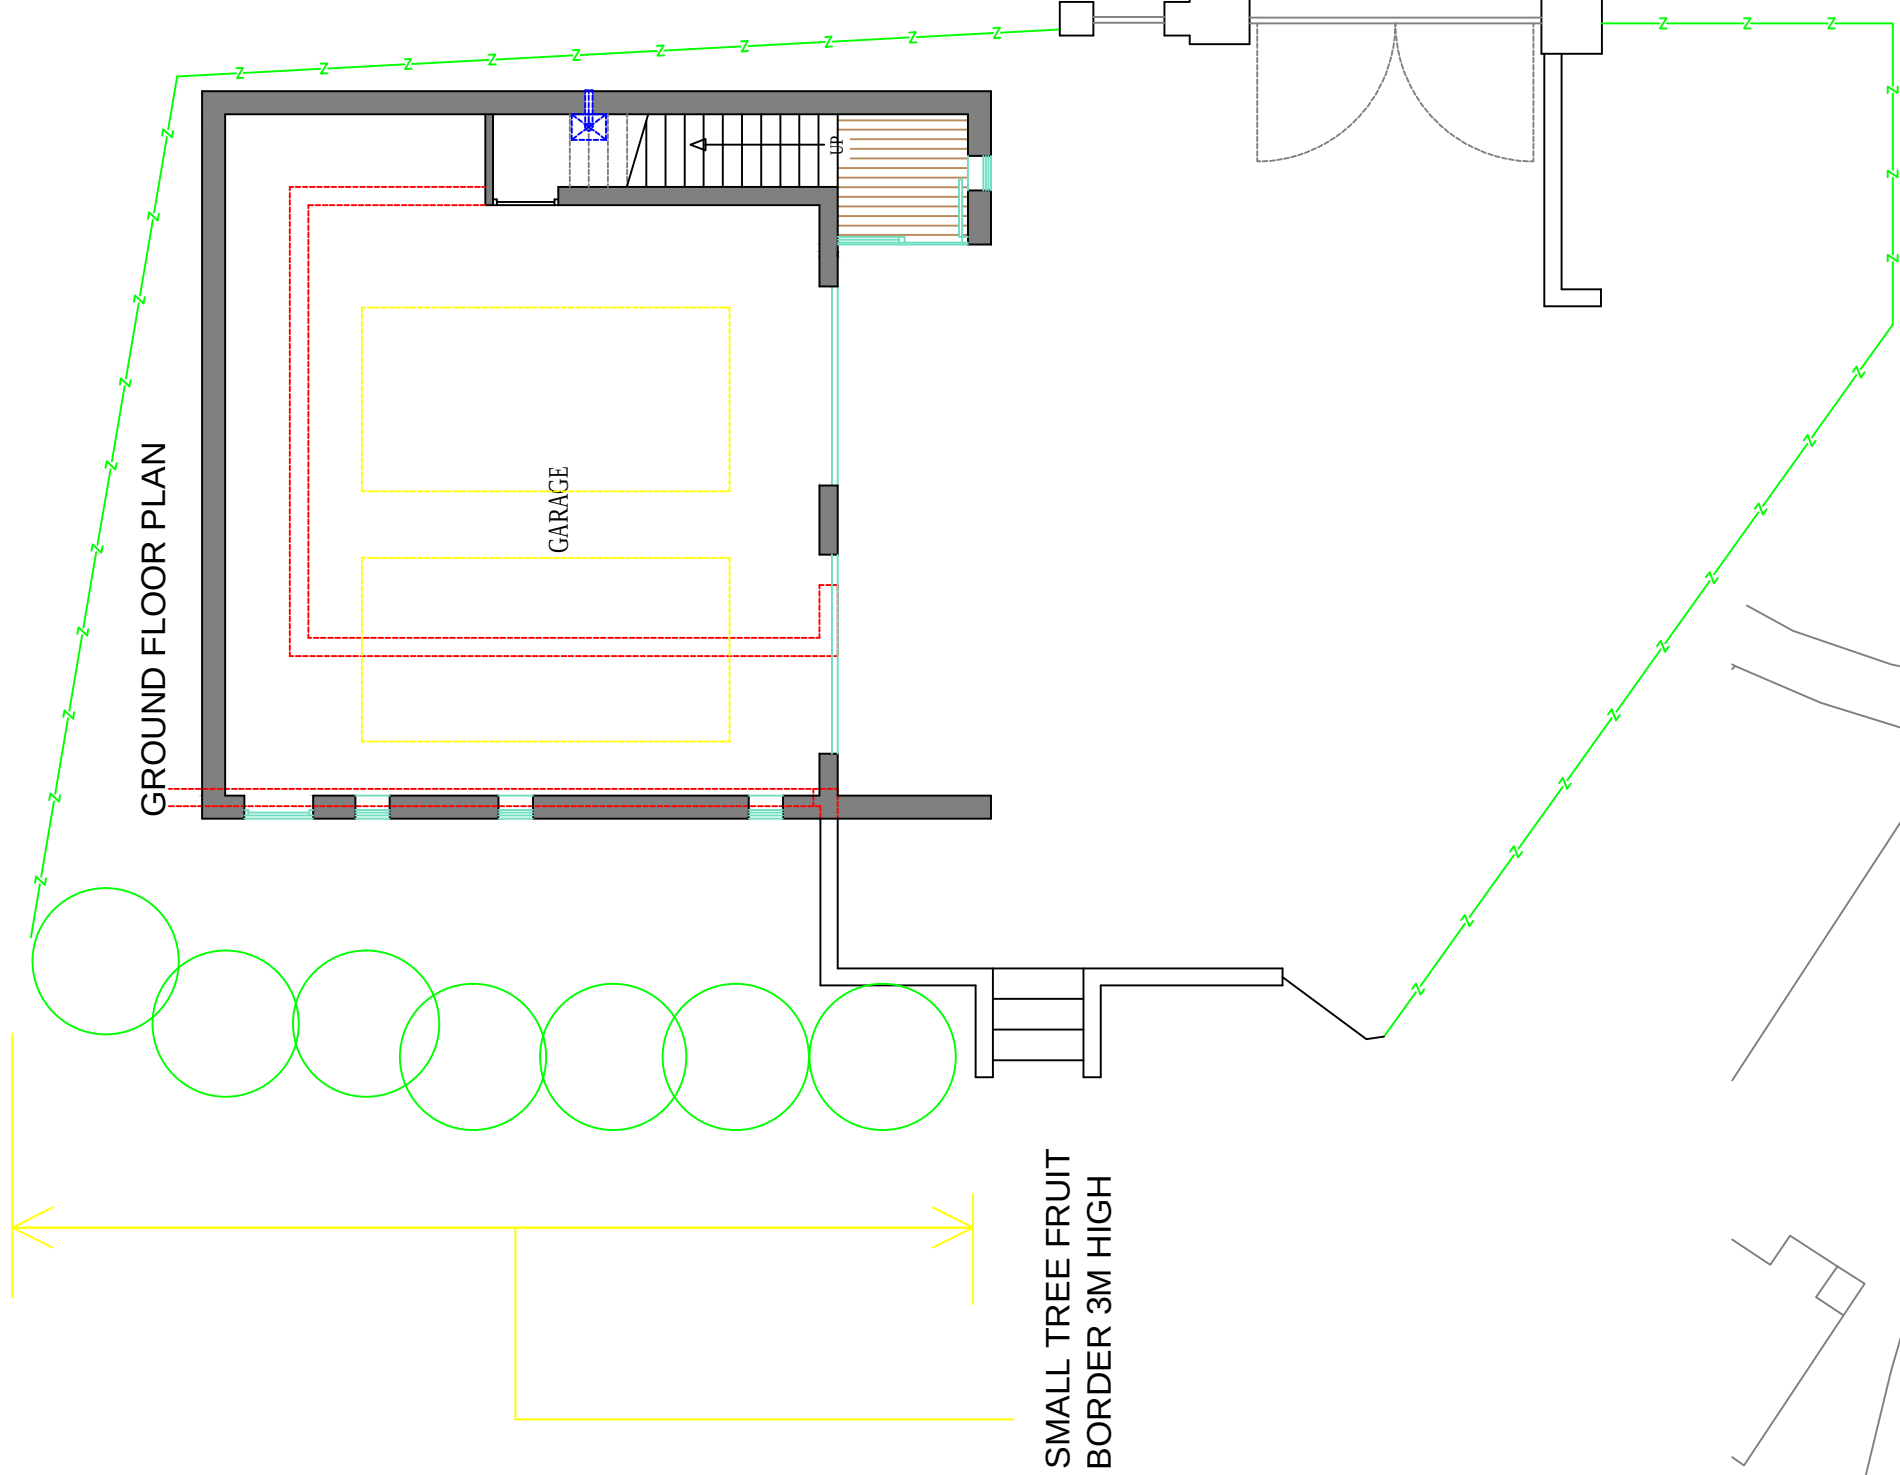


PROPOSED MATERIALS

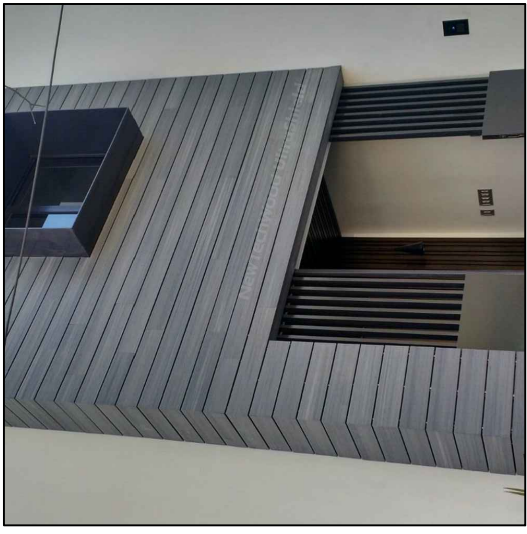


CLADDING

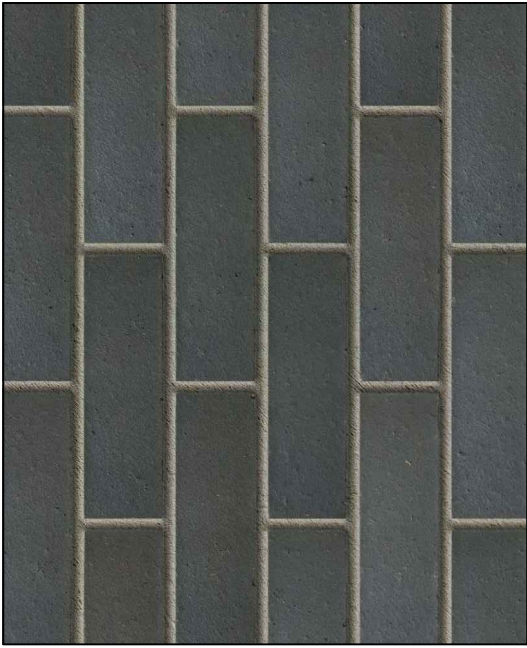

BRICK

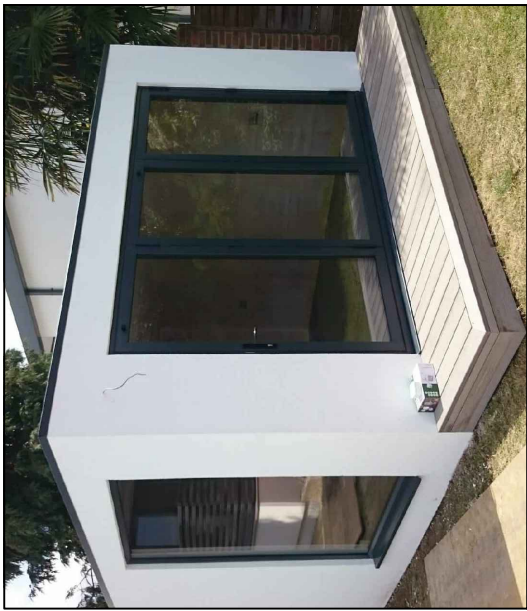

RENDER AND WINDOW COLOUR

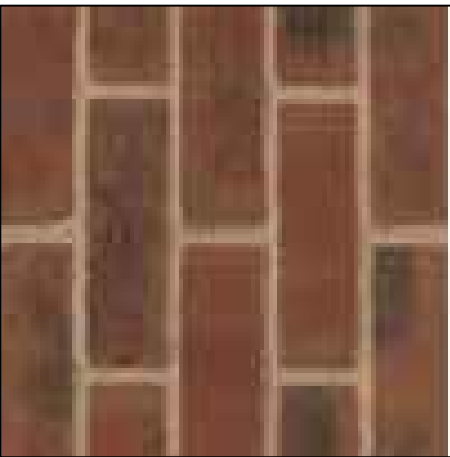


BRICK




ROOF TILES


EXISTING SITE / FLOOR PLAN

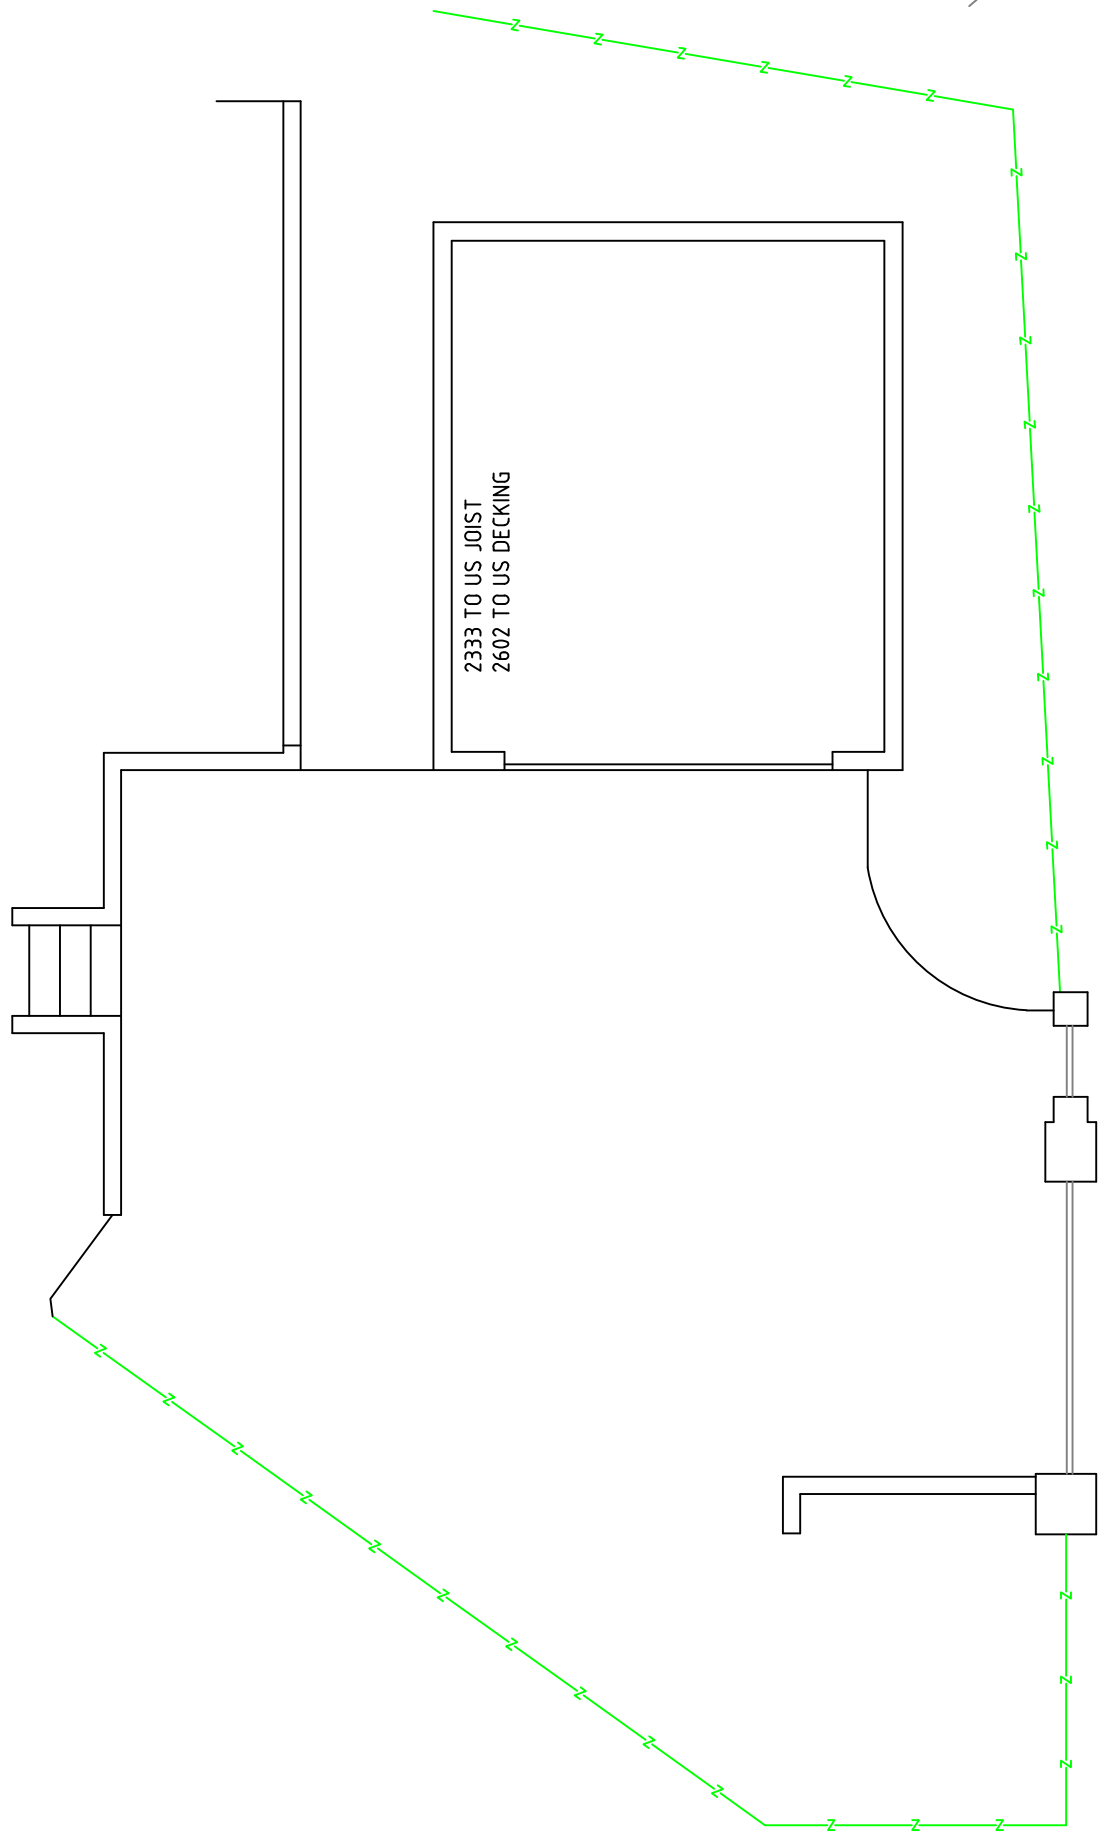


EXISTING ELEVATIONS

 


FRONT ELEVATION

 

SIDE ELEVATION


 


REAR ELEVATION

 

SIDE ELEVATION

BLOCK PLAN 1:500

 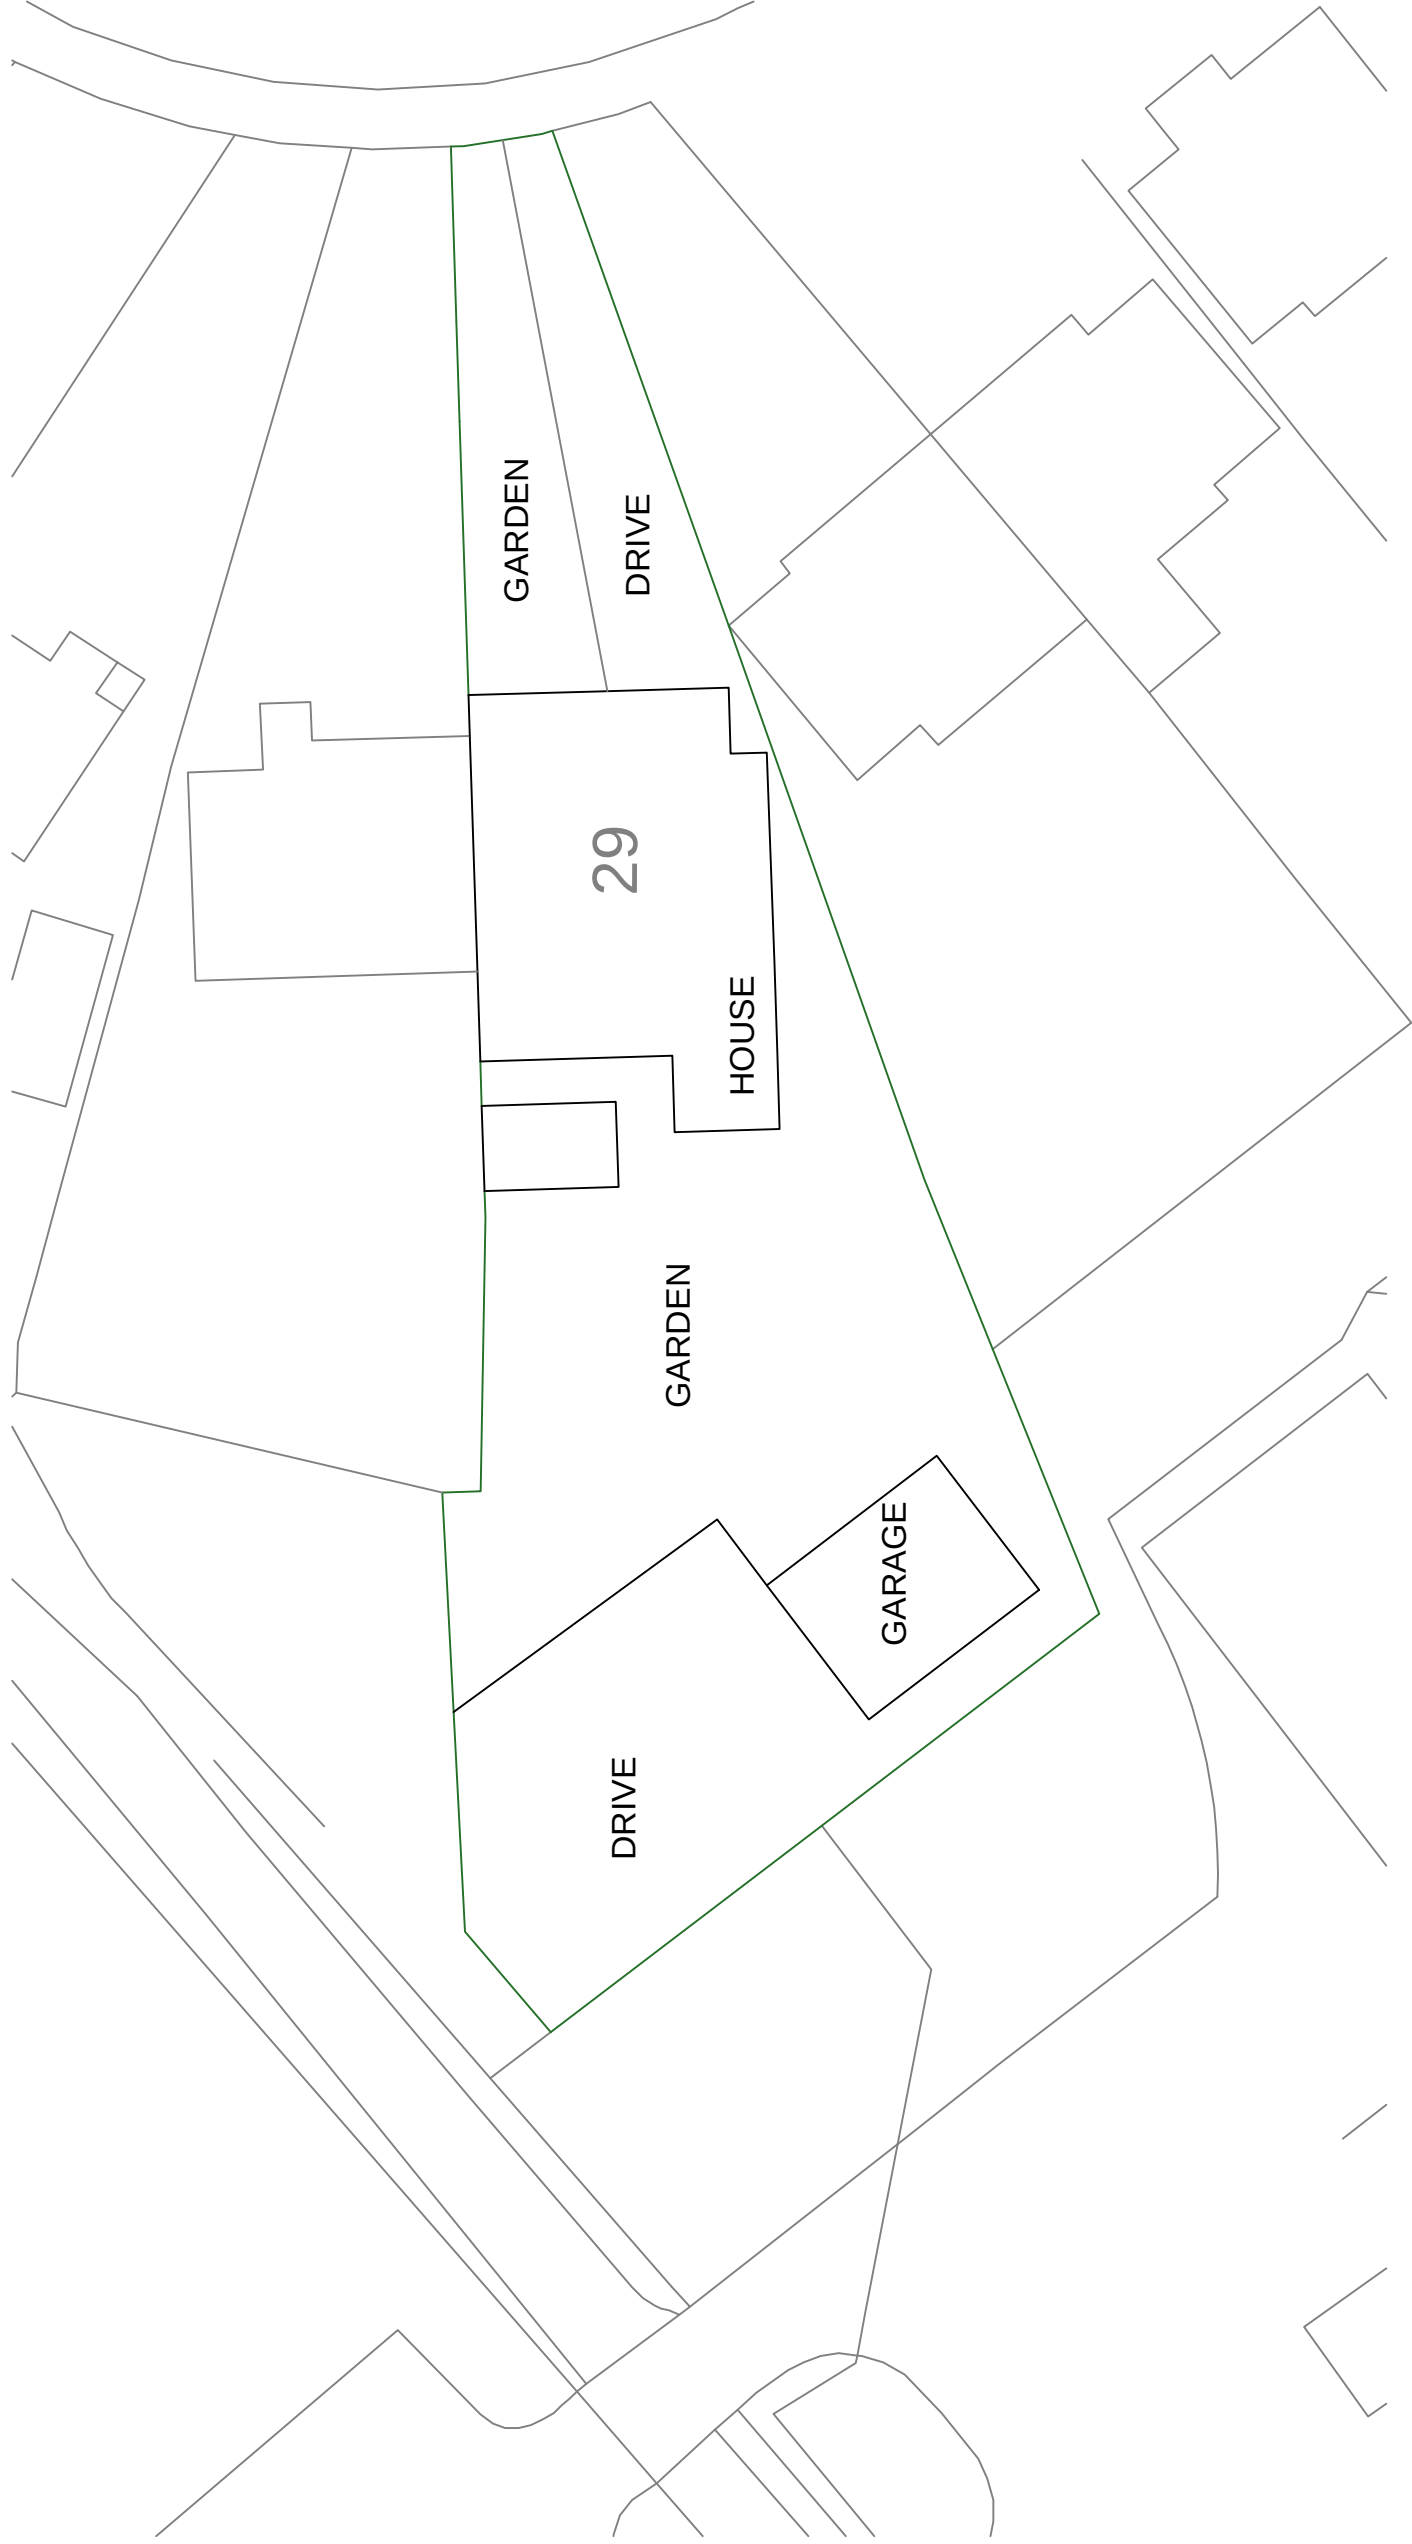

SCALE BAR

B	RENDER SWAPPED FRO BRICKWORK	MAY.22	
REV.	DESCRIPTION.	DATE.	

pharchitecture
DOMESTIC COMMERCIAL INTERIORS
7 LARKWOOD CLOSE CARBRIDG
STALYBRIDGE, CHESHIRE, SK15 3NL.
E:phad@sky.com M:07967233507

Drawing Number,	Date
021/OR/001	SEPT.21
Revision,	Scale,
B	1:100

Drawing / Job Title,
ALTERATIONS AND EXTENSION TO EXISTING GARAGE TO FORM ANNEXE.
EXISTING & PROPOSED PLANS-PLANNING RESUBMISSION

Client,
MR & MRS SHAW
29 OAKFIELD ROAD
HADFIELD
GLOSSOP
SK15 2BN