


Notes

Jennings Design Associates take no responsibility for any dimensions obtained by scaling from this drawing. If no dimension is shown the recipient must ascertain the dimension specifically from the Architect or by site measurement. Supplying this drawing in digital form is solely for convenience and no reliance may be placed on digital data. All data must be checked against hard copy. Dimensions must be checked on site. Any discrepancies must be reported to the Architect immediately. This drawing is copyright of Jennings Design Associates

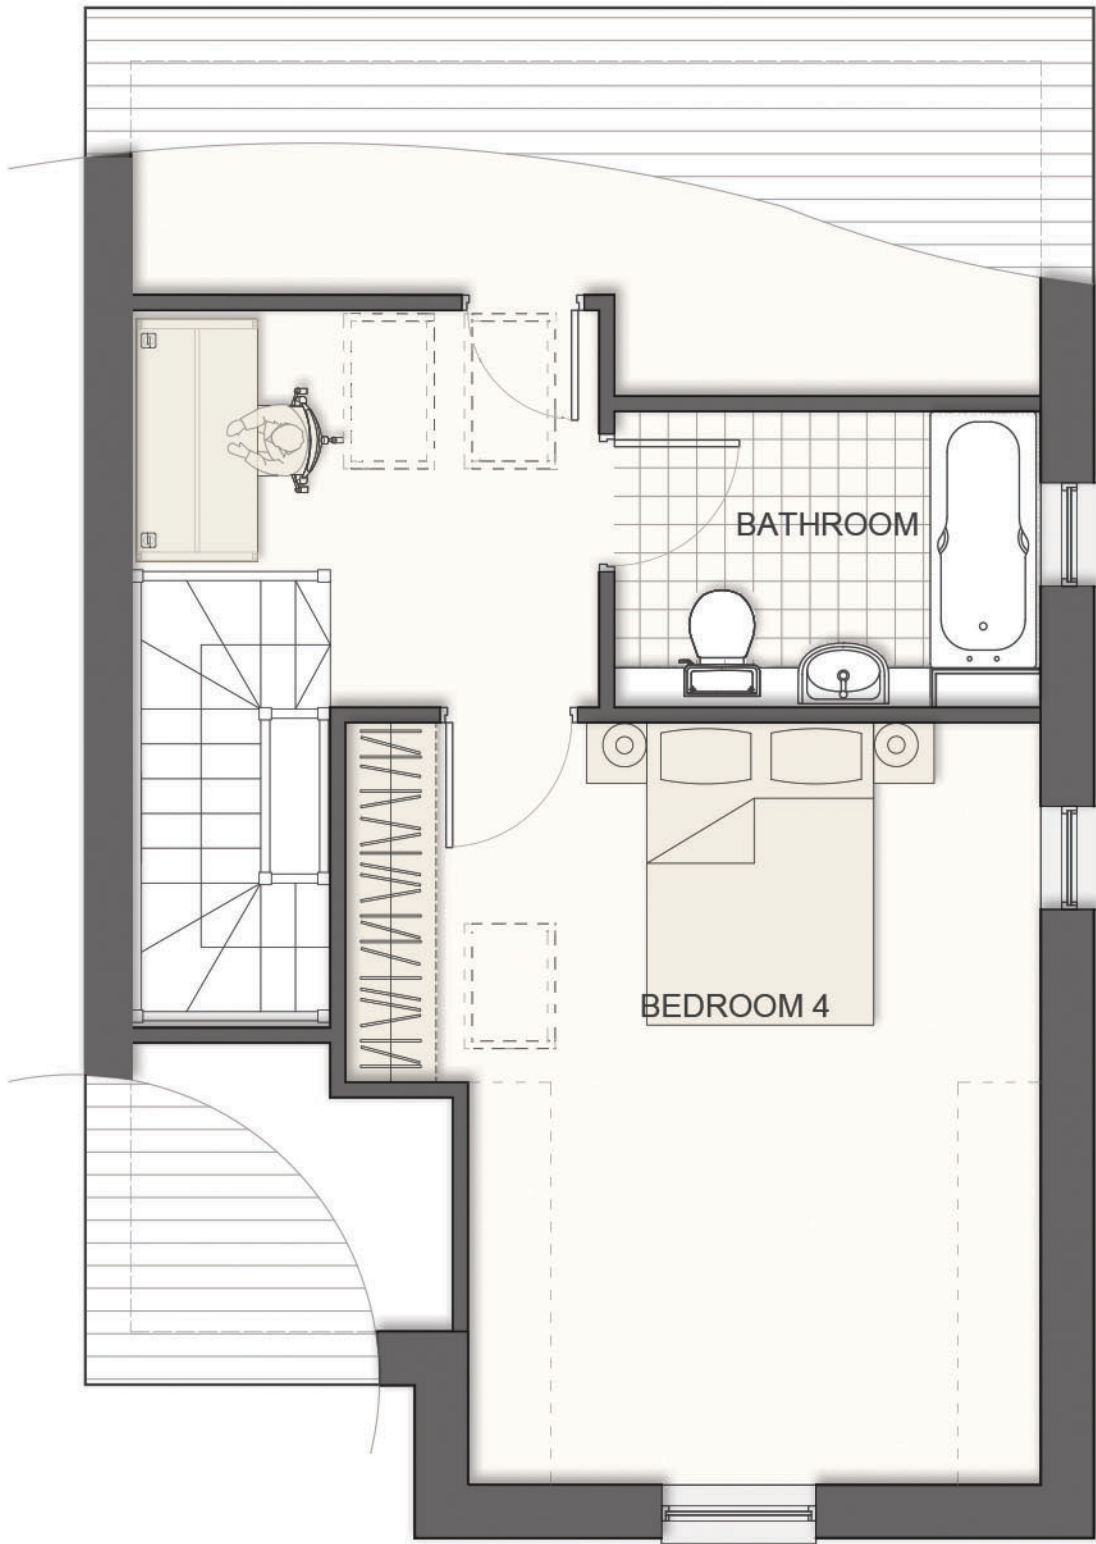

-	Initial Issue	-	-
Rev	Description	Date	By

jda architects

info@jda-architects.com
www.jda-architects.com

manchester: 0161 338 5011
liverpool: 0151 685 0112

Client:	Mellor Homes Ltd			
Project:	Simmondley Lane, Glossop			
Project Status:	P - Preliminary			
Scale:	@ Original Size	Date:	Drawn By:	Checked By:
1:50	A3	July 2022	SJB	

Project Number	1283	Drawing Number	A	DR	003
Description	Housetype A Proposed Second Floor and Roof Plan				Rev

0 500mm 1m Scale 1:50

Z:\1283 - Simmondley Lane, Glossop\Drawings\Level\1283_A_DR_003 HouseTypeA_487PPlans.dwg