


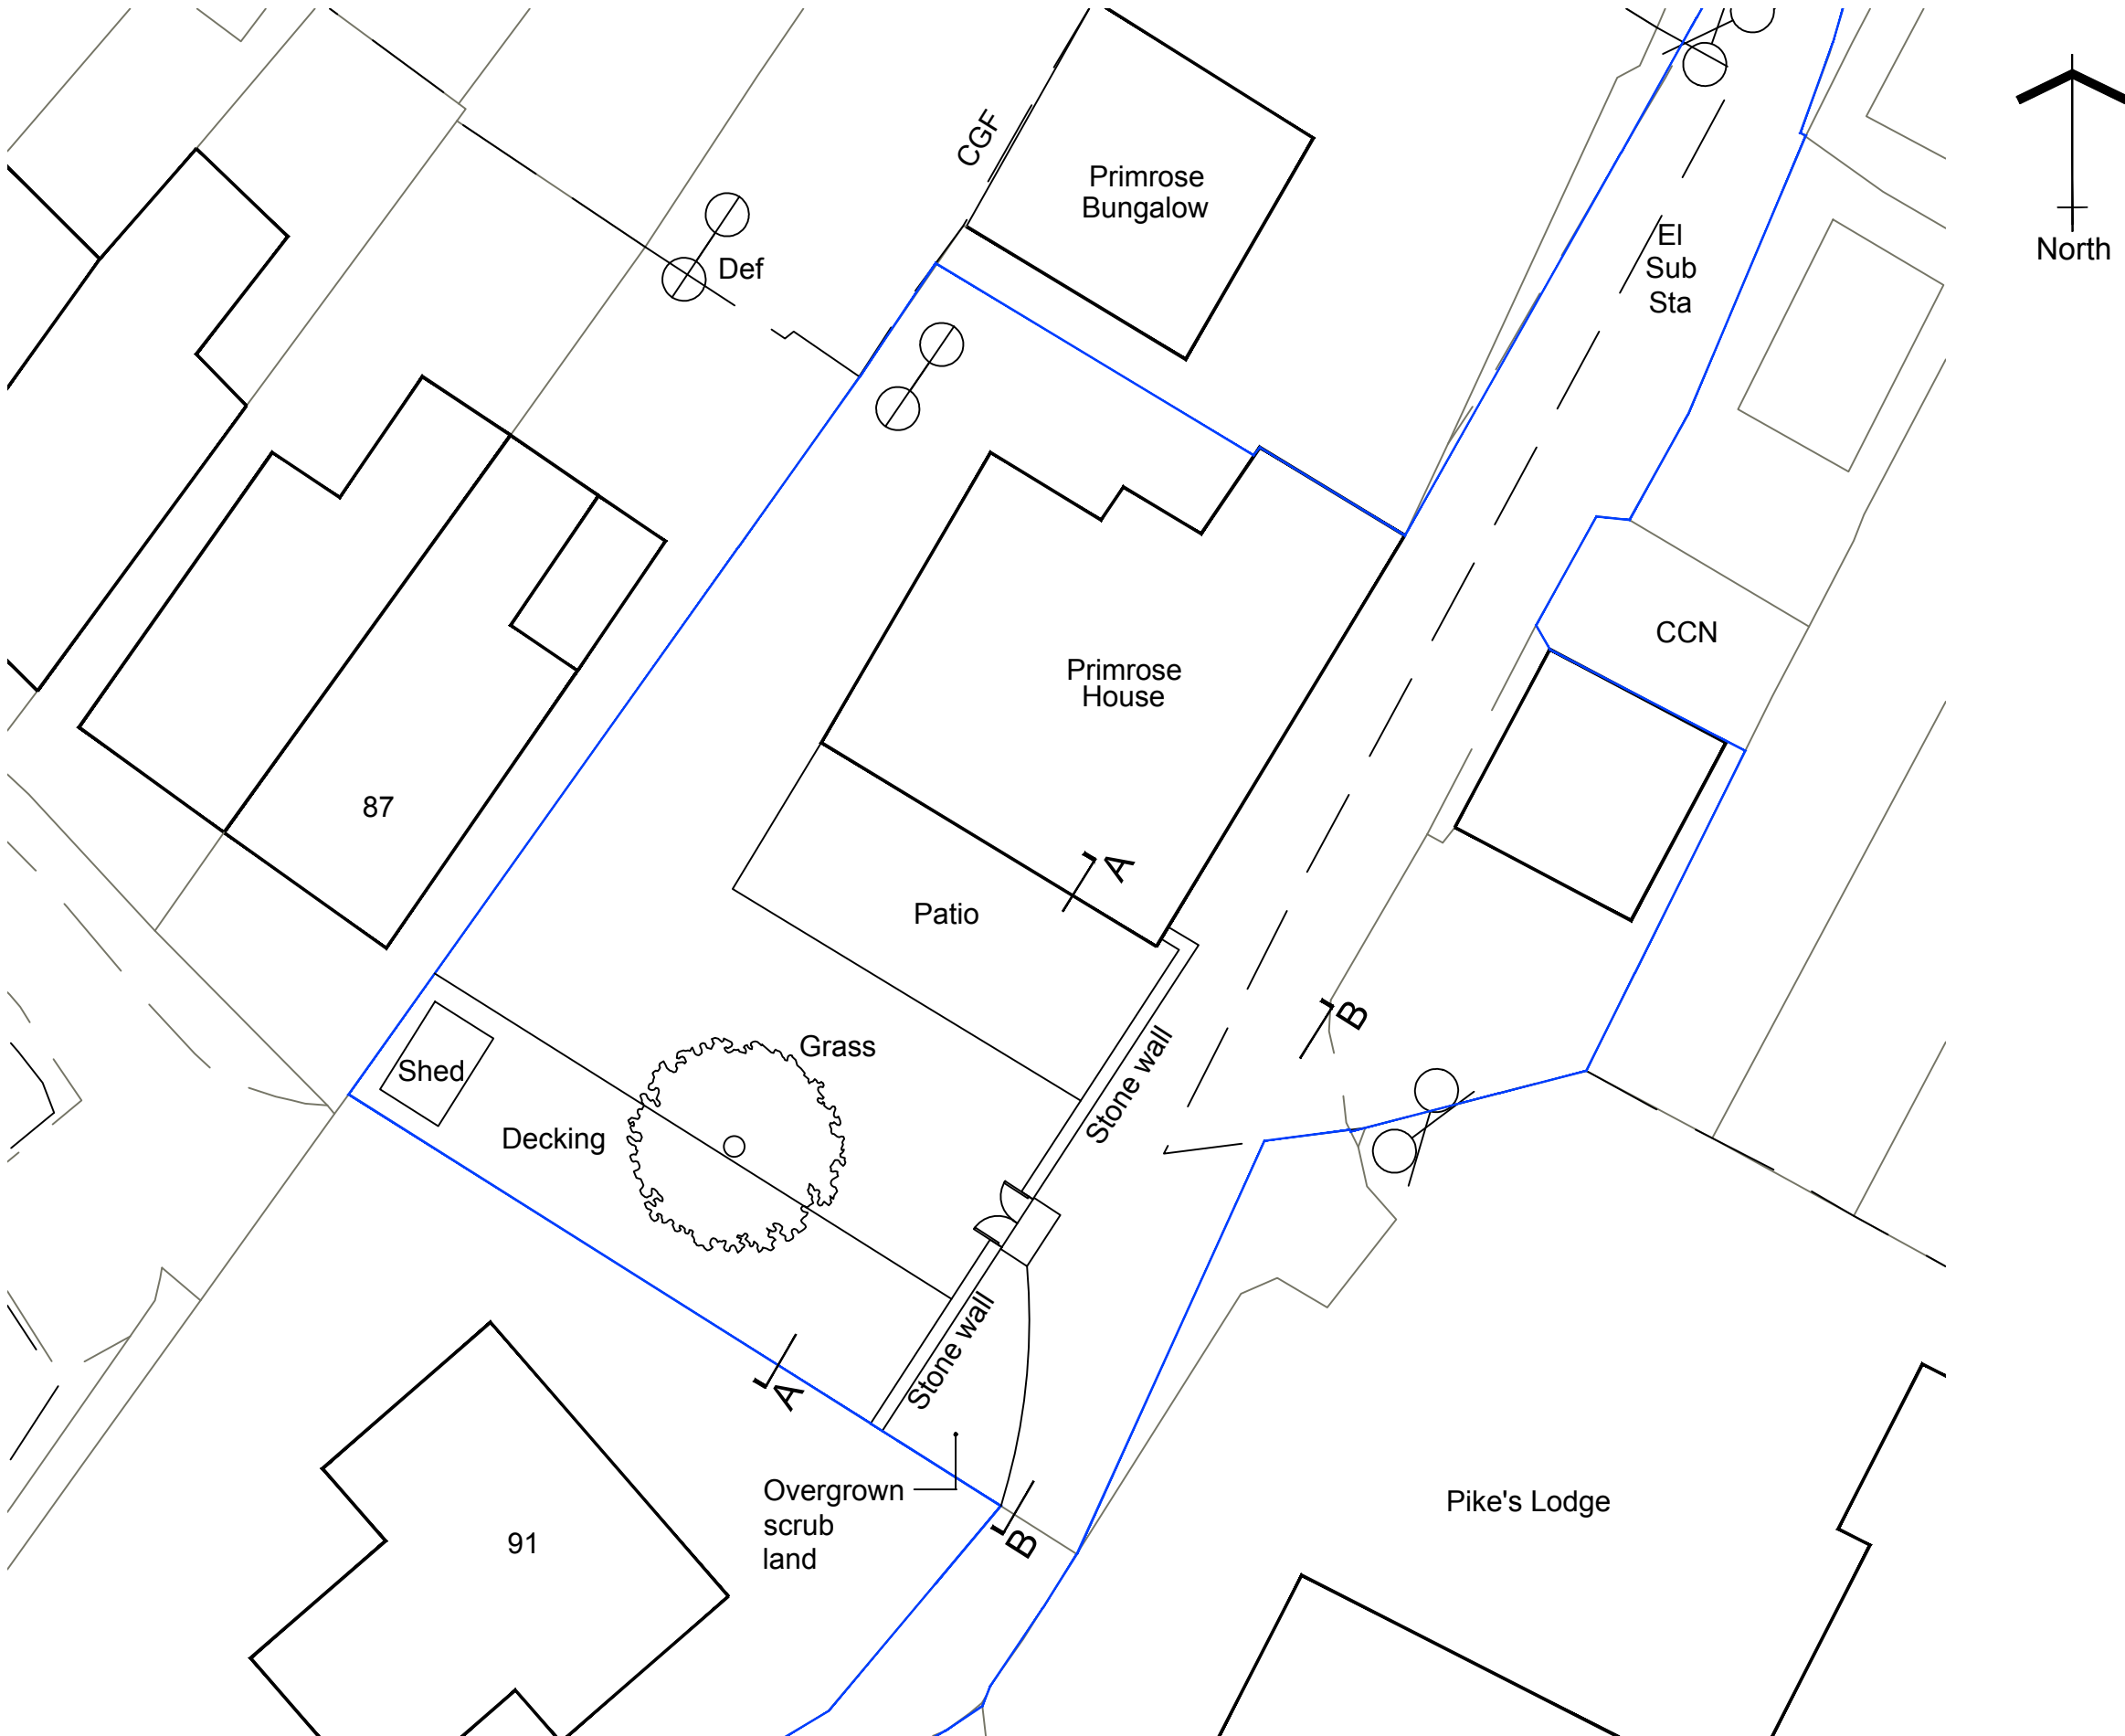

Existing Site Plan
Scale 1:200



Client:	
Mr & Mrs Jackson	
Primrose House, Primrose Lane, Glossop, Derbyshire, SK13 8EG	
Project:	
Retrospective application for change of use from wasteland adjacent to public footpath within ownership of applicant to garden at Primrose House, Primrose Lane	
Title:	
Existing Site Plan	
Scale: 1:200 @ A3	
Drawn: C.K.	Date: September 2022
Project no.: 3162	Drawing no.: 3162-008

PLANMART LIMITED
9, GEORGE STREET, GLOSSOP,
DERBYSHIRE SK13 8AY.
TEL: 01457 863153