

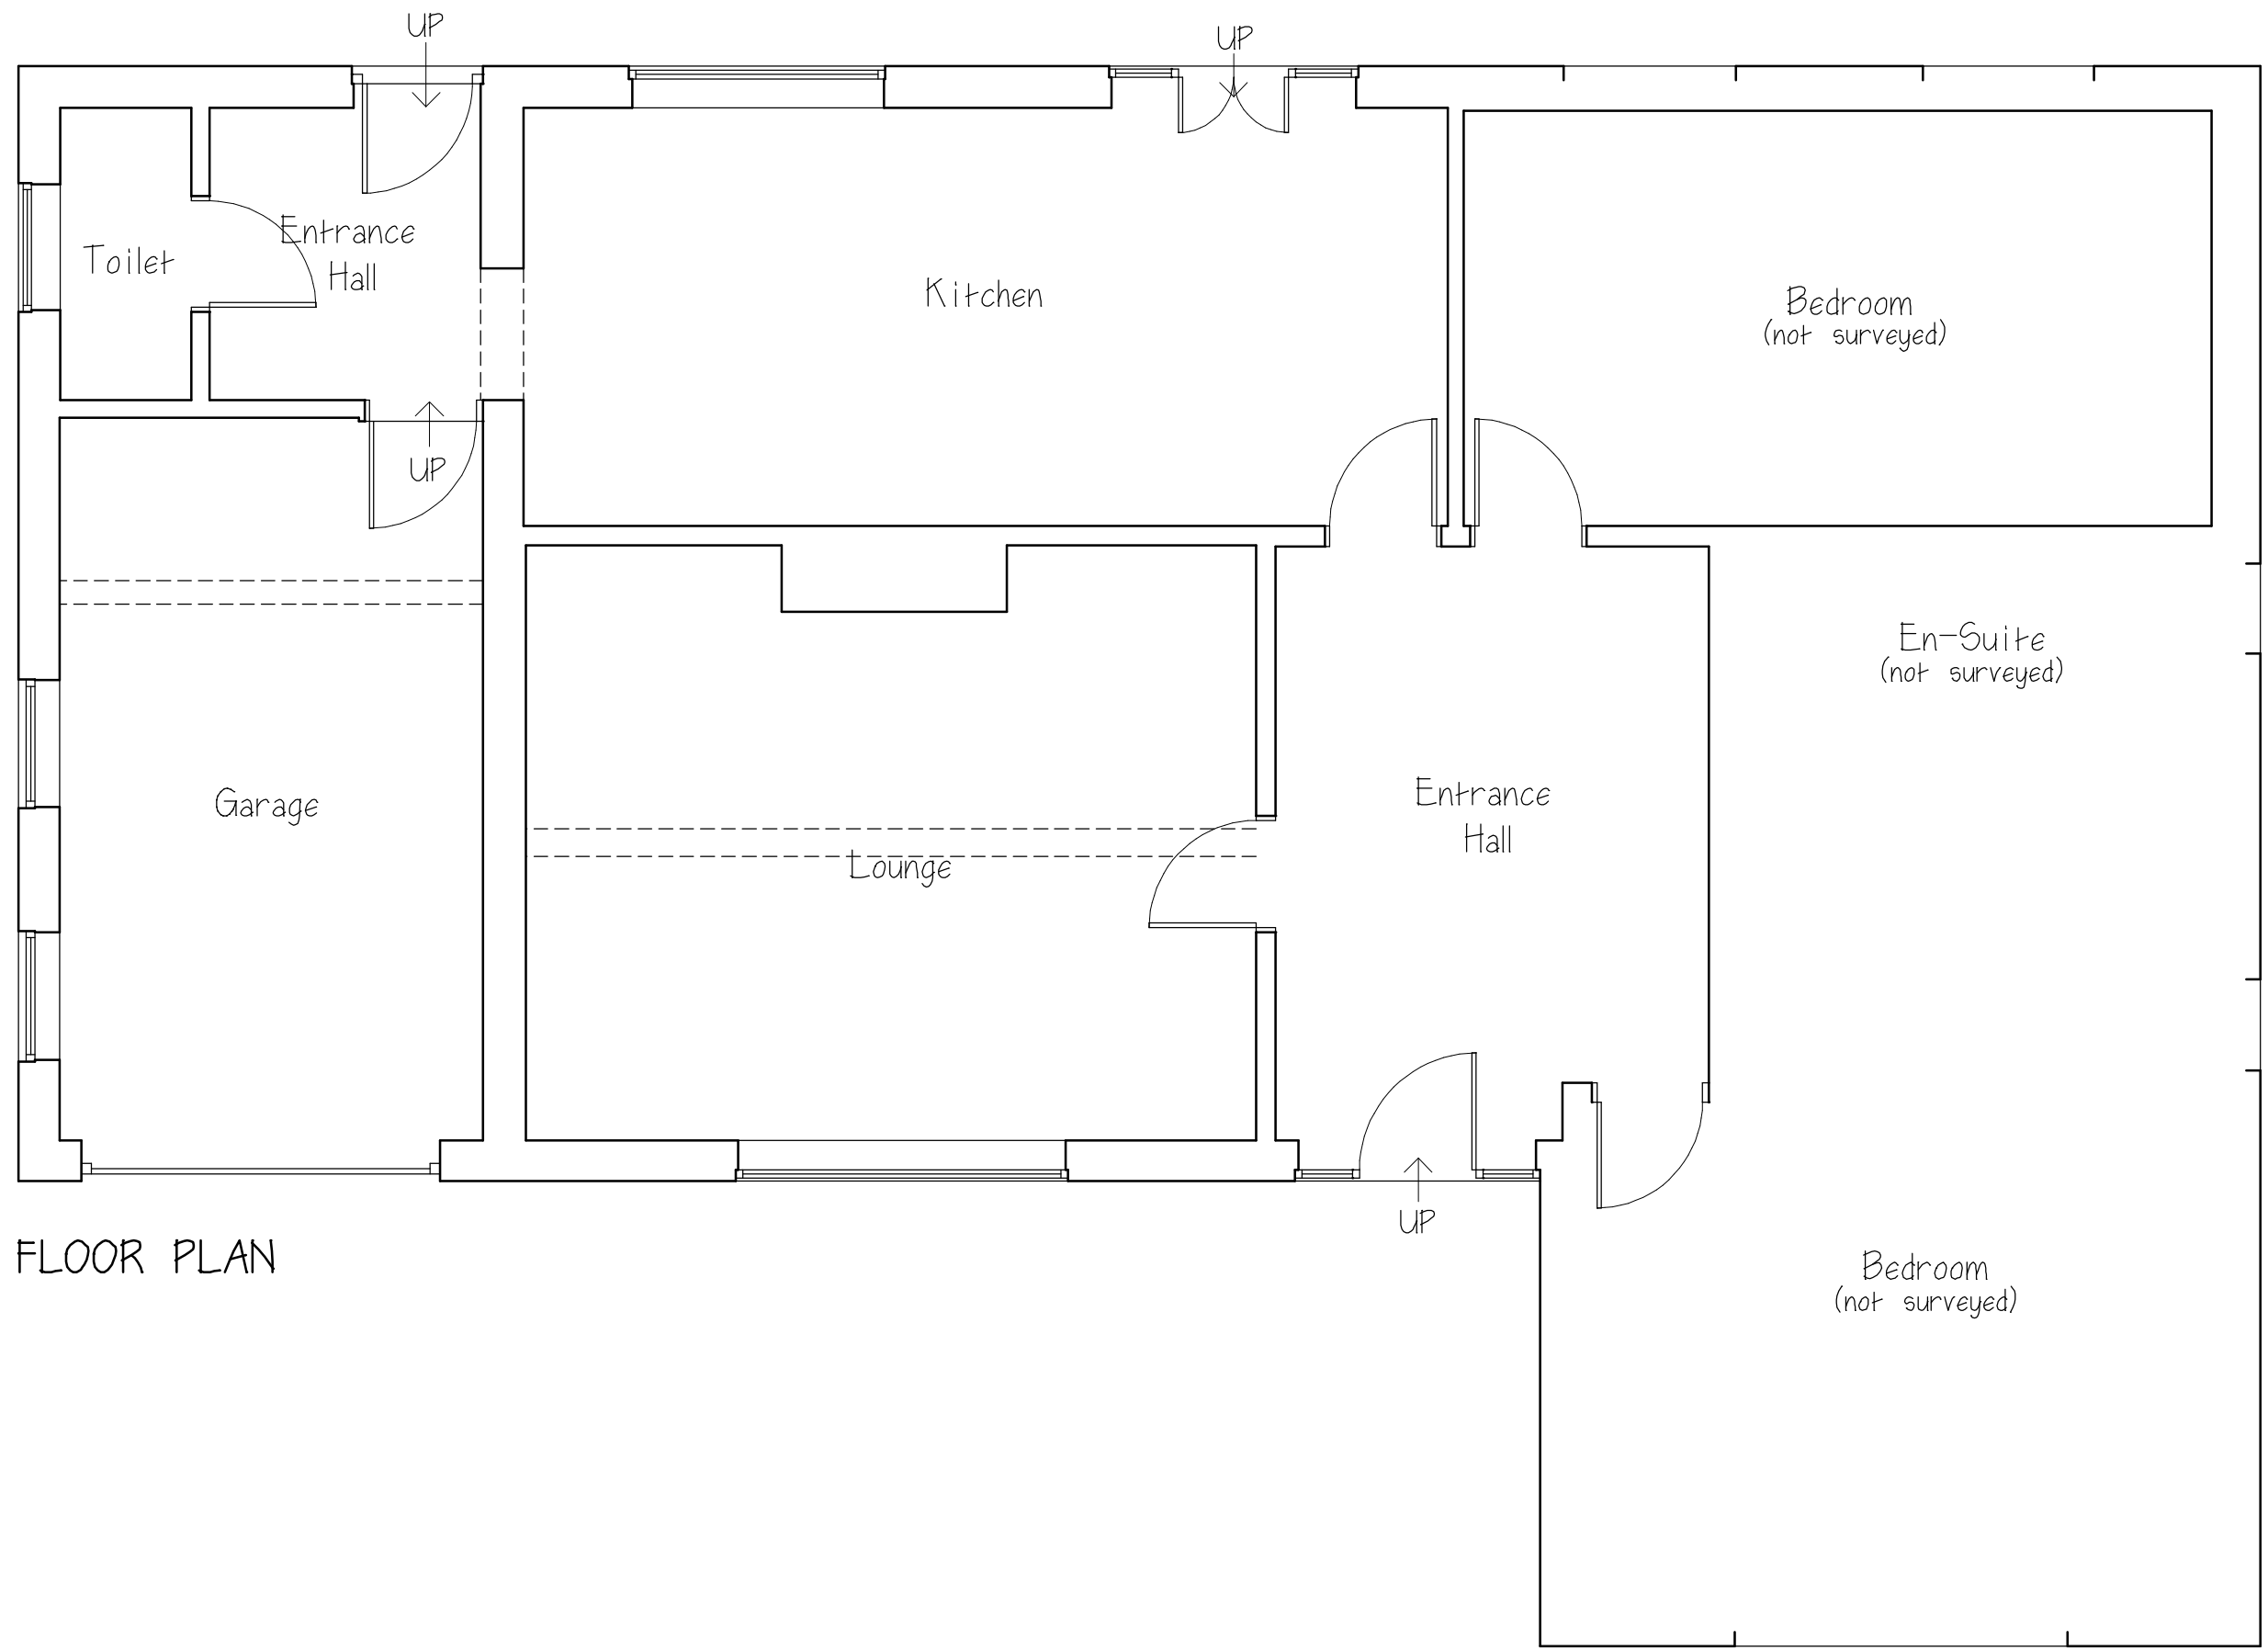
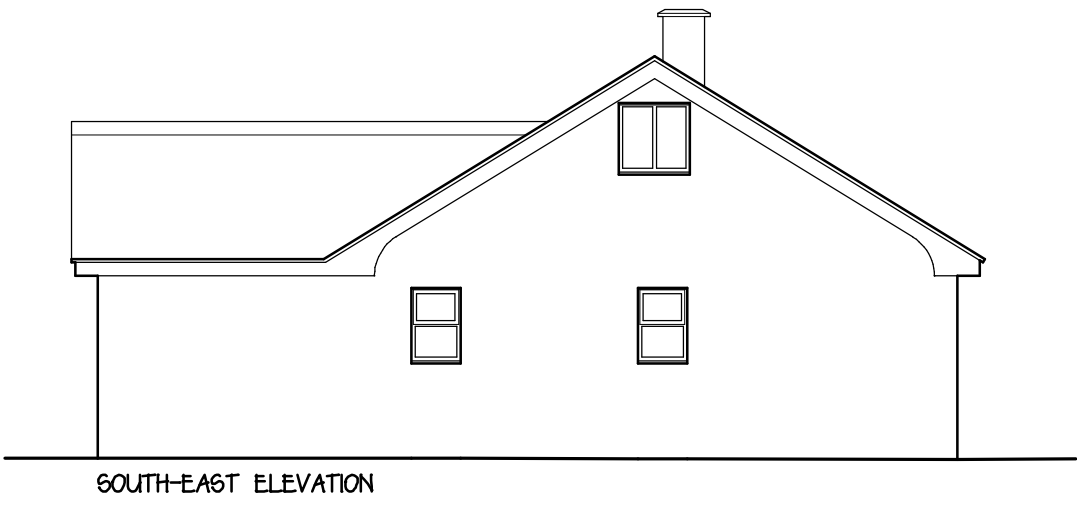


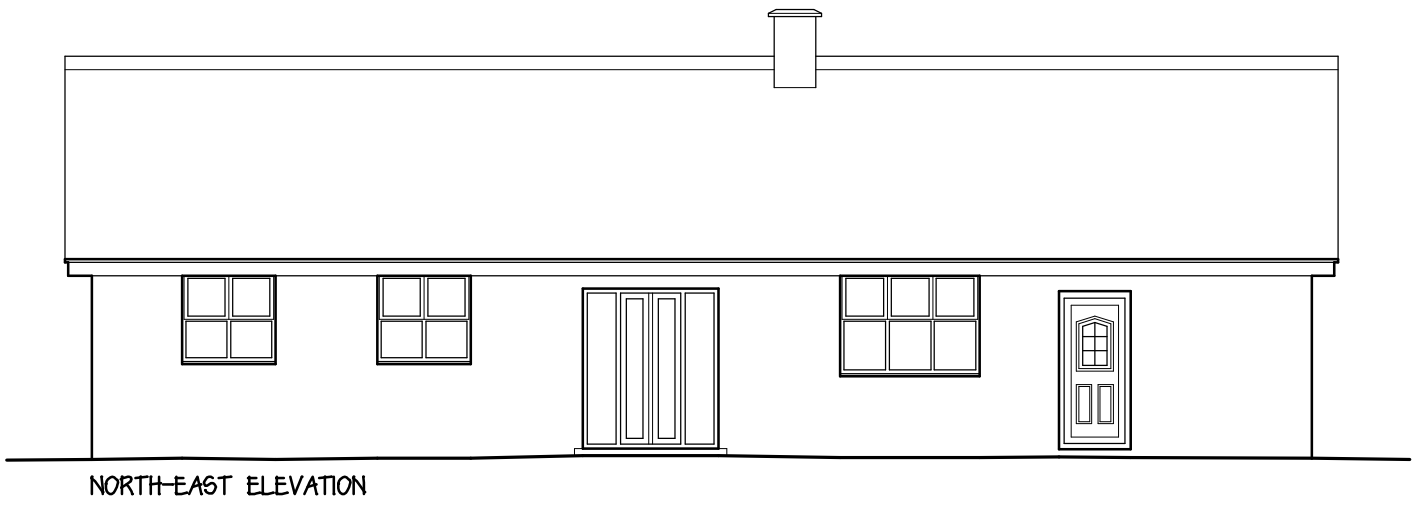

This drawing is to scale but scaled dimensions should not be used for on-site construction purposes. Only drawings showing dimensions should be used for construction work.

This drawing is the sole copyright of Oldfield Design Ltd. Any discrepancies between this drawing and other information shall be reported to Oldfield Design Ltd.

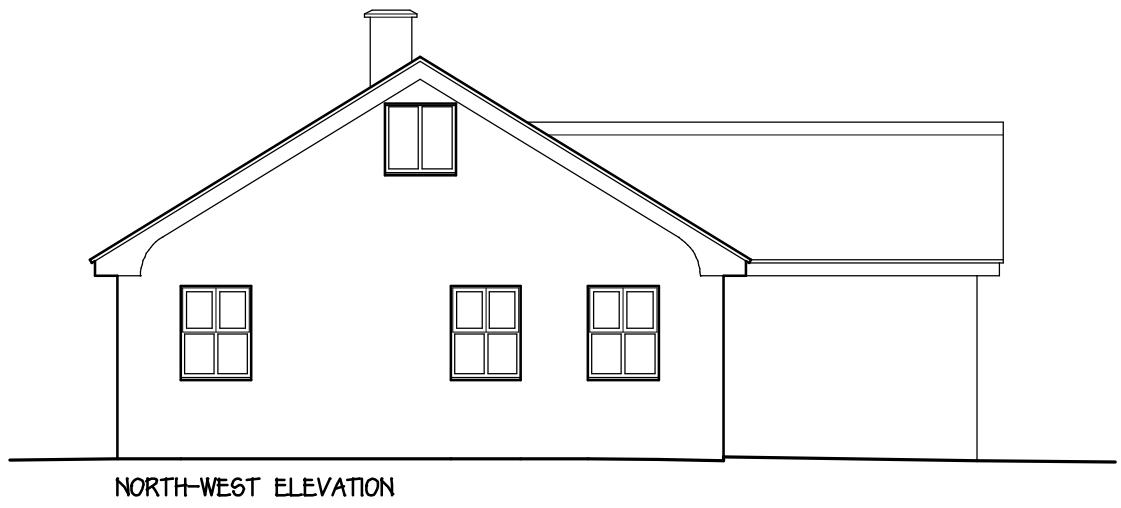

FLOOR PLAN

project
PROPOSED ALTERATIONS AND
EXTENSION TO DWELLING

address
THE BUNGALOW, BARMS FARM,
FAIRFIELD, BUXTON
p'code
SK17 7HW
for
MR & MRS NADEN

title
EXISTING PLANS
AND ELEVATIONS

dwg no.
2219-01

scale
1:50 on A1 Sheet

date
JULY 2022