



This drawing is to scale but scaled dimensions should not be used for on-site construction purposes. Only drawings showing dimensions should be used for construction work.

This drawing is the sole copyright of Oldfield Design Ltd. Any discrepancies between this drawing and other information shall be reported to Oldfield Design Ltd.

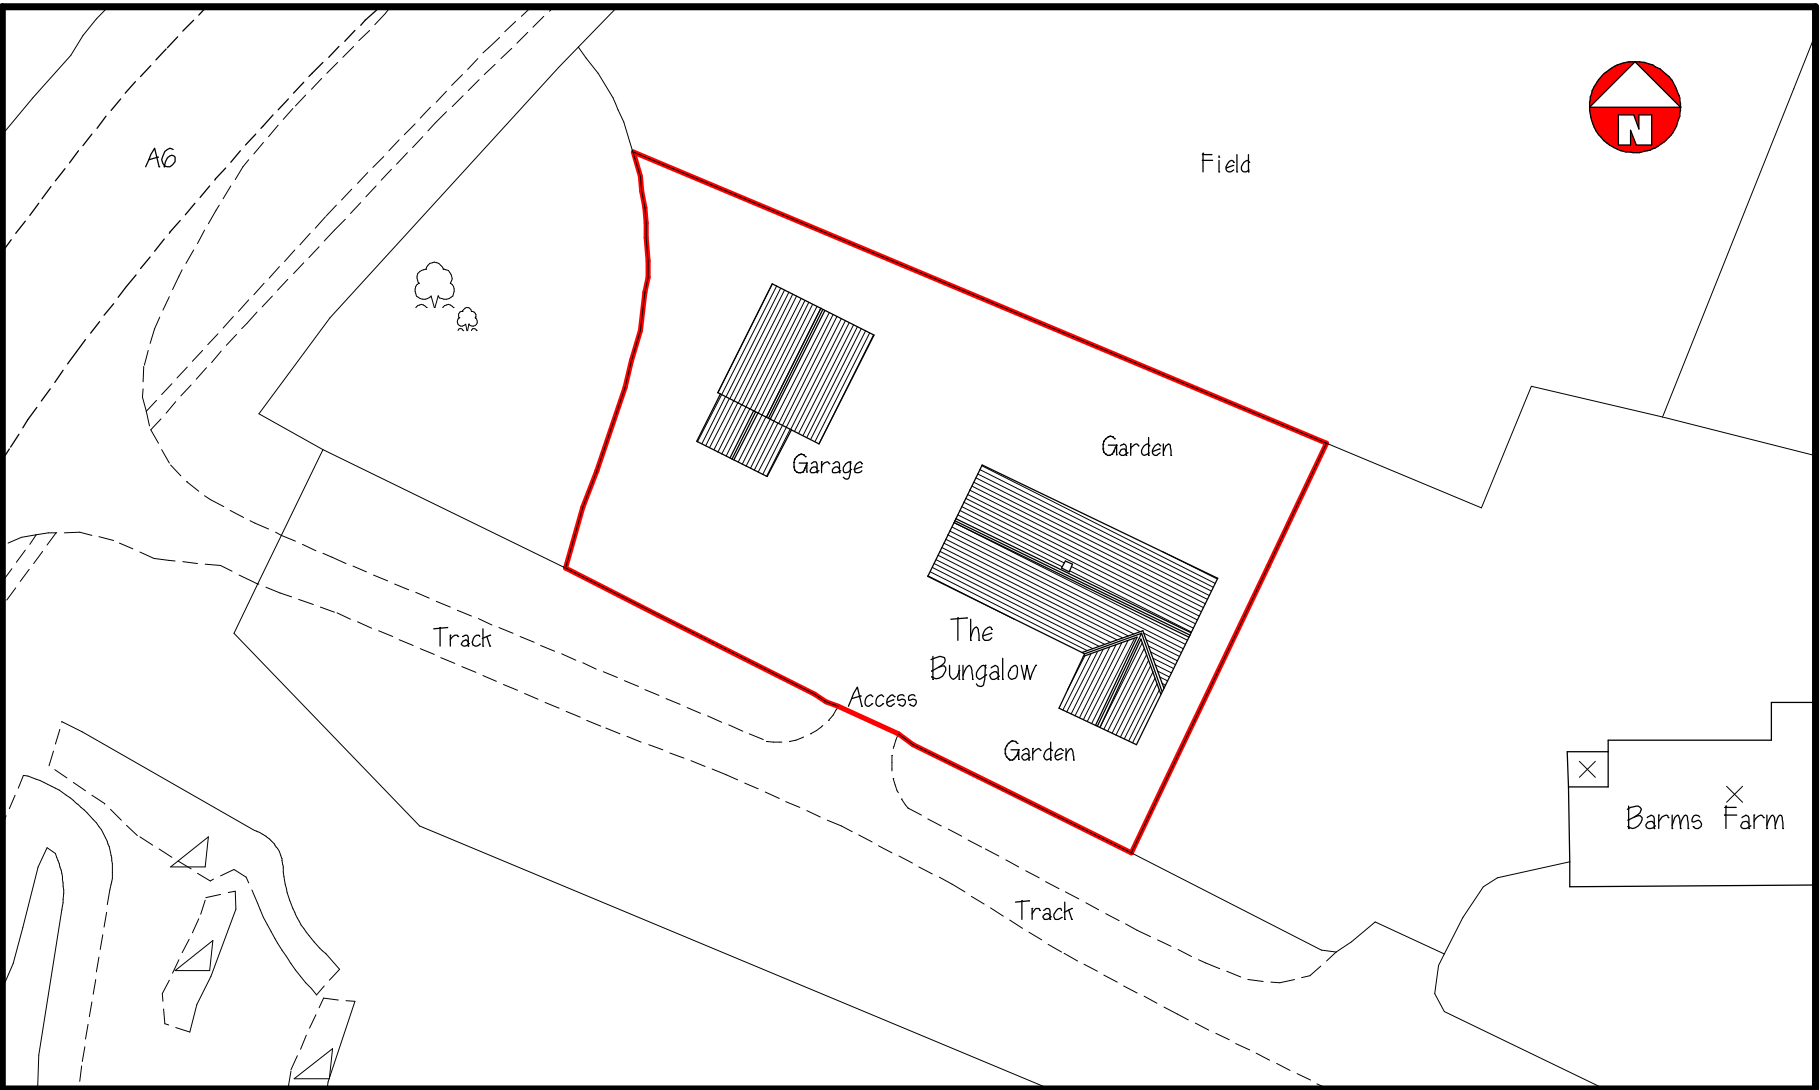

EXISTING SITE PLAN

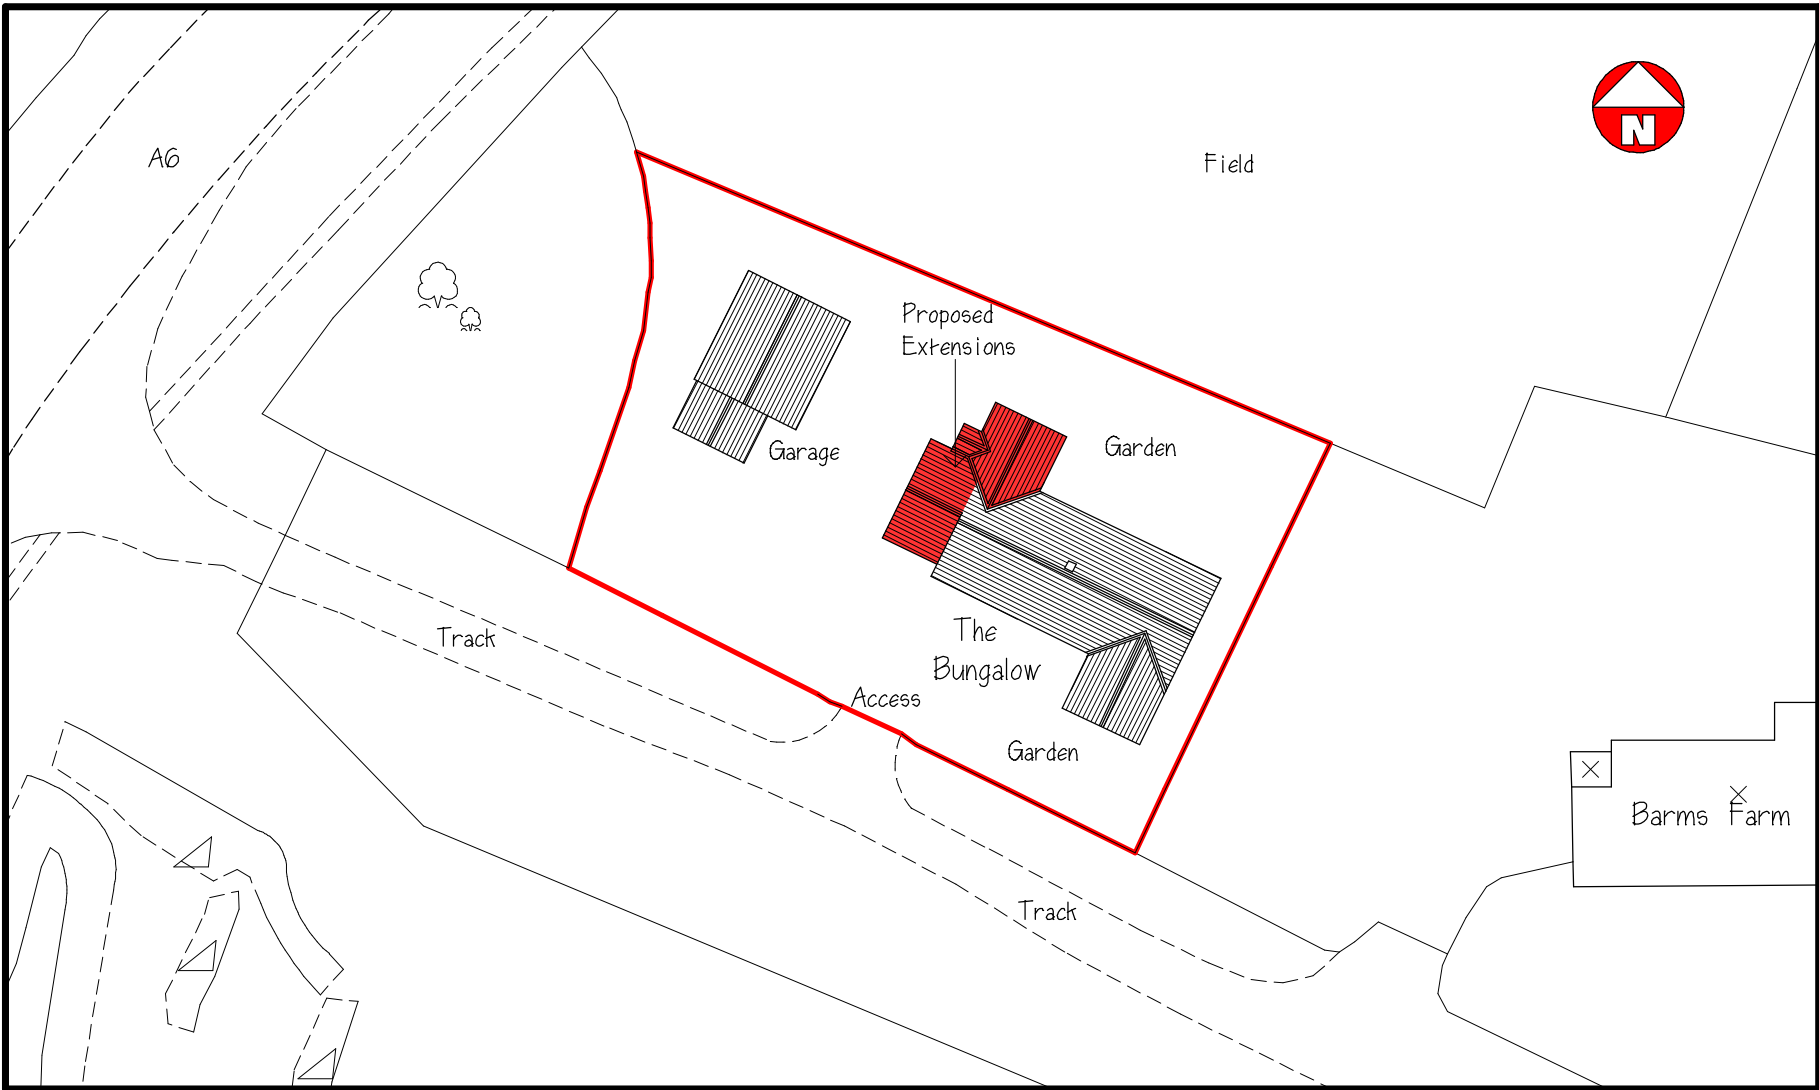

PROPOSED SITE PLAN

project PROPOSED ALTERATIONS AND EXTENSION TO DWELLING

address THE BUNGALOW, BARMS FARM, FAIRFIELD, BUXTON SK17 7HW

p.code SK17 7HW

for MR & MRS NADEN

title EXISTING AND PROPOSED SITE BLOCK PLANS

dwg no. 2219-03

scale 1:500 on A2 Sheet

date SEPTEMBER 2022