



NOTE: DRAWING FOR PLANNING PURPOSES ONLY

REV	DESCRIPTION	DATE	DRAWN
A	General Amendments	12.05.22	IW
B	Title Block Revision	17.08.22	IW

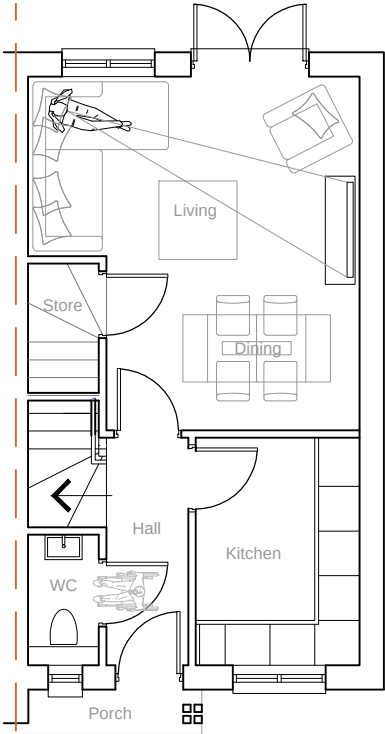

GROUND FLOOR
35sqm (t -70sqm)

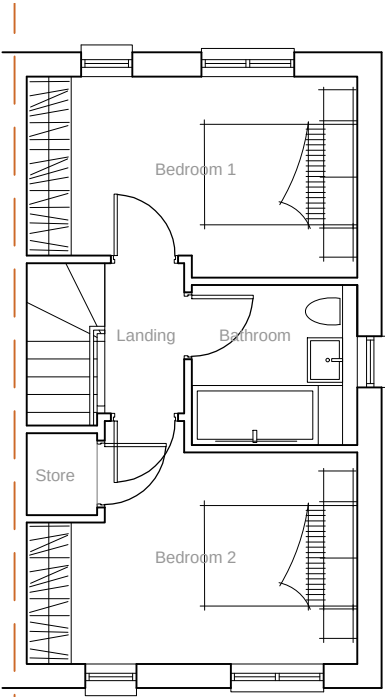

FIRST FLOOR
35sqm

Window to Plots
3,7,8,12 only.

CHESHIRE	SURREY	SHEFFIELD	MANCHESTER	LIVERPOOL
Market Court 20-24 Church St Altrincham WA14 4DW 0161 929 7622	100 High St Esher Surrey KT10 9QJ 01372 203 335	Electric Works 3 Concourse Way Sheffield S1 2BJ 0114 250 7983	All Work and Social XYZ Building 2 Hardman Boulevard M3 3AQ 0161 929 7622	AvenueHQ 17 Mann Island Liverpool L3 1BP 0151 662 0122

CHURCH LANE, NEW MILLS
CITYHEART

HOUSE TYPE A - FLOOR PLANS
DWG: 21061 (PL) 100 B
DATE: 01.12.21
SCALE: 1:100 @ A3 DRAWN: CP