


NOTE: DRAWING FOR PLANNING PURPOSES ONLY

REV	DESCRIPTION	DATE	DRAWN
A	General Amendments	17.05.22	IW
B	Colour Elevation	30.05.22	IW
C	Hatch & Shadows	07.06.22	IW
D	Title Block Revision	17.08.22	IW



FRONT ELEVATION

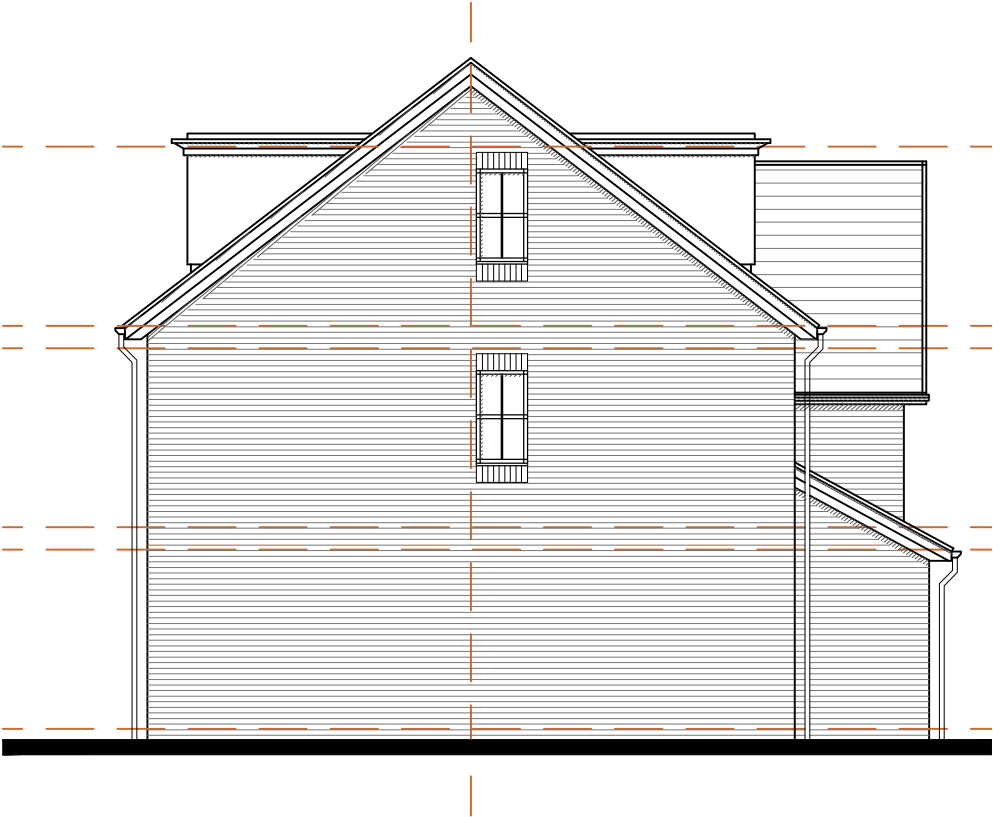

SIDE ELEVATION



REAR ELEVATION

CHESHIRE	SURREY	SHEFFIELD	MANCHESTER	LIVERPOOL
Market Court 20-24 Church St Altrincham WA14 4DW 0161 929 7622	100 High St Esher Surrey KT10 9QJ 01372 203 335	Electric Works 3 Concourse Way Sheffield S1 2BJ 0114 250 7983	All Work and Social XYZ Building 2 Hardman Boulevard M3 3AQ 0161 929 7622	AvenueHQ 17 Mann Island Liverpool L3 1BP 0151 662 0122

CHURCH LANE, NEW MILLS
CITYHEART

HOUSE TYPE C - ELEVATIONS
DWG: 21061 (PL) 220 D
DATE: 12.05.22
SCALE: 1:100 @ A3 DRAWN: CP