

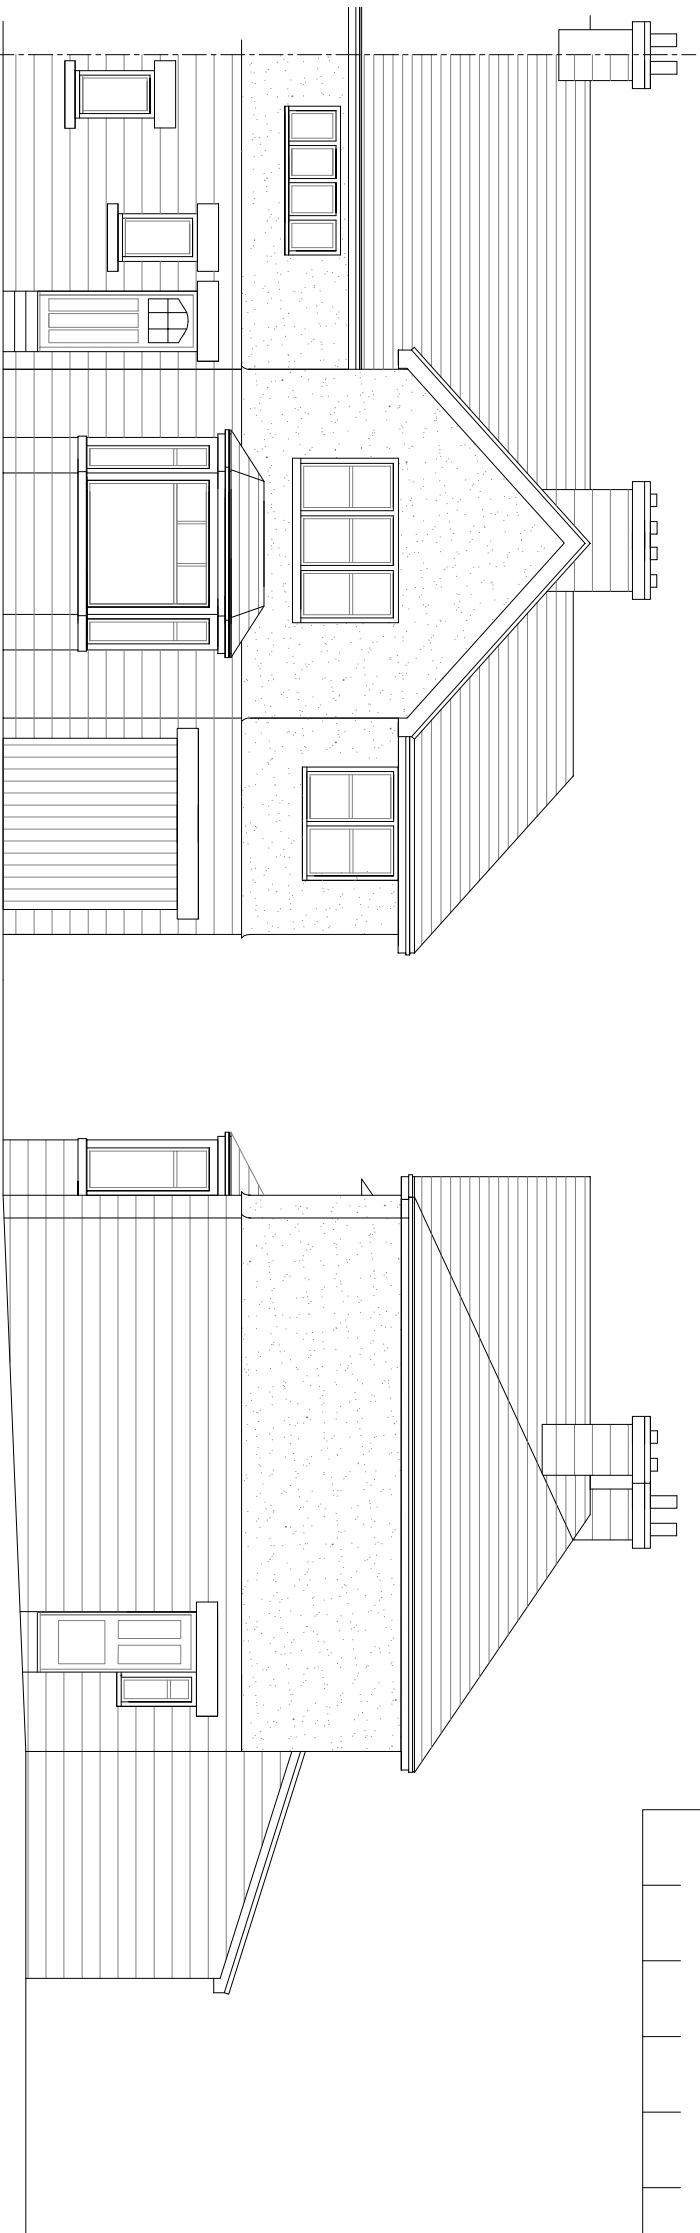


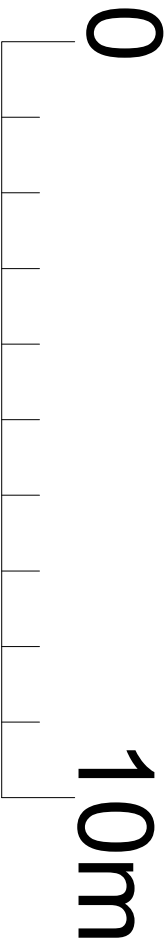


Proposed Front Elevation

Proposed Side Elevation

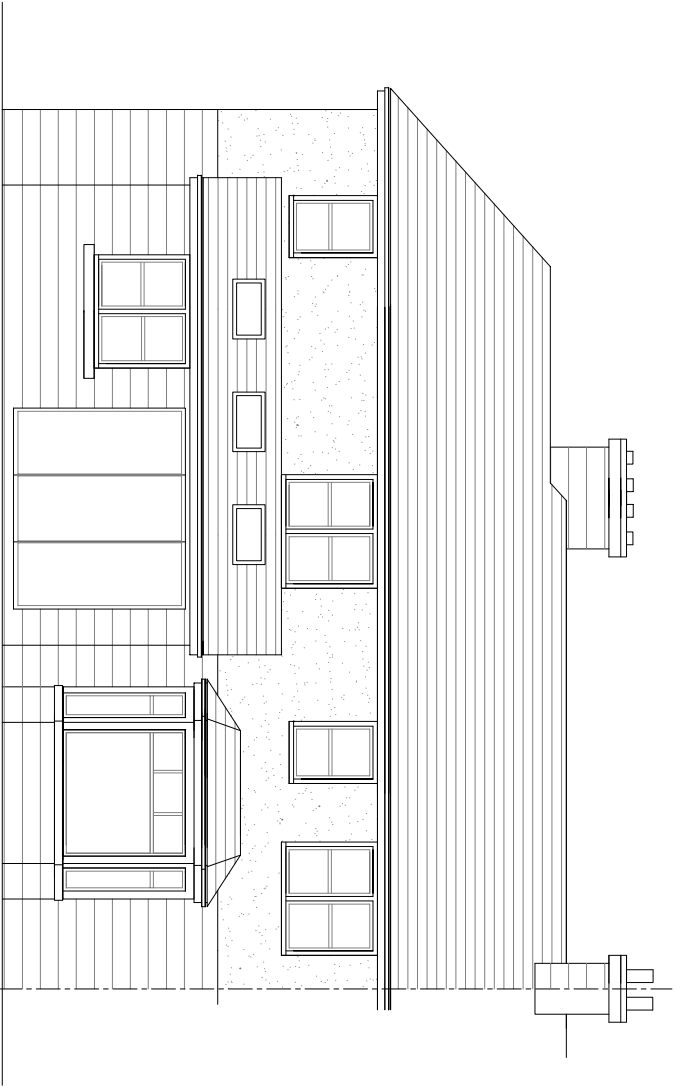

Proposed Rear Elevation

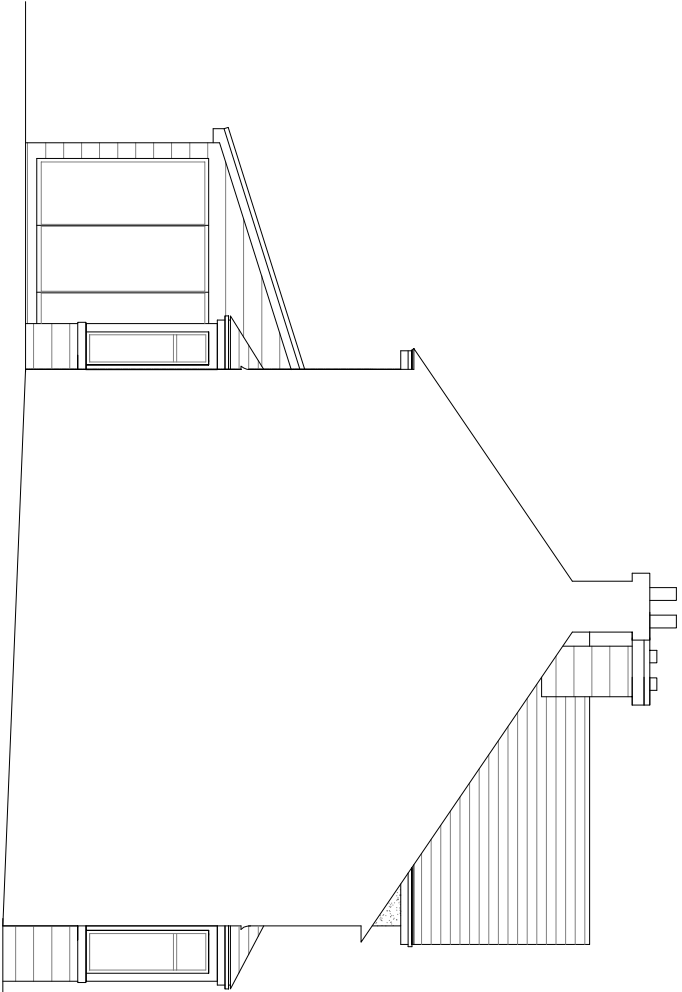

Proposed Side Elevation

DRAWING NUMBER			
DRAWN	FW	SCALE	AREA
DATE	Apr 22	1:100@A3	SQ.M.
PROJECT	Proposed two storey side and single storey rear extension at 51 Macclesfield Road, Buxton		
CLIENT	Mr. and Mrs. S. Duffy		
TITLE	Proposed Elevations		
Wylie Architecture Residential Architecture Design and Planning 078 55551825 www.wyliearchitecture.co.uk			
DRAWING NUMBER			REV
03.04			A