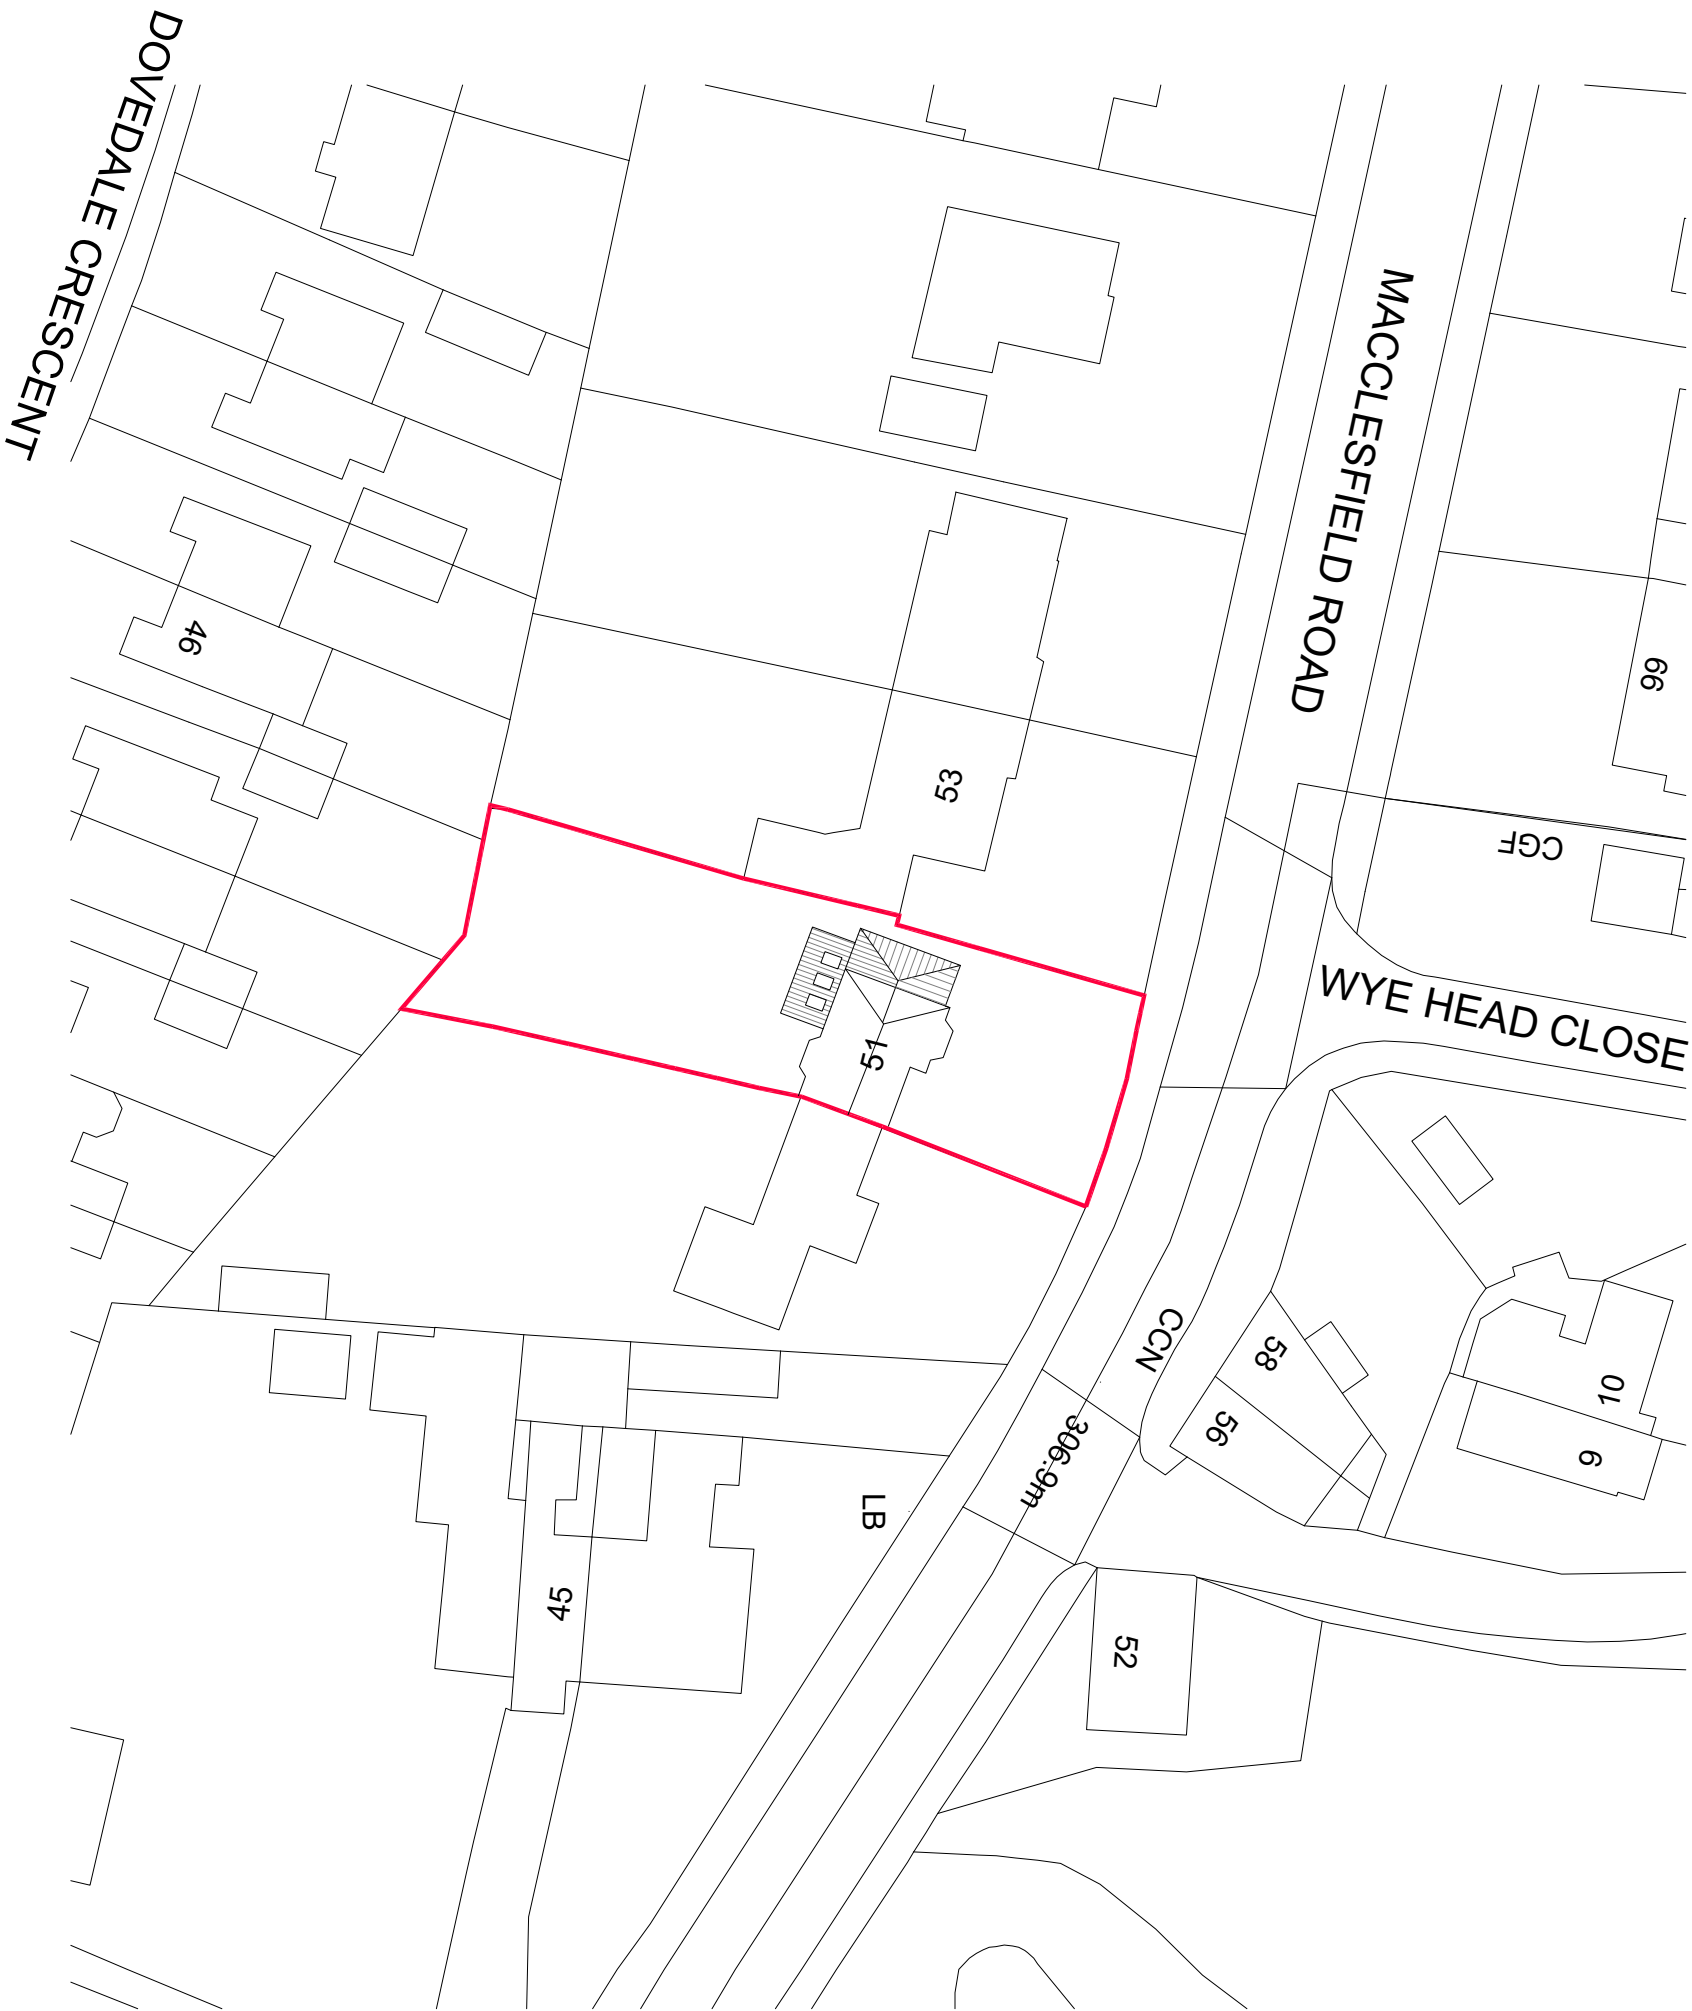


REVISIONS

DRAWN	FW	SCALE	1:500@A3	AREA	SQ.M.
DATE	Sept 22				SQ.Ft.

PROJECT Proposed two storey side and single storey rear extension of 51 Macclesfield Road, Buxton

CLIENT Mr. and Mrs. S. Duffy

TITLE Site Plan

DRAWING NUMBER	REV
02.01	-