



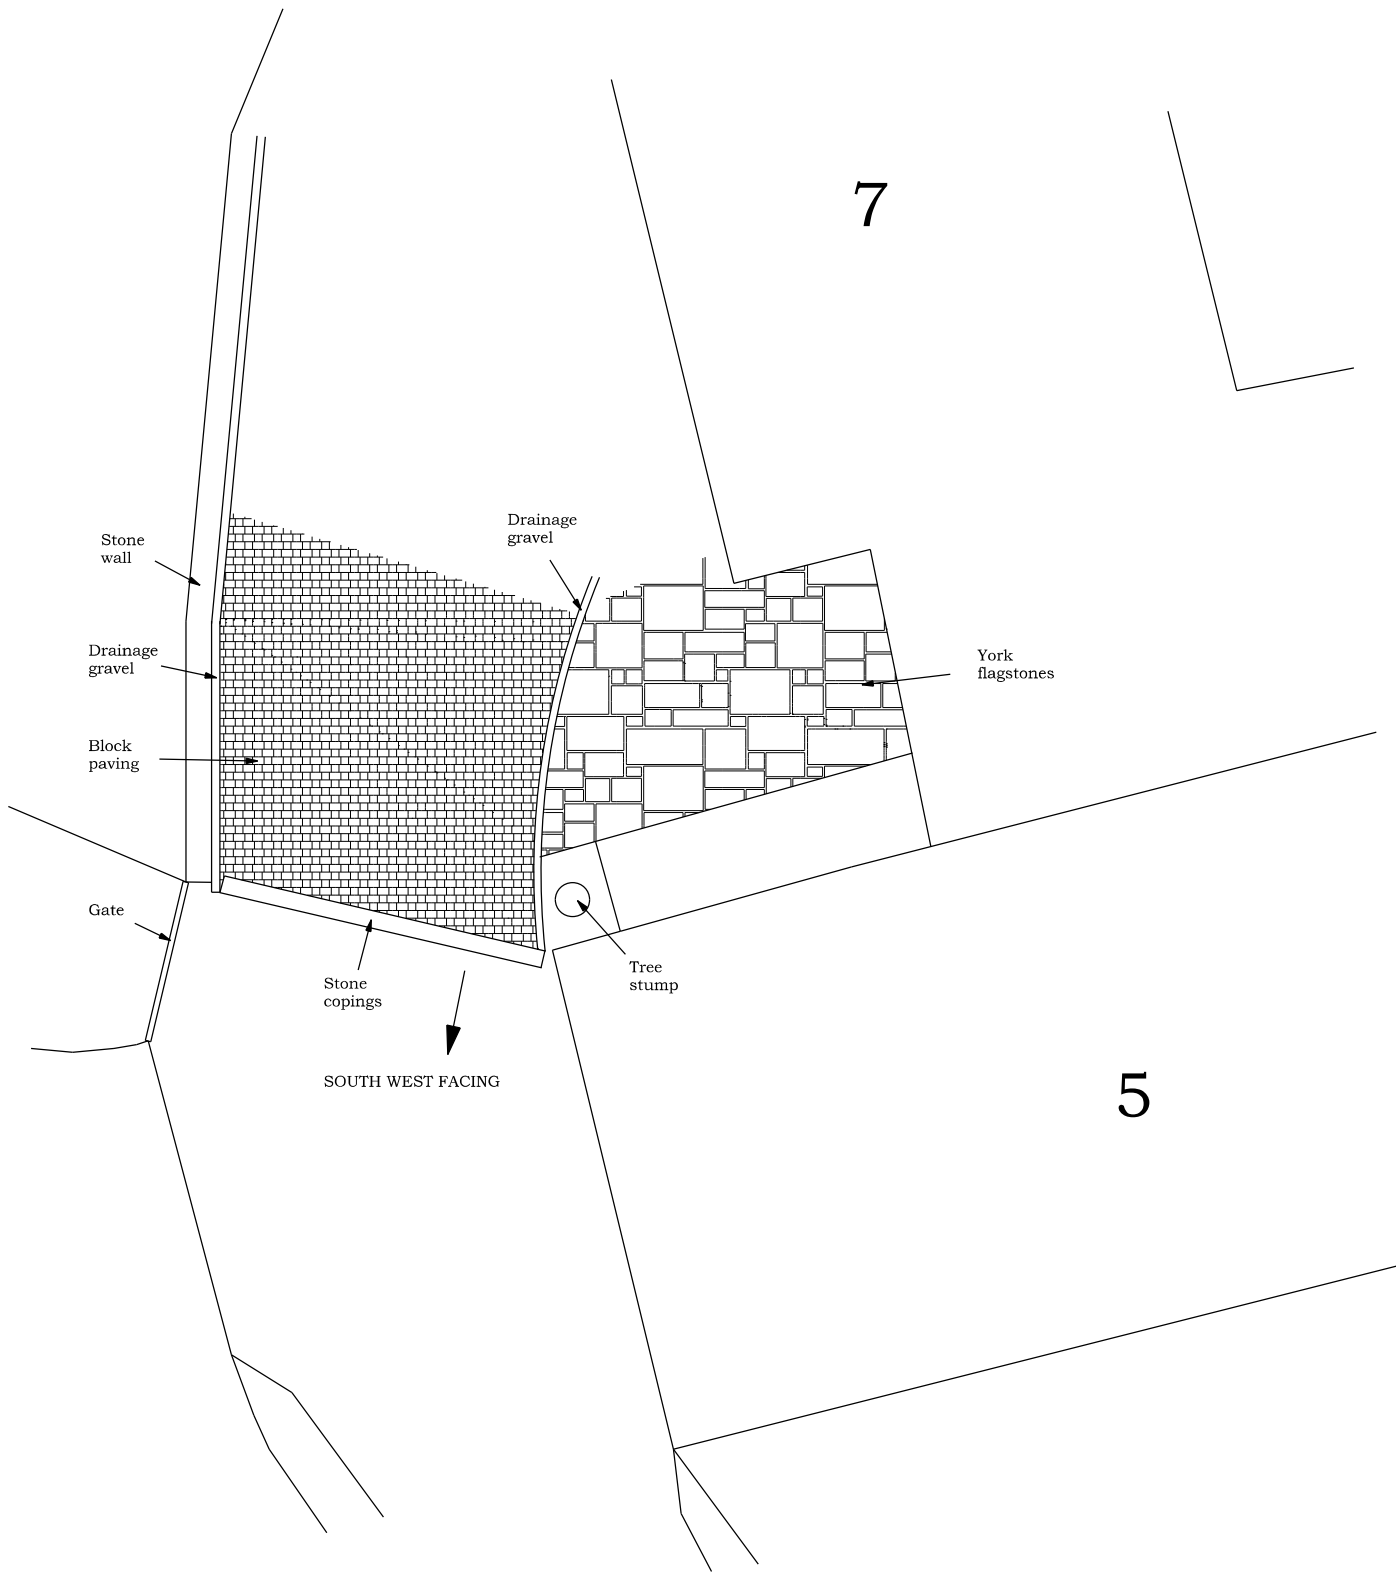

CURRENT SITE PLAN FOR

7, PYEGROVE, GLOSSOP.

SCALE 1:100 @ A3

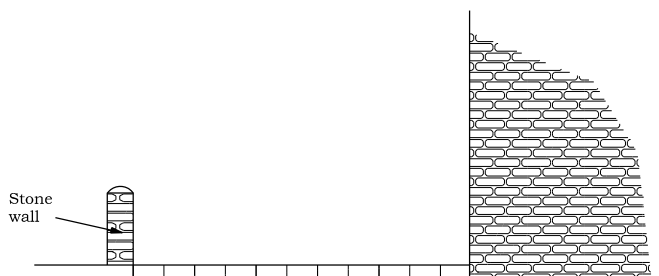

SOUTH WEST FACING FRONT ELEVATION