


7

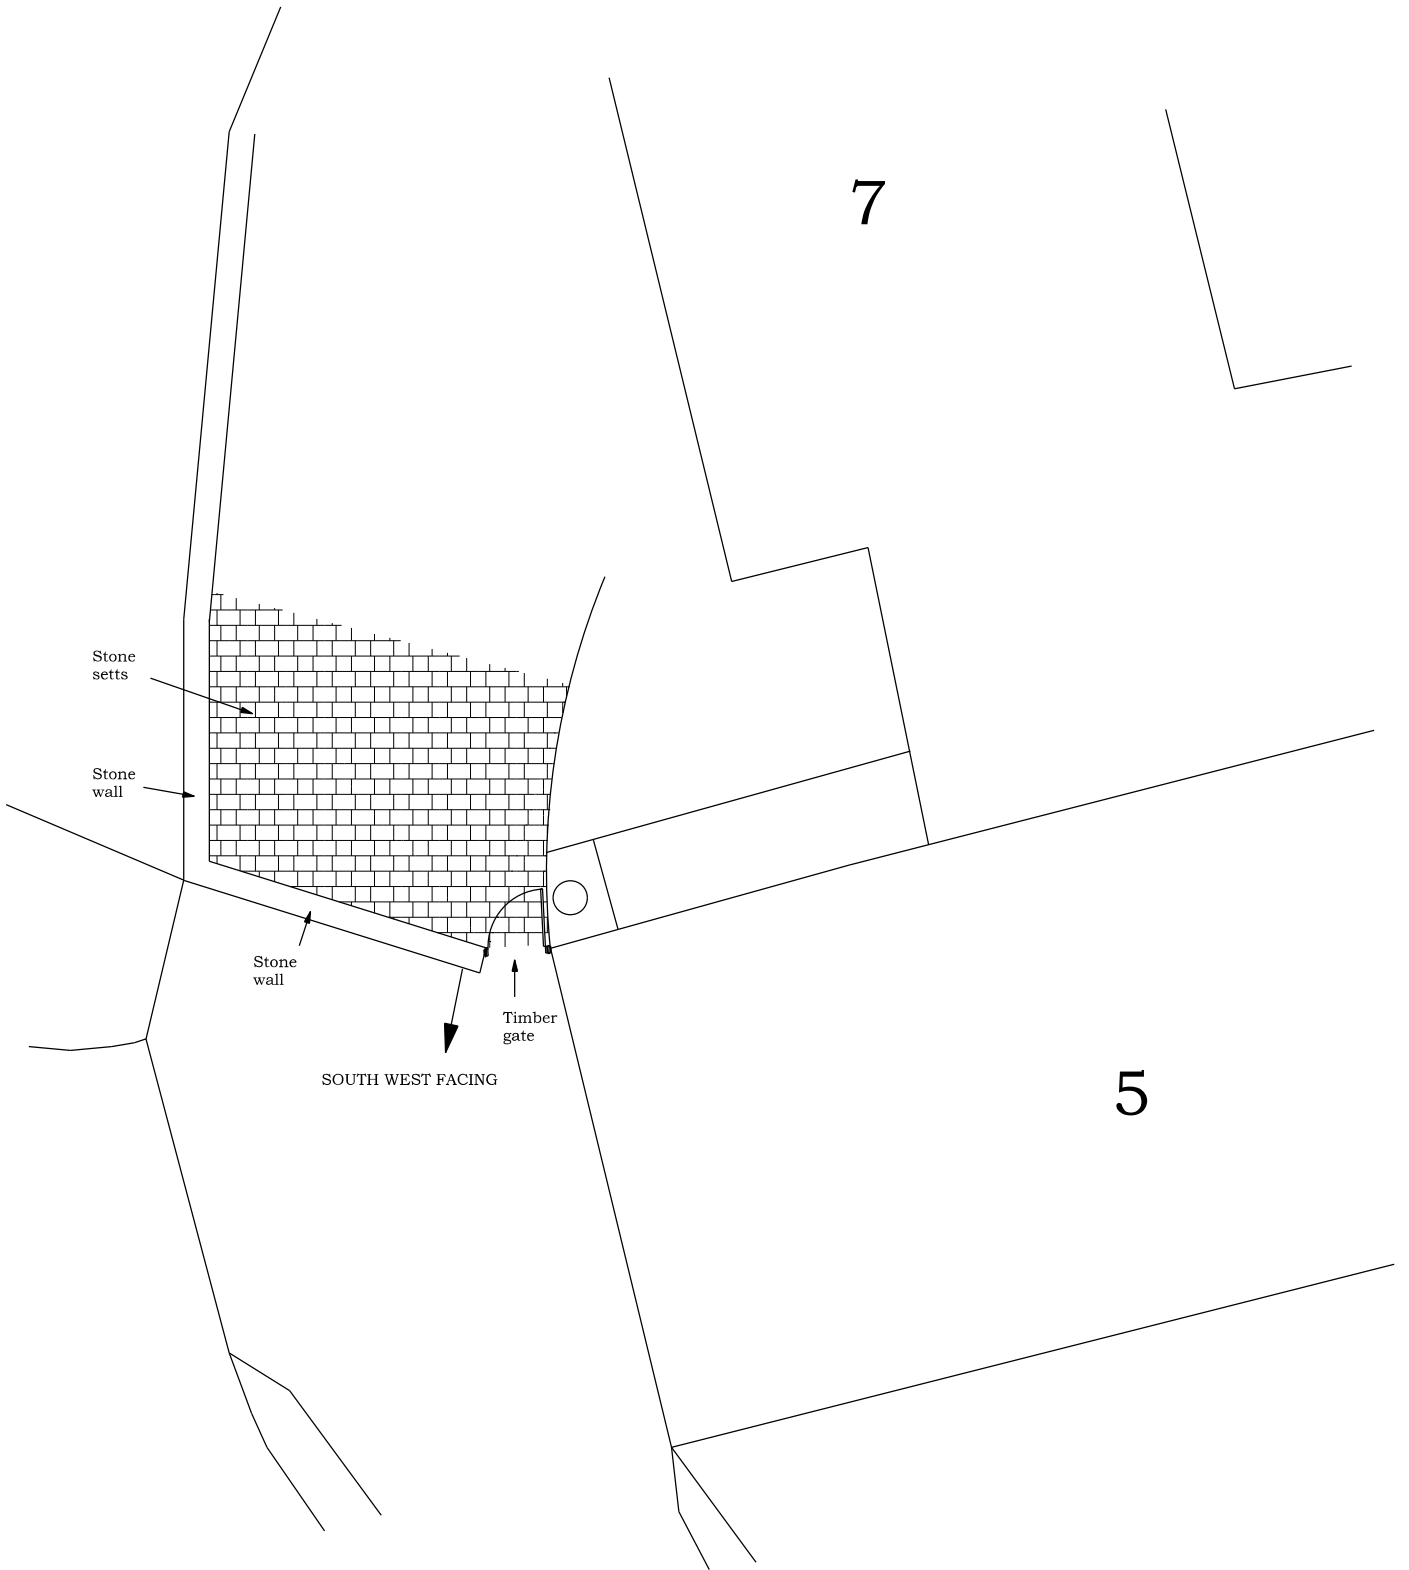


5

ORIGINAL SITE PLAN

(BASED UP ON PHOTOGRAPHS)

FOR 7, PYEGROVE, GLOSSOP.

SCALE 1:100 @ A3

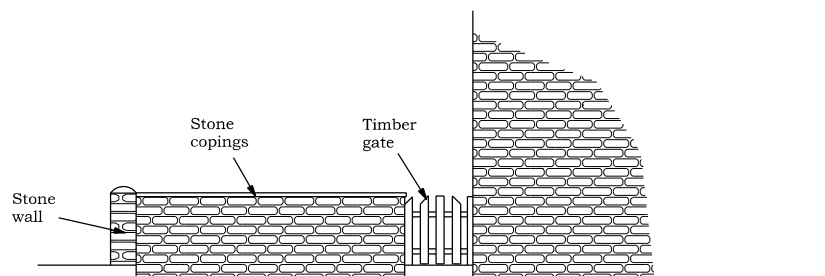

SOUTH WEST FACING FRONT ELEVATION