



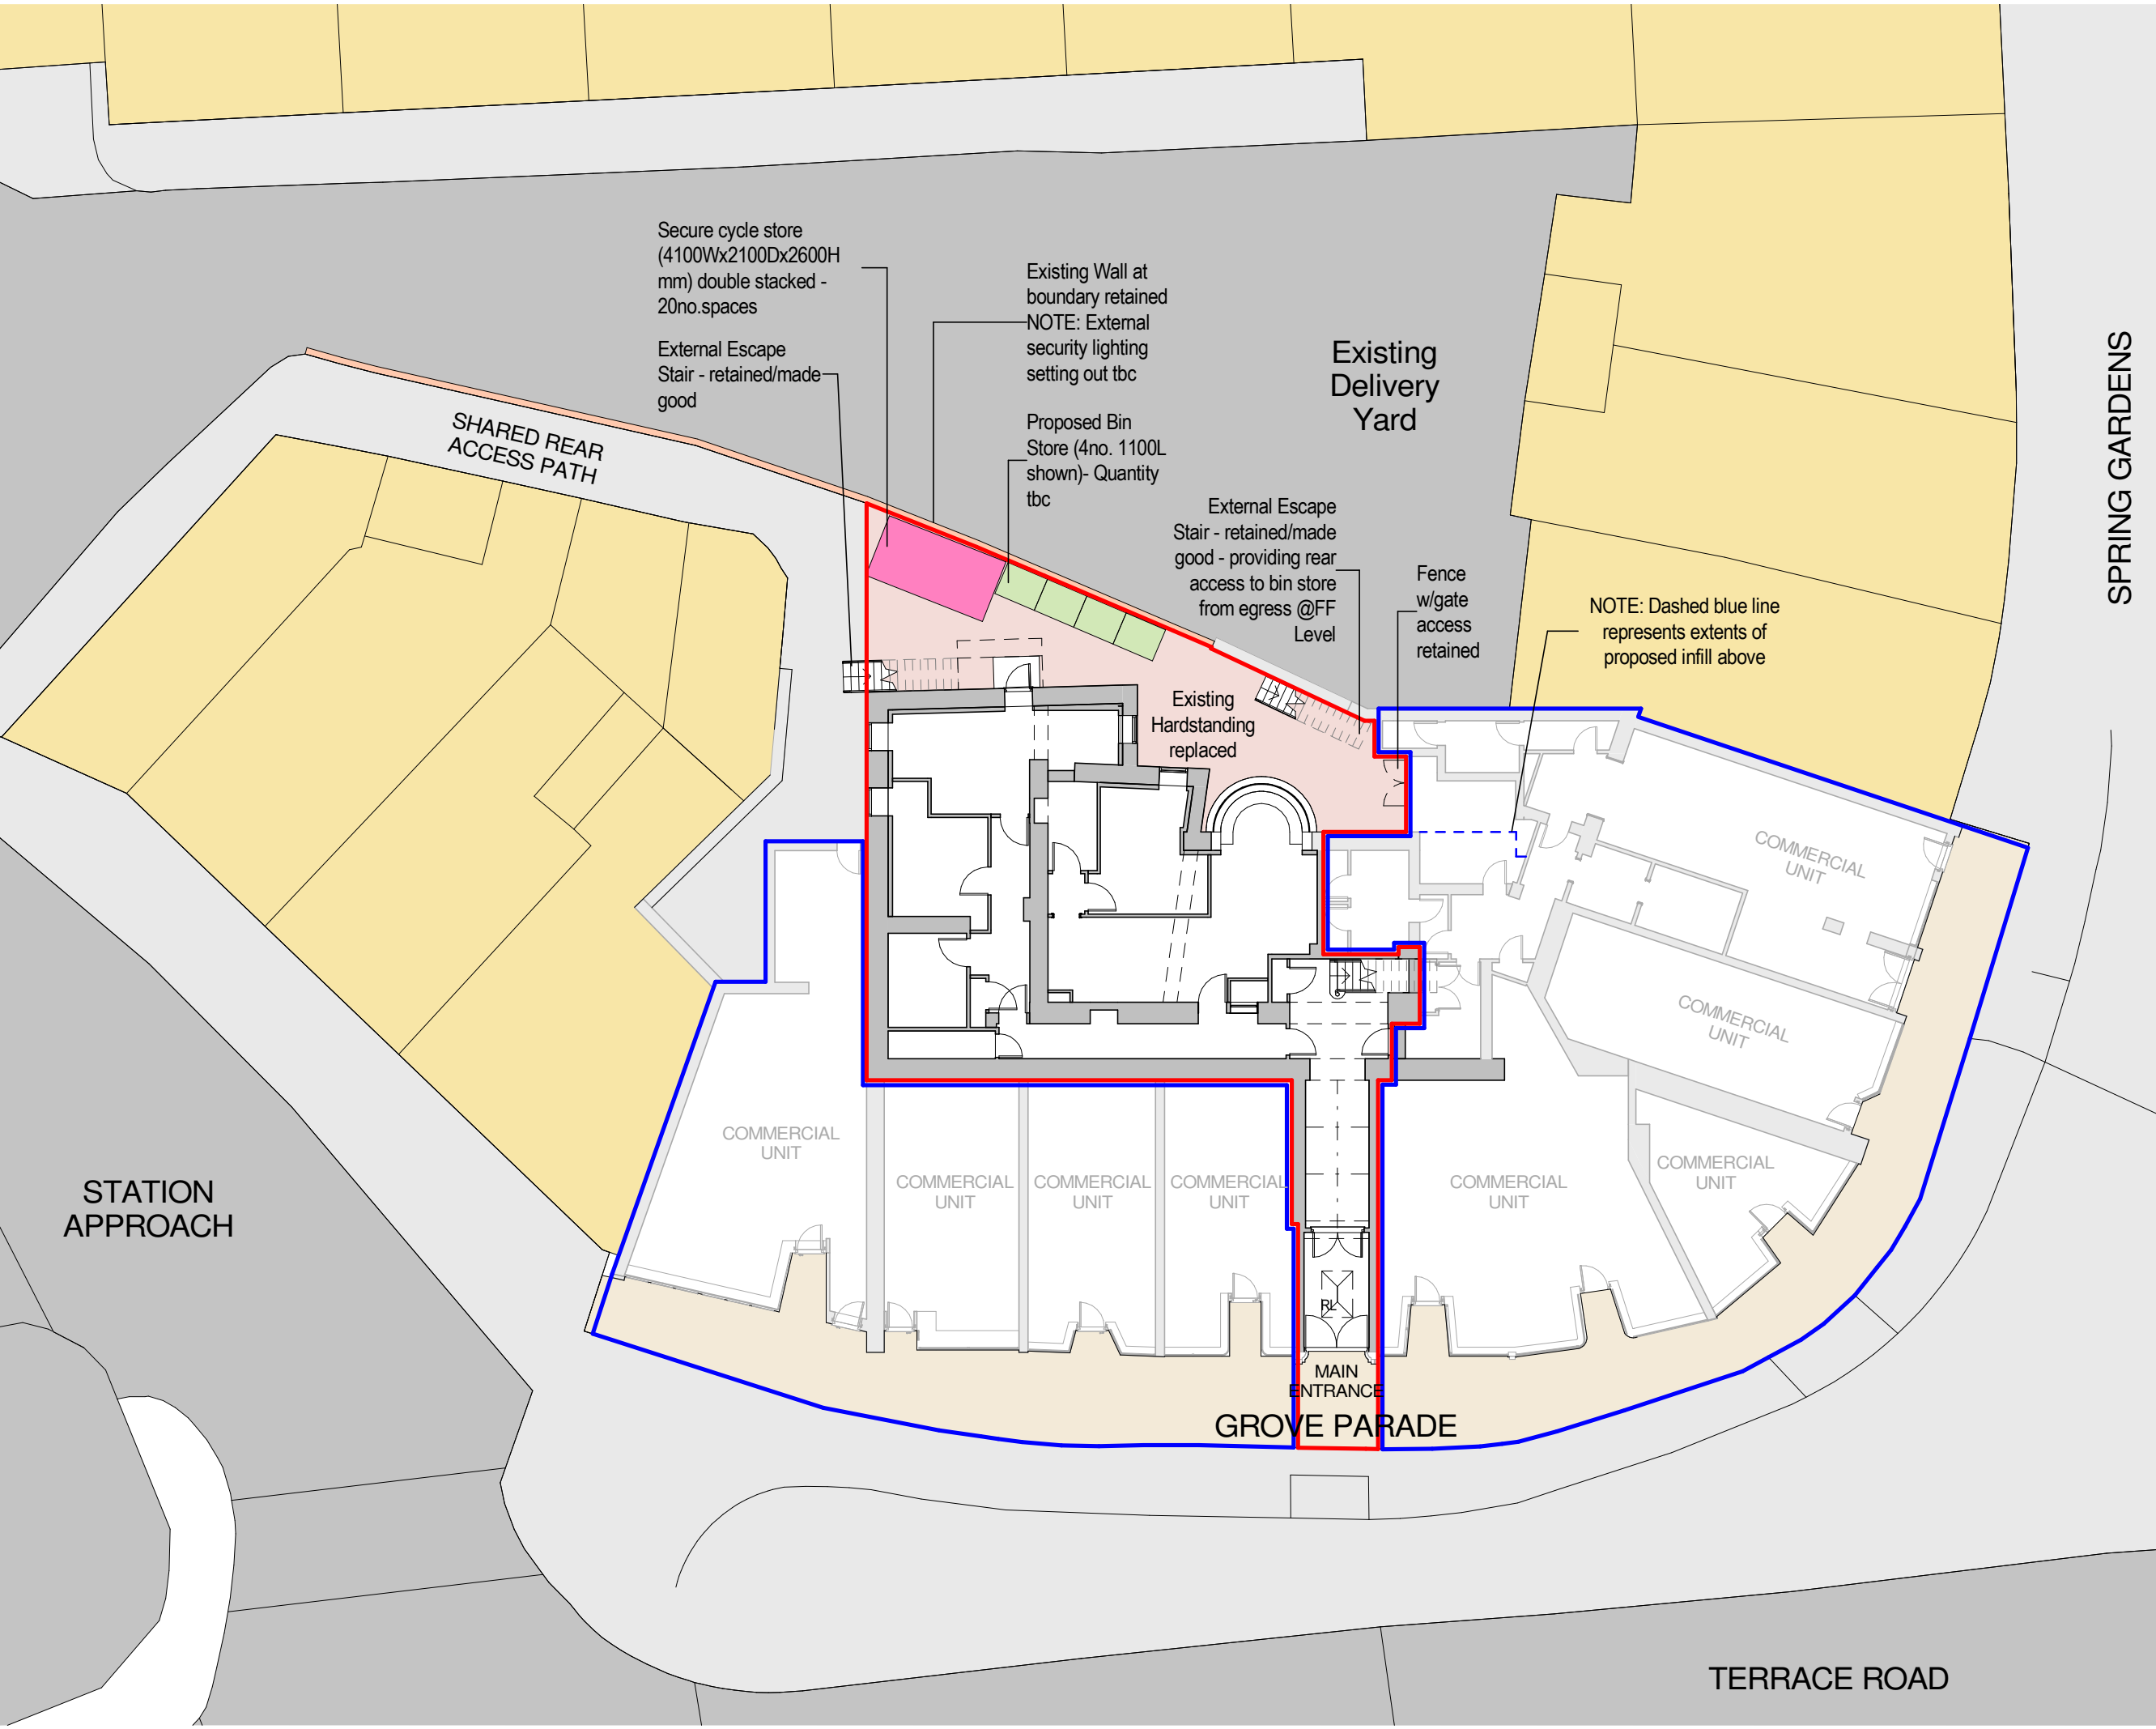


Proposed Site Plan

Scale: 1 : 200

 

- Red line Boundary
- Blue line boundary
- Existing Building
- Existing Road
- Existing Hardstanding
- Proposed replacement hardstanding
- Proposed binstore - 4no. 1100L shown
- Proposed secure cycle shelter - 20no. spaces (double stacked)
- Approximate dims = 4100Wx2100Dx2600H mm

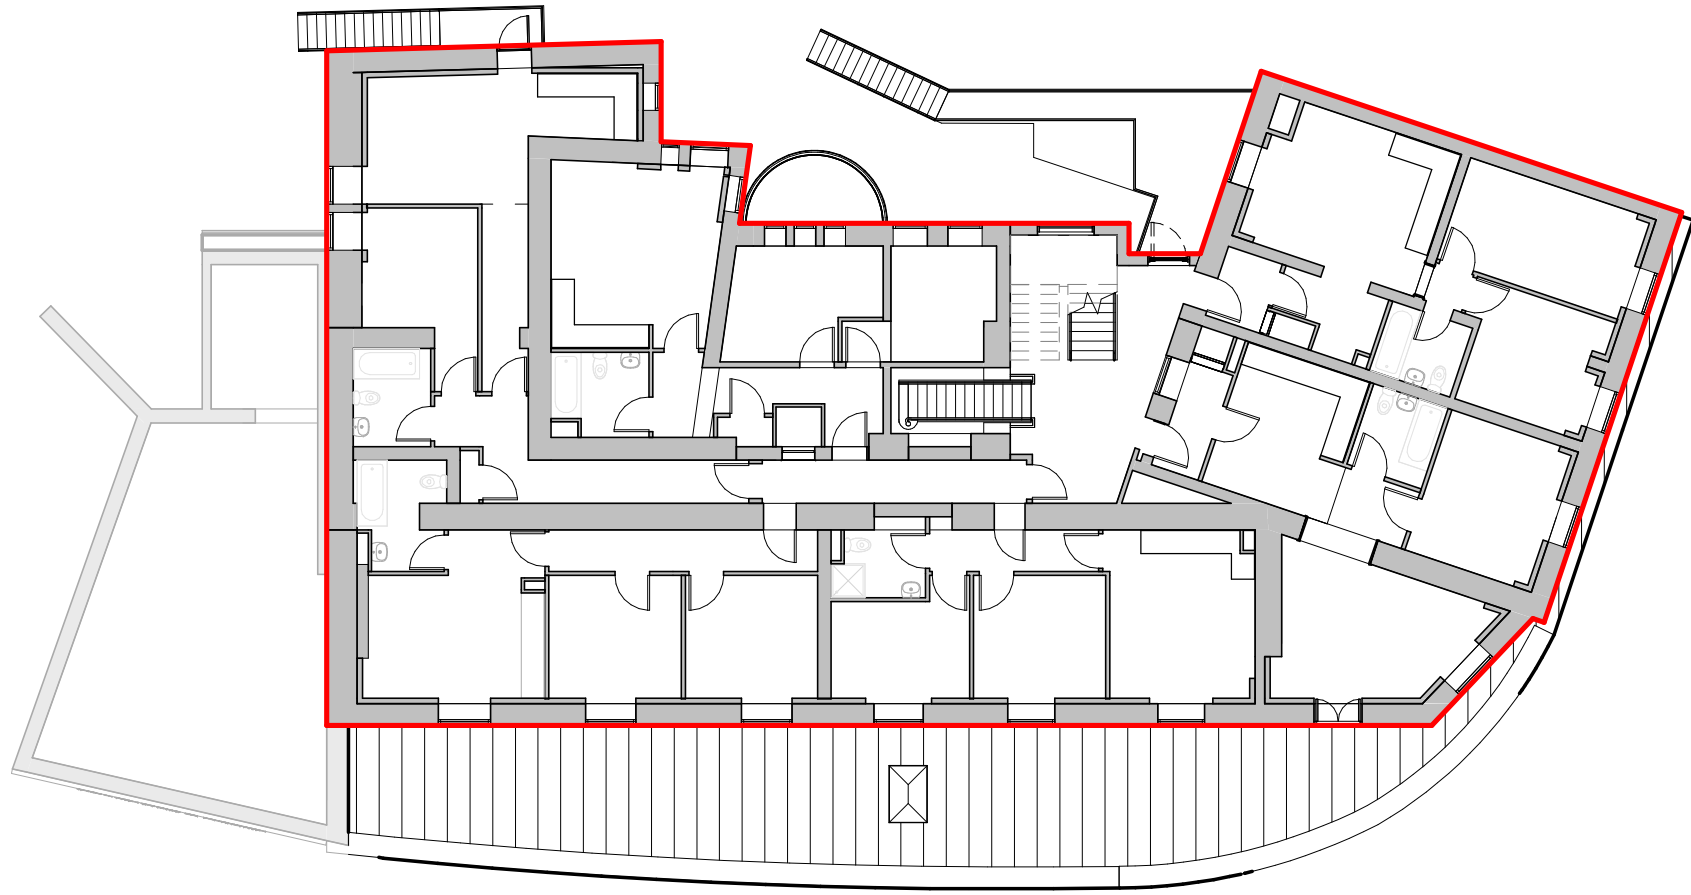

First Floor redline

Scale: 1 : 200

Notes

All dimensions are to be checked on site prior to construction, manufacture of any components and ordering of materials and equipment.

Any discrepancies are to be reported to the architect for clarification.

All materials and workmanship to be in accordance with the current British Standards and codes of practice.

	21.09.22		Planning Issue updated - revised redline and blue line
B	09.08.22	SHD	Planning Issue
A	14.01.22	SHD	Preliminary Issue
Rev	Date	Drawn By	Comments
Client			
Owner			
Project			
Grove Hotel, Buxton			
Drawing			
Proposed Site Plan			
Revision		Purpose	
c		Planning	
Drawing Number			
P1000			
Job No.		Scale	Date
SHD/BX-GH-01		As indicated @ A1	August 2022
Suitability		Suitability	
Drawn By			
SHD			