


Notes

All dimensions are to be checked on site prior to construction, manufacture of any components and ordering of materials and equipment.

Any discrepancies are to be reported to the architect for clarification.

All materials and workmanship to be in accordance with the current British Standards and codes of practice.

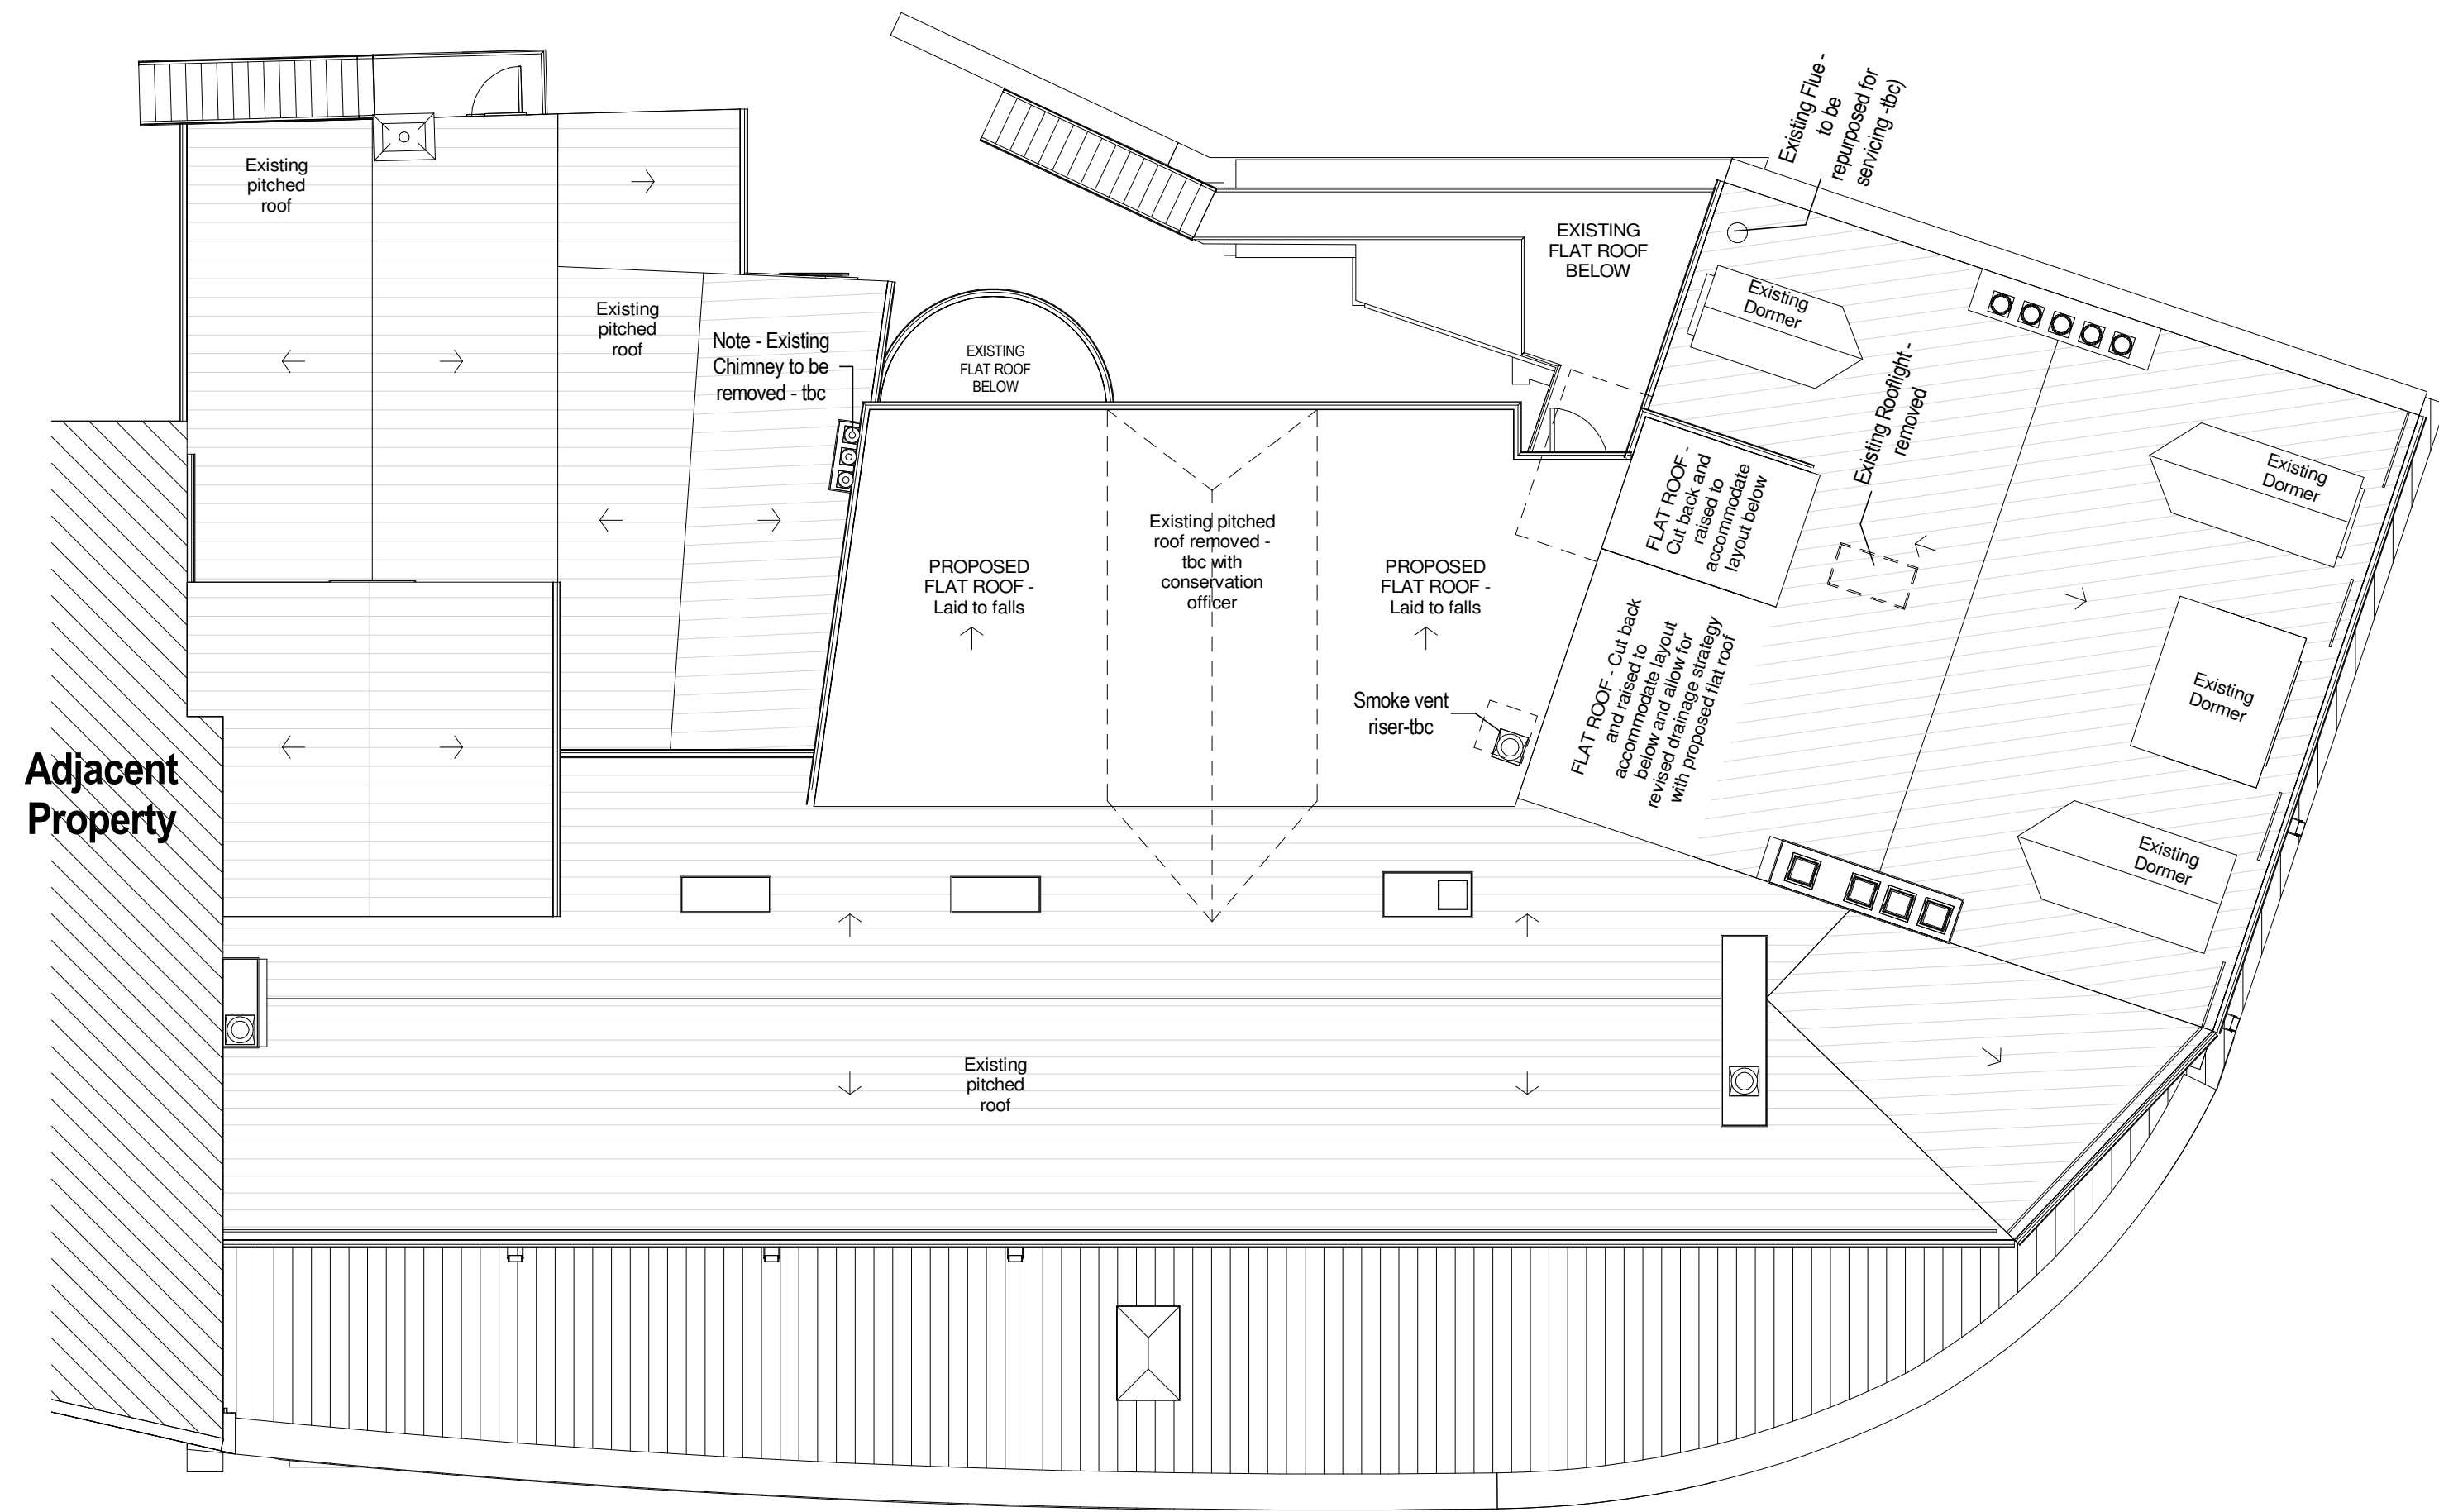

Detail
Roof
1
Roof Plan GA - Proposed
Scale: 1 : 100



09.08.22		SHD	Planning Issue
Rev	Date	Drawn By	Comments
Client			
Owner			
Project			
Grove Hotel, Buxton			
Drawing			
Proposed Roof Plan GA			
Revision	Purpose		
A	Planning		
Drawing Number			
P600			
Job No.	Scale	Date	
SHD/BX-GH-01	1 : 100 @ A1	August 2022	
Suitability	Suitability		
Drawn By			
SHD			

