




FRONT ELEVATION



REAR ELEVATION

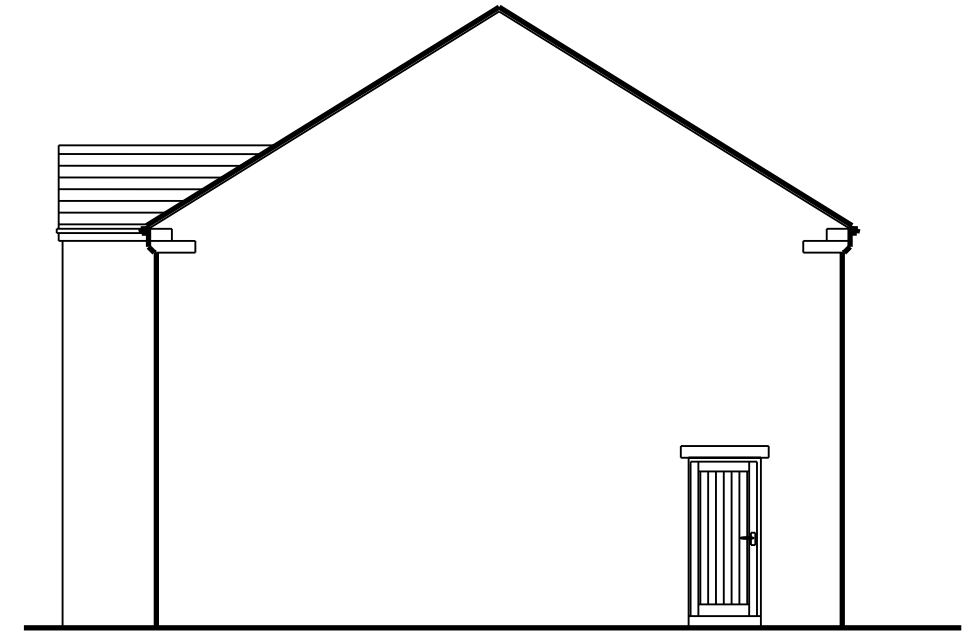

SIDE ELEVATION garage side

Roofs: Interlocking Modern plain grey tiles

Walls: Reconstructed tumbled and split face stone in natural / buff


Heads and sills: Reconstructed smooth stone in buff

Windows and Doors: UPVC white / oak


Garage Doors: Sectional and up and over GRP with woodgrain in white / oak

Fascias and soffits: Timber painted black


Gutters and downpipes: Ogee section gutters and square downpipes in UPVC black

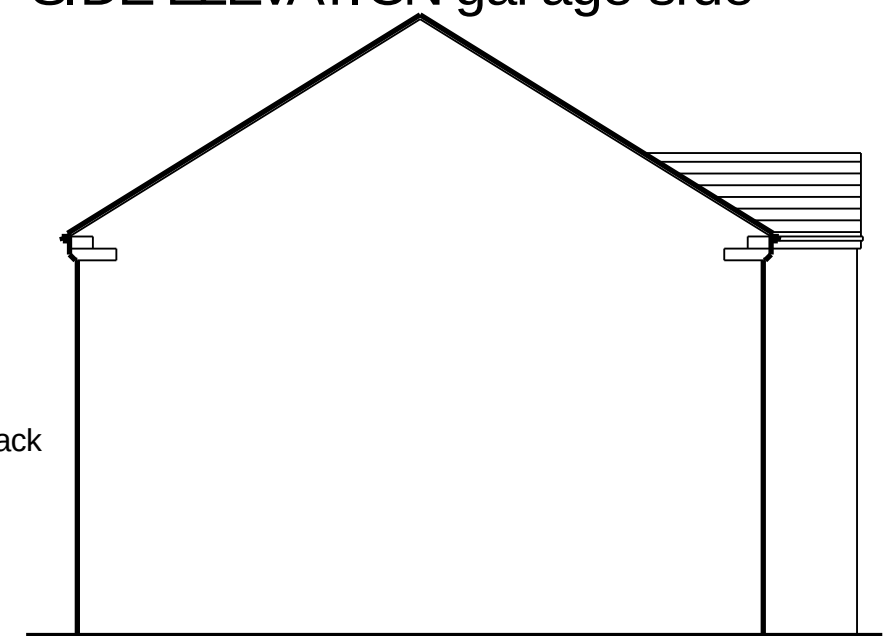

SIDE ELEVATION

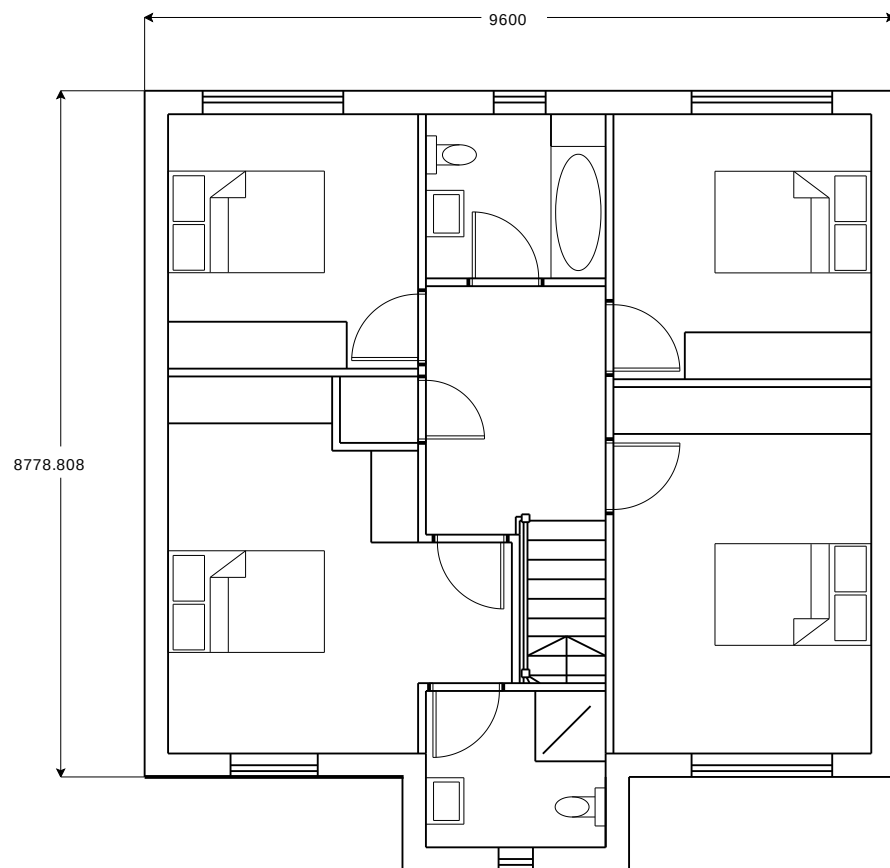


FIRST FLOOR PLAN

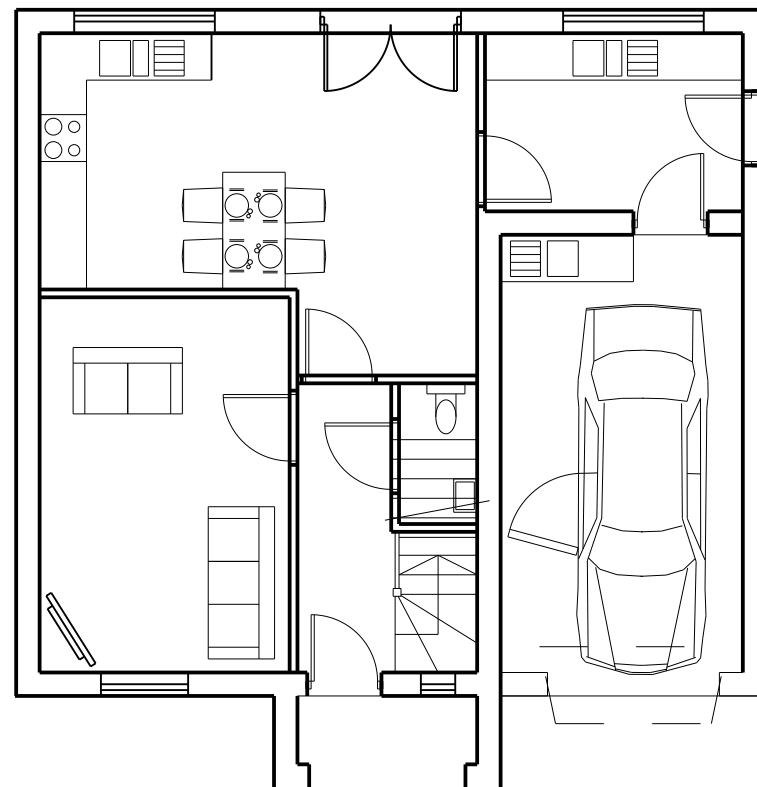

GROUND FLOOR PLAN

Rev C Date 04-02-16 Revised windows

 

LEE ARCHITECTS LTD

Suite 9c 1/F St Ann's House
Parsonage Green Alderley Road
Wilmslow
Cheshire SK9 1HG
T 01625 527448
M 07710 539748
E info@leearchitects.co.uk
copyright reserved

PROJECT Land at Hallsteads
Dove Holes
Derbyshire

âçv

DRAWING Scheme A House Type C

DRAWING NUMBER L558 / 22revC

DATE 11-11-14 SCALE 1:100@A3