


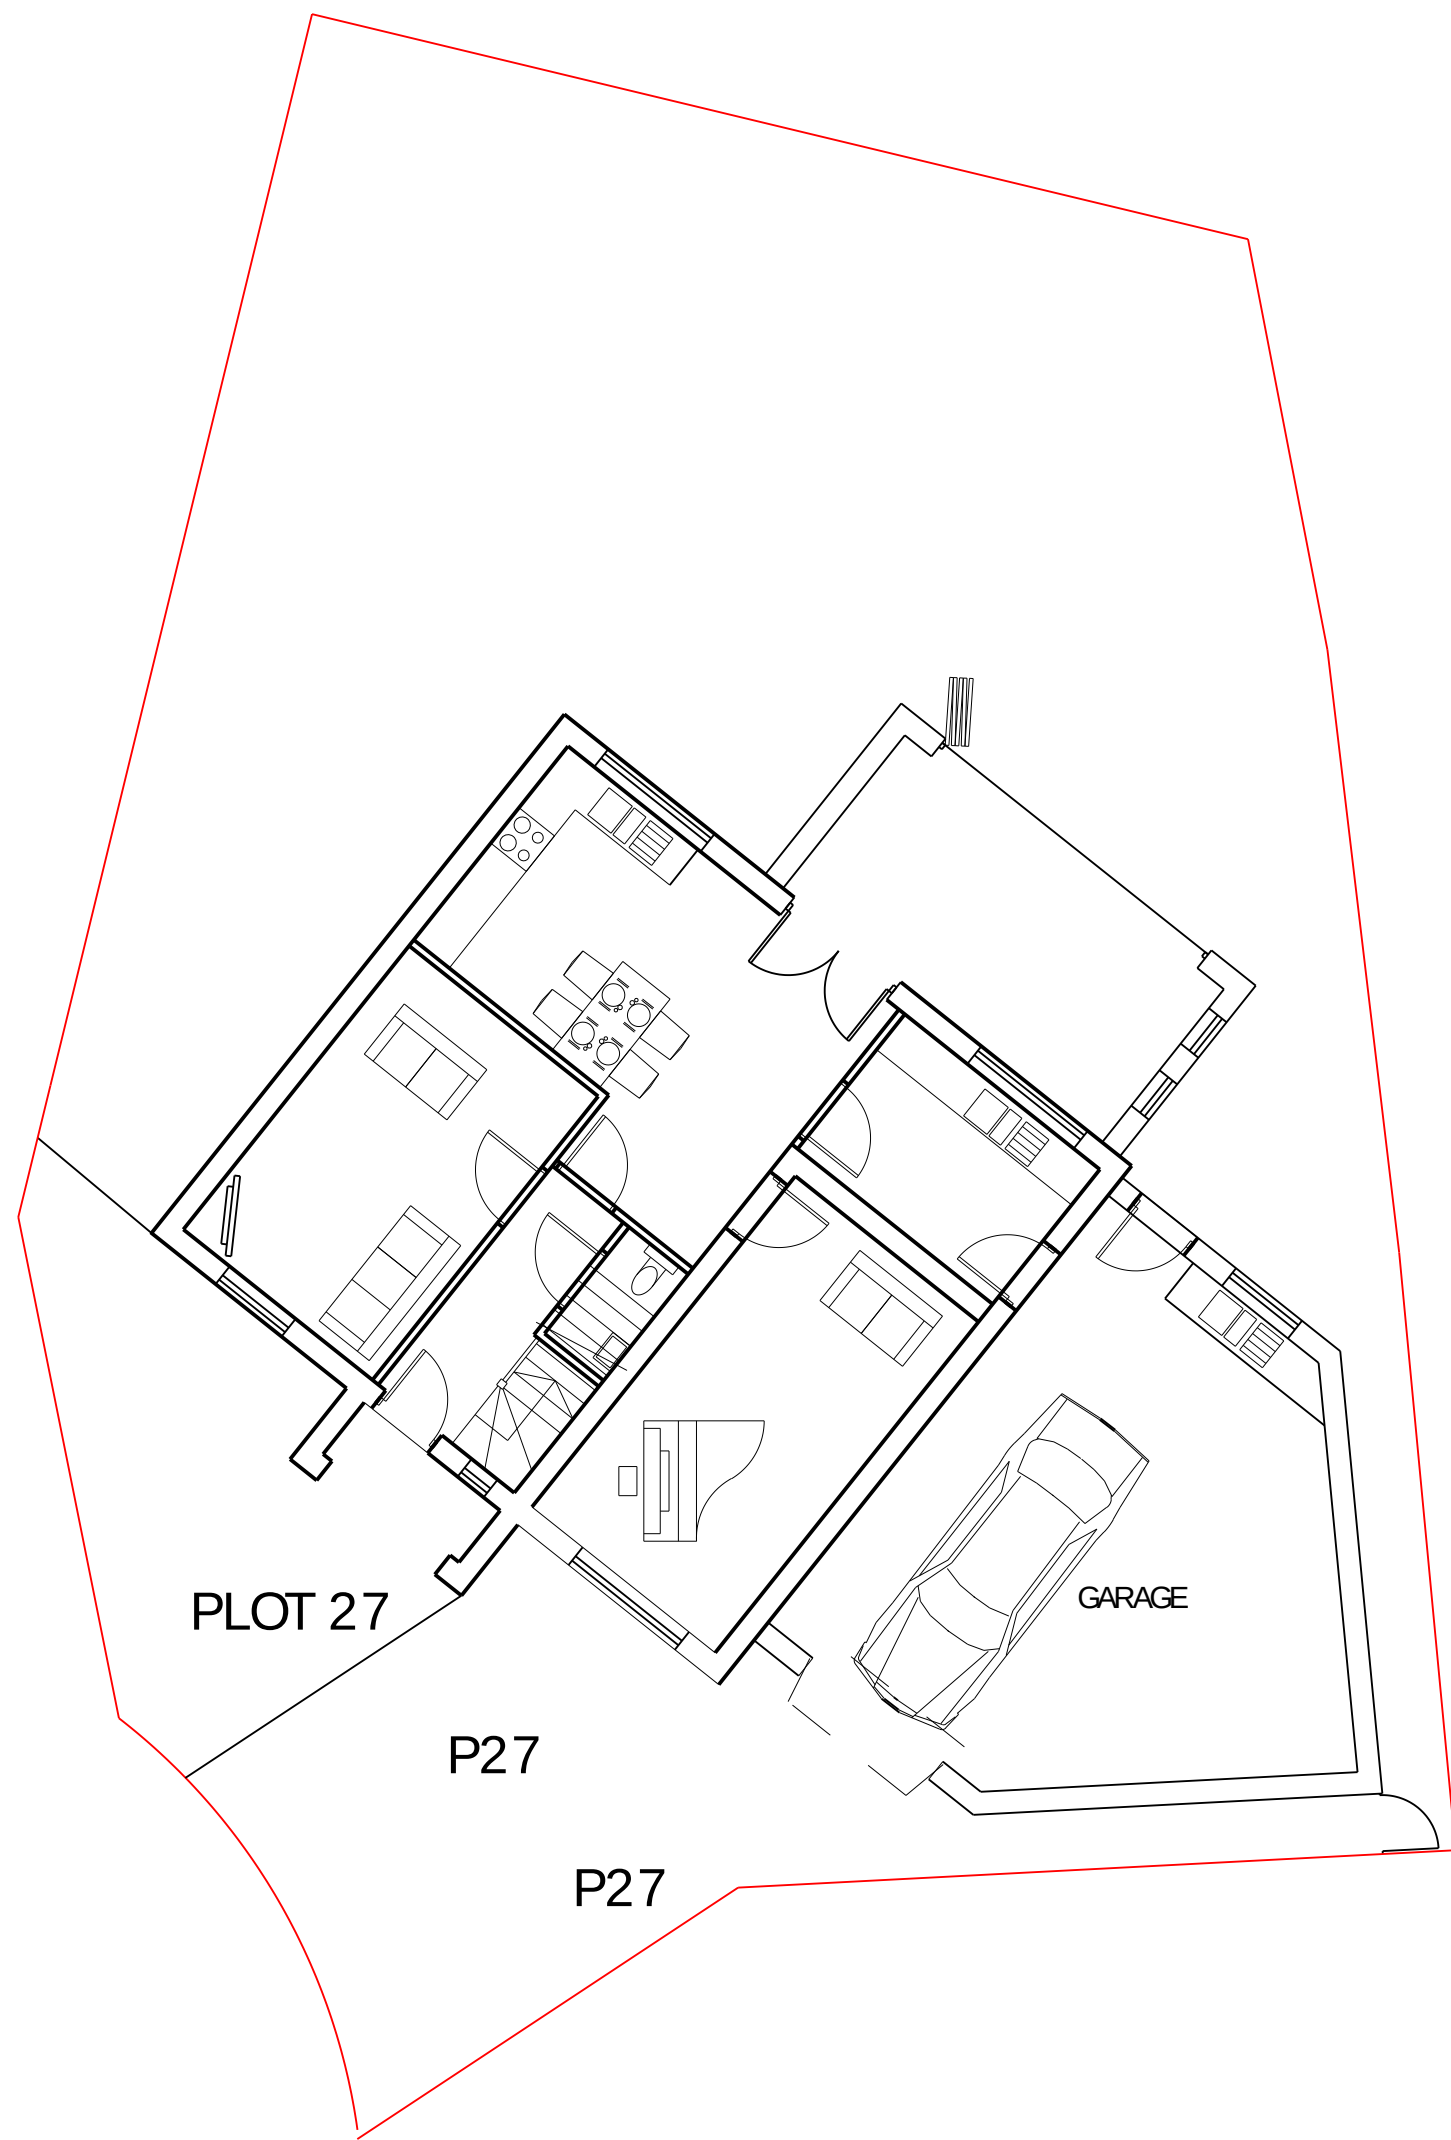


SITE AND GROUND FLOOR PLAN




FRONT ELEVATION



REAR ELEVATION

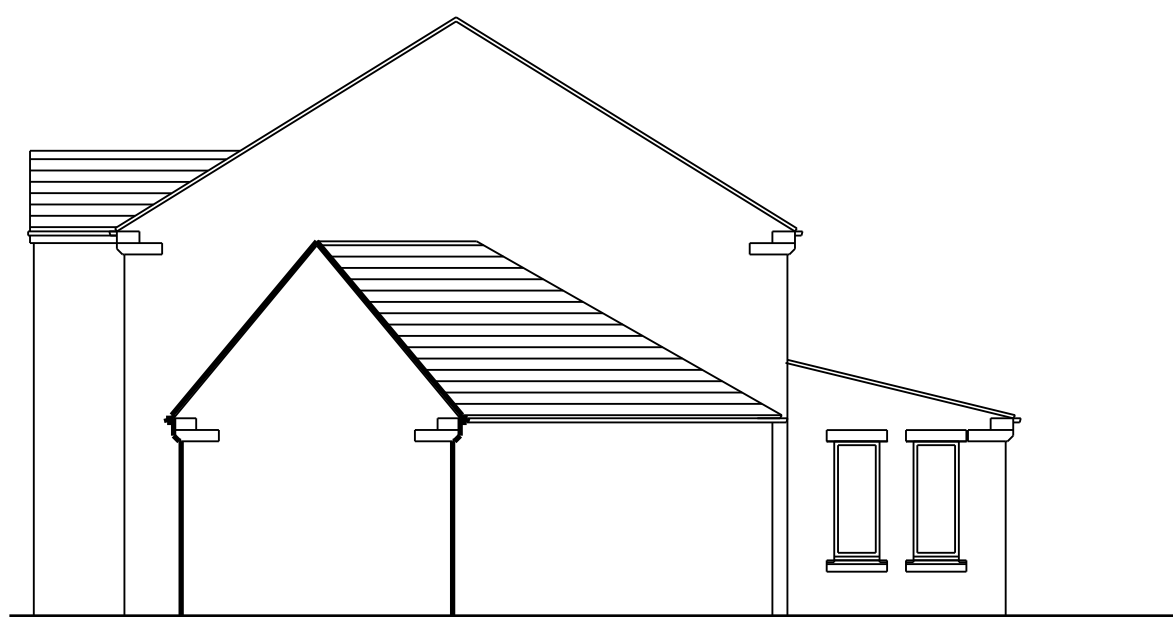


SIDE ELEVATION garage side

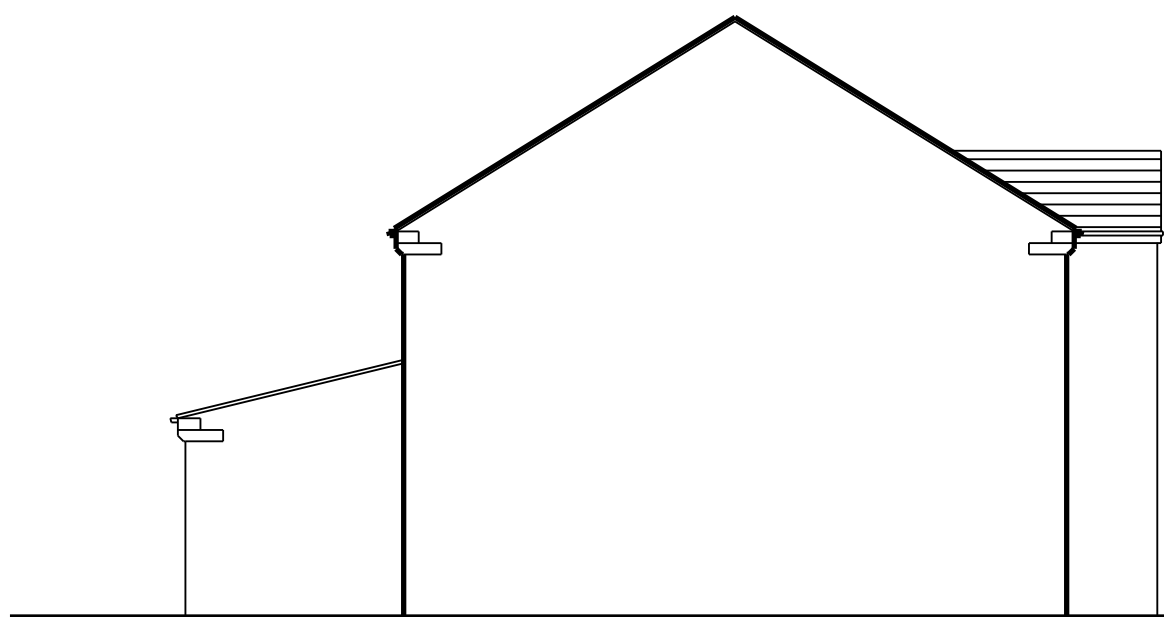

SIDE ELEVATION

Roofs: Interlocking Modern plain grey tiles
Walls: Reconstructed tumbled and split face stone in natural / buff
Heads and sills: Reconstructed smooth stone in buff
Windows and Doors: UPVC white / oak
Garage Doors: Sectional and up and over GRP with woodgrain in white / oak
Fascias and soffits: Timber painted black
Gutters and downpipes: Ogee section gutters and square downpipes in UPVC black

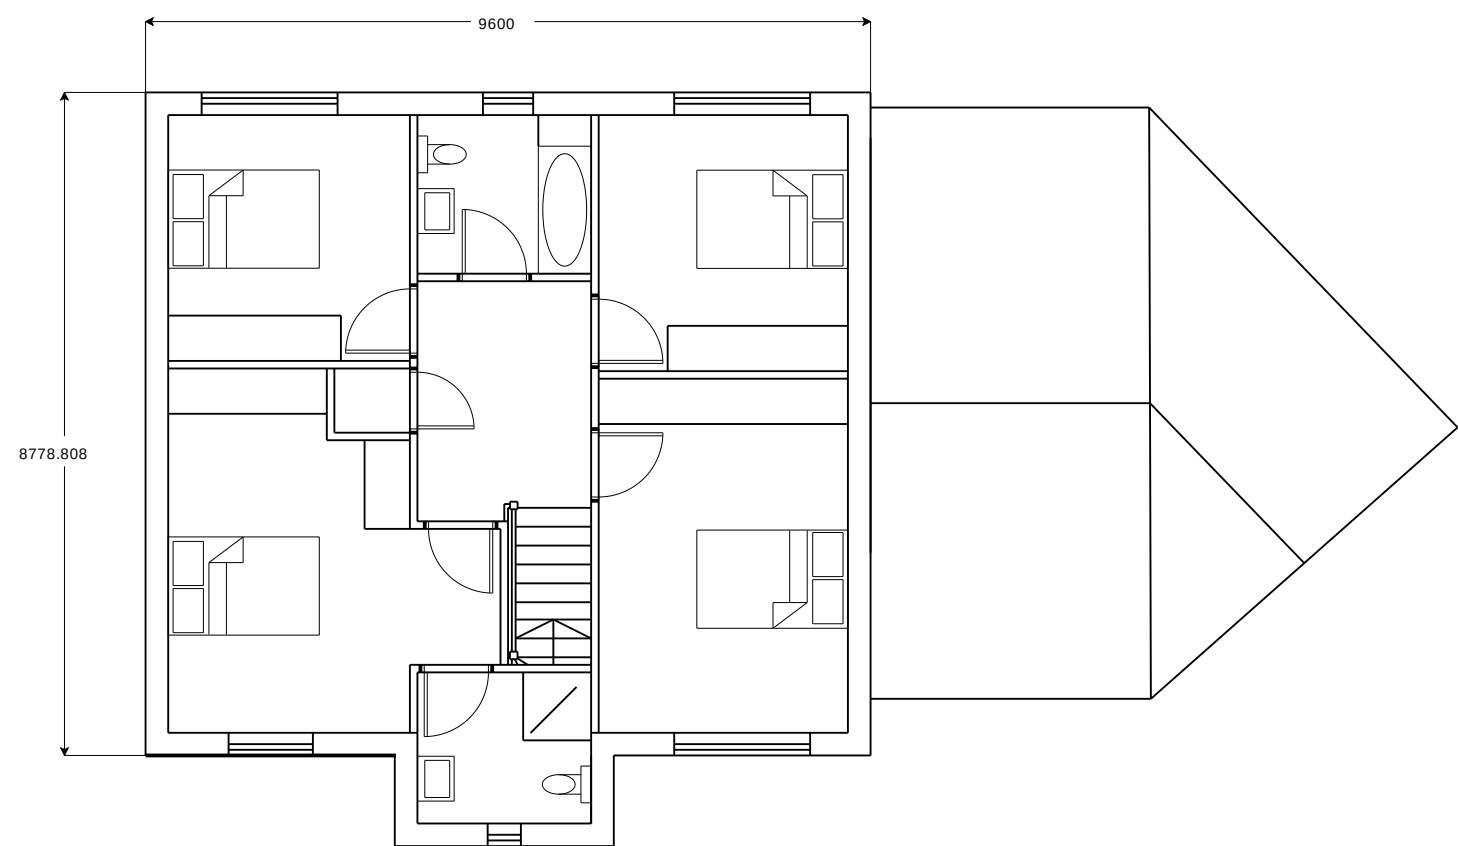

FIRST FLOOR PLAN

LEE ARCHITECTS LTD
Leepark House
449 Chester Road
Manchester M16 9HA
T 0161 873 7788
M 07710 539748
E info@leearchitects.co.uk
copyright reserved

PROJECT Land at Hallsteads
Dove Holes
Derbyshire

DRAWING Scheme B Plot 27
DRAWING NUMBER L558 / 141

DATE 12-01-22 SCALE 1:100@A1

