



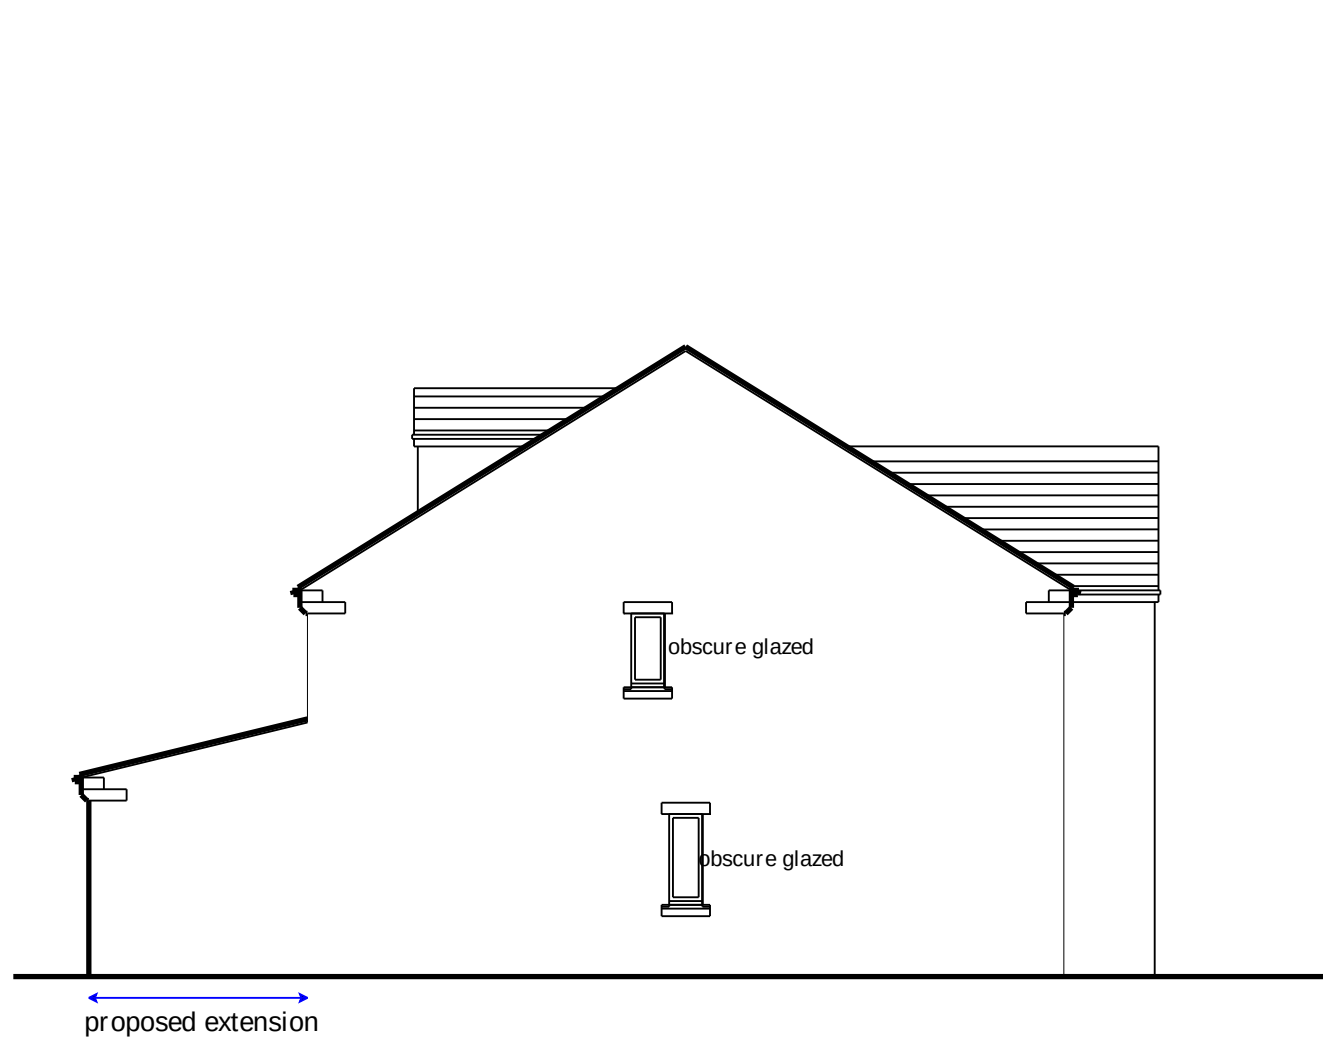

SIDE ELEVATION

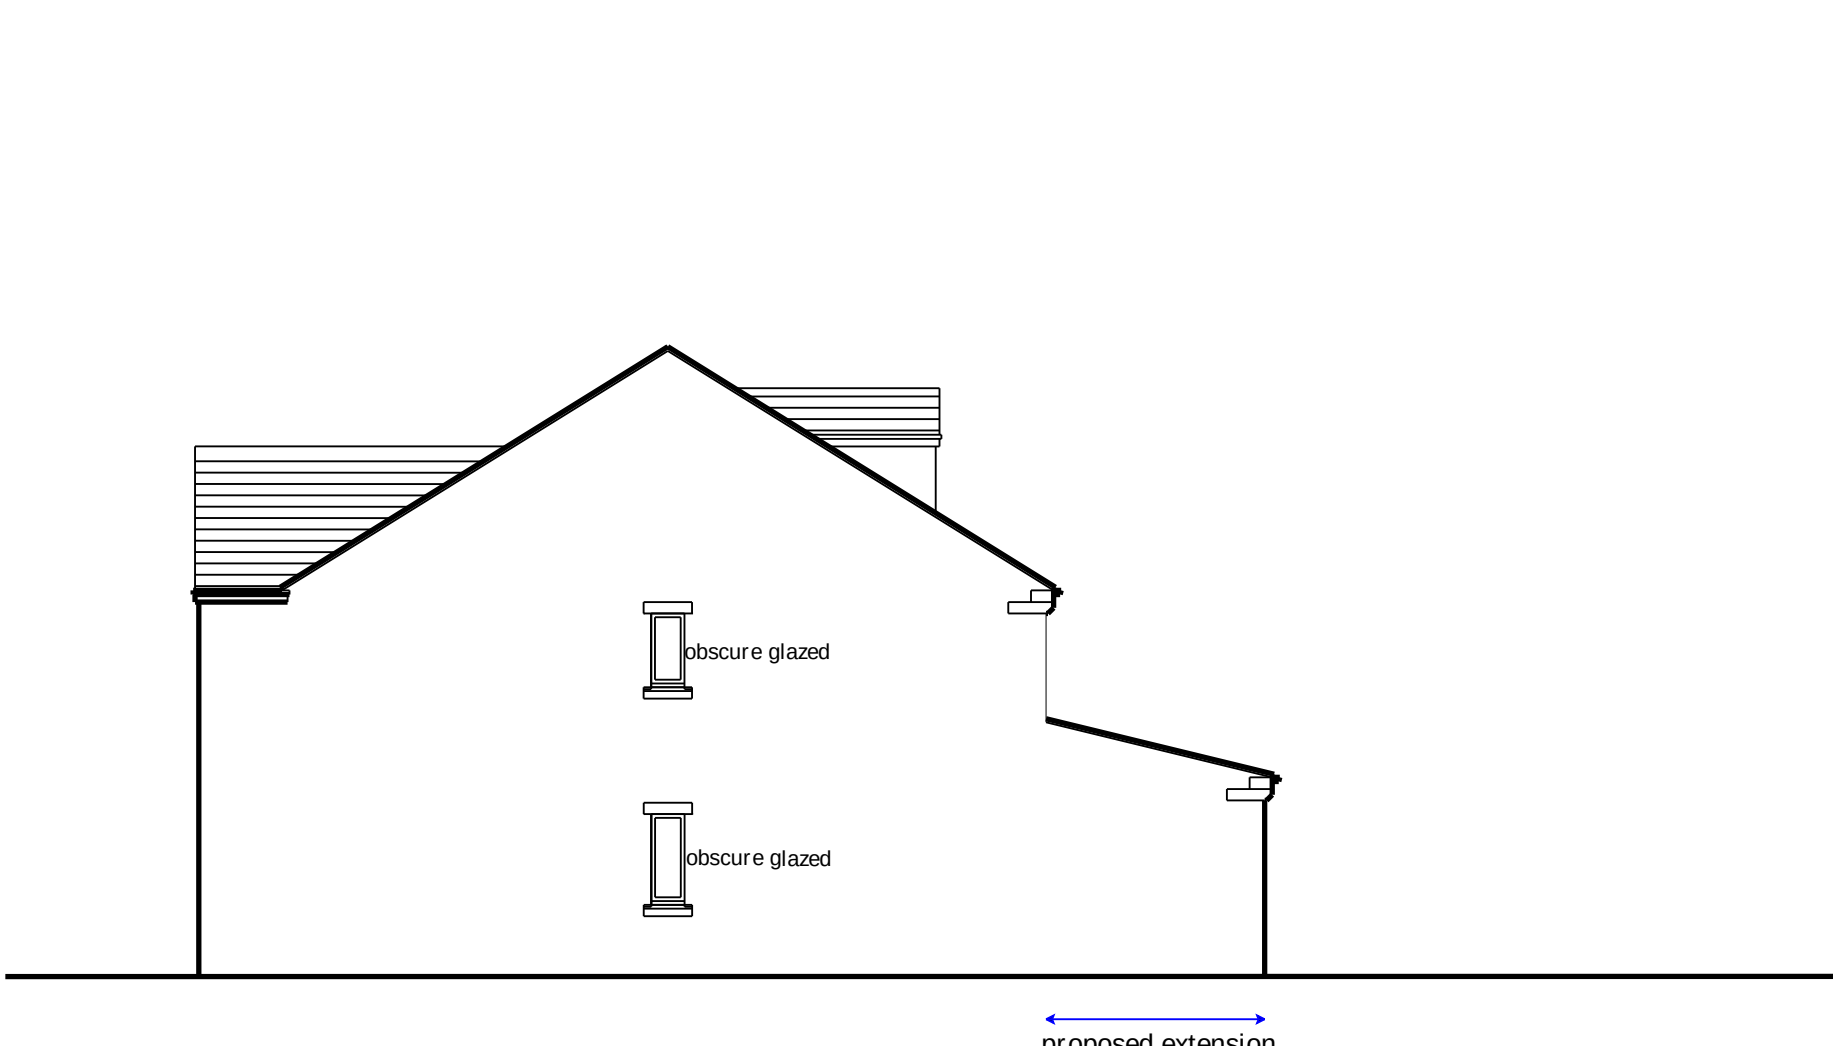

SIDE ELEVATION




FRONT ELEVATION




REAR ELEVATION


Roofs: Interlocking Modern plain grey tiles
Walls: Reconstructed tumbled and split face stone in natural / buff
Heads and sills: Reconstructed smooth stone in buff
Windows and Doors: UPVC white / oak
Fascias and soffits: Timber painted black
Gutters and downpipes: Ogee section gutters and square downpipes in UPVC black

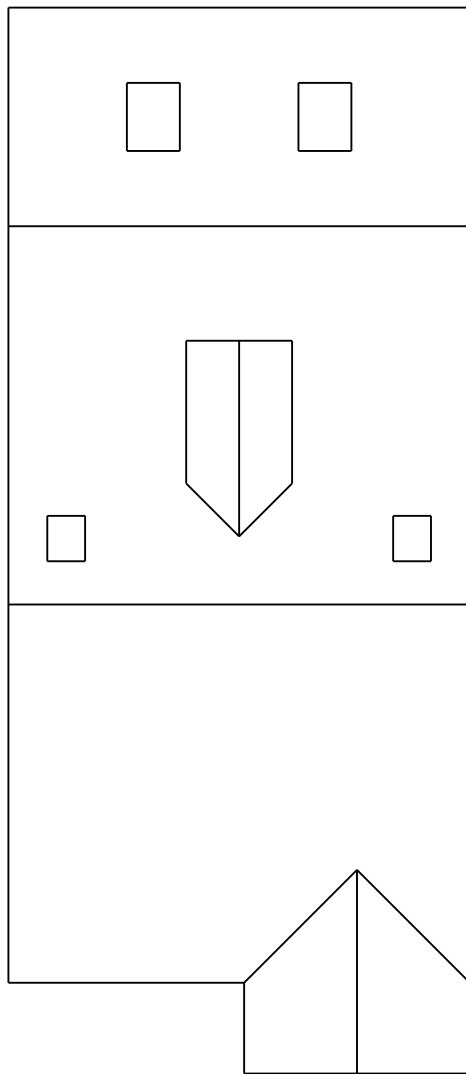


ROOF PLAN

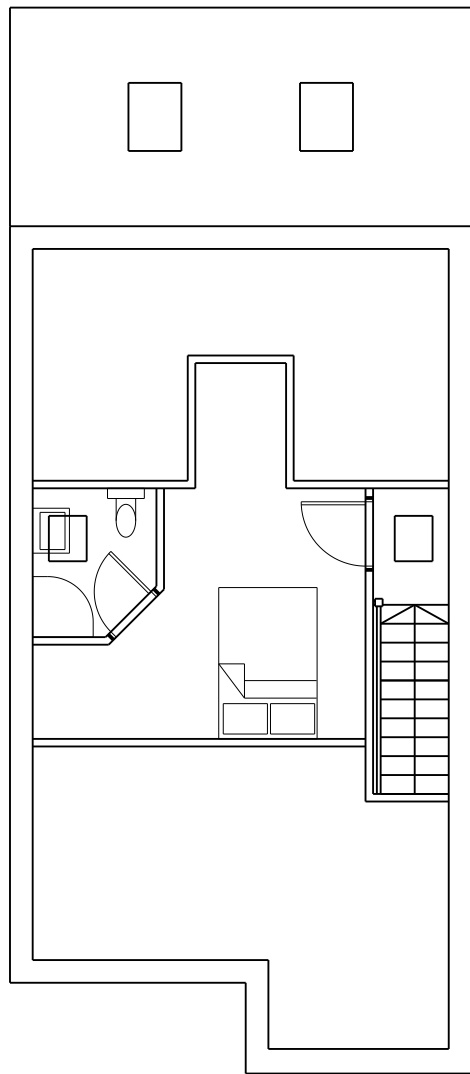



SECOND FLOOR PLAN

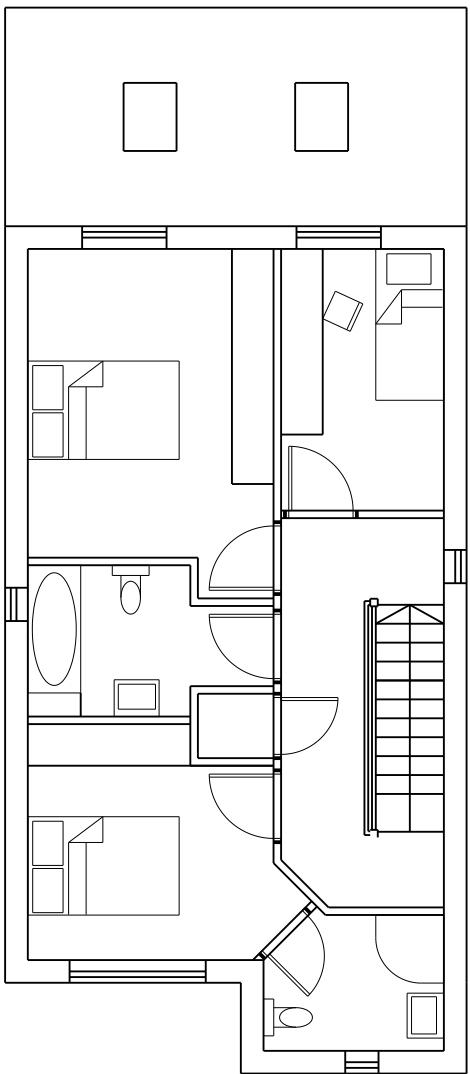

FIRST FLOOR PLAN

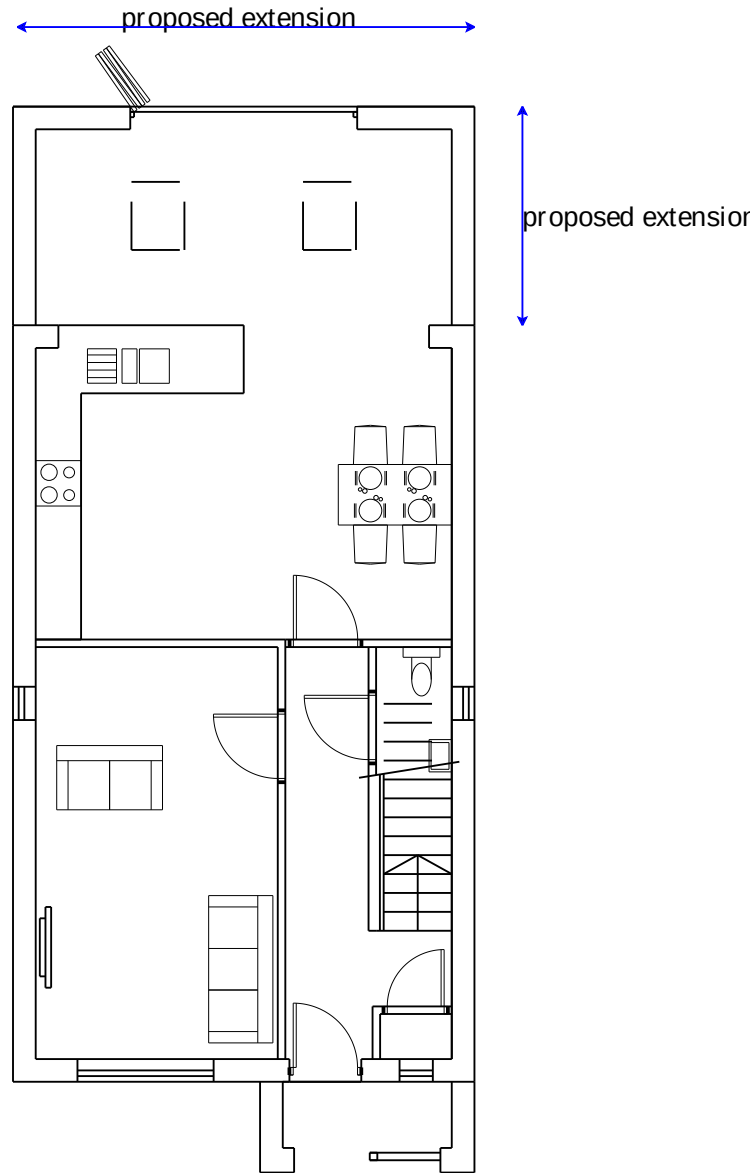

GROUND FLOOR PLAN

 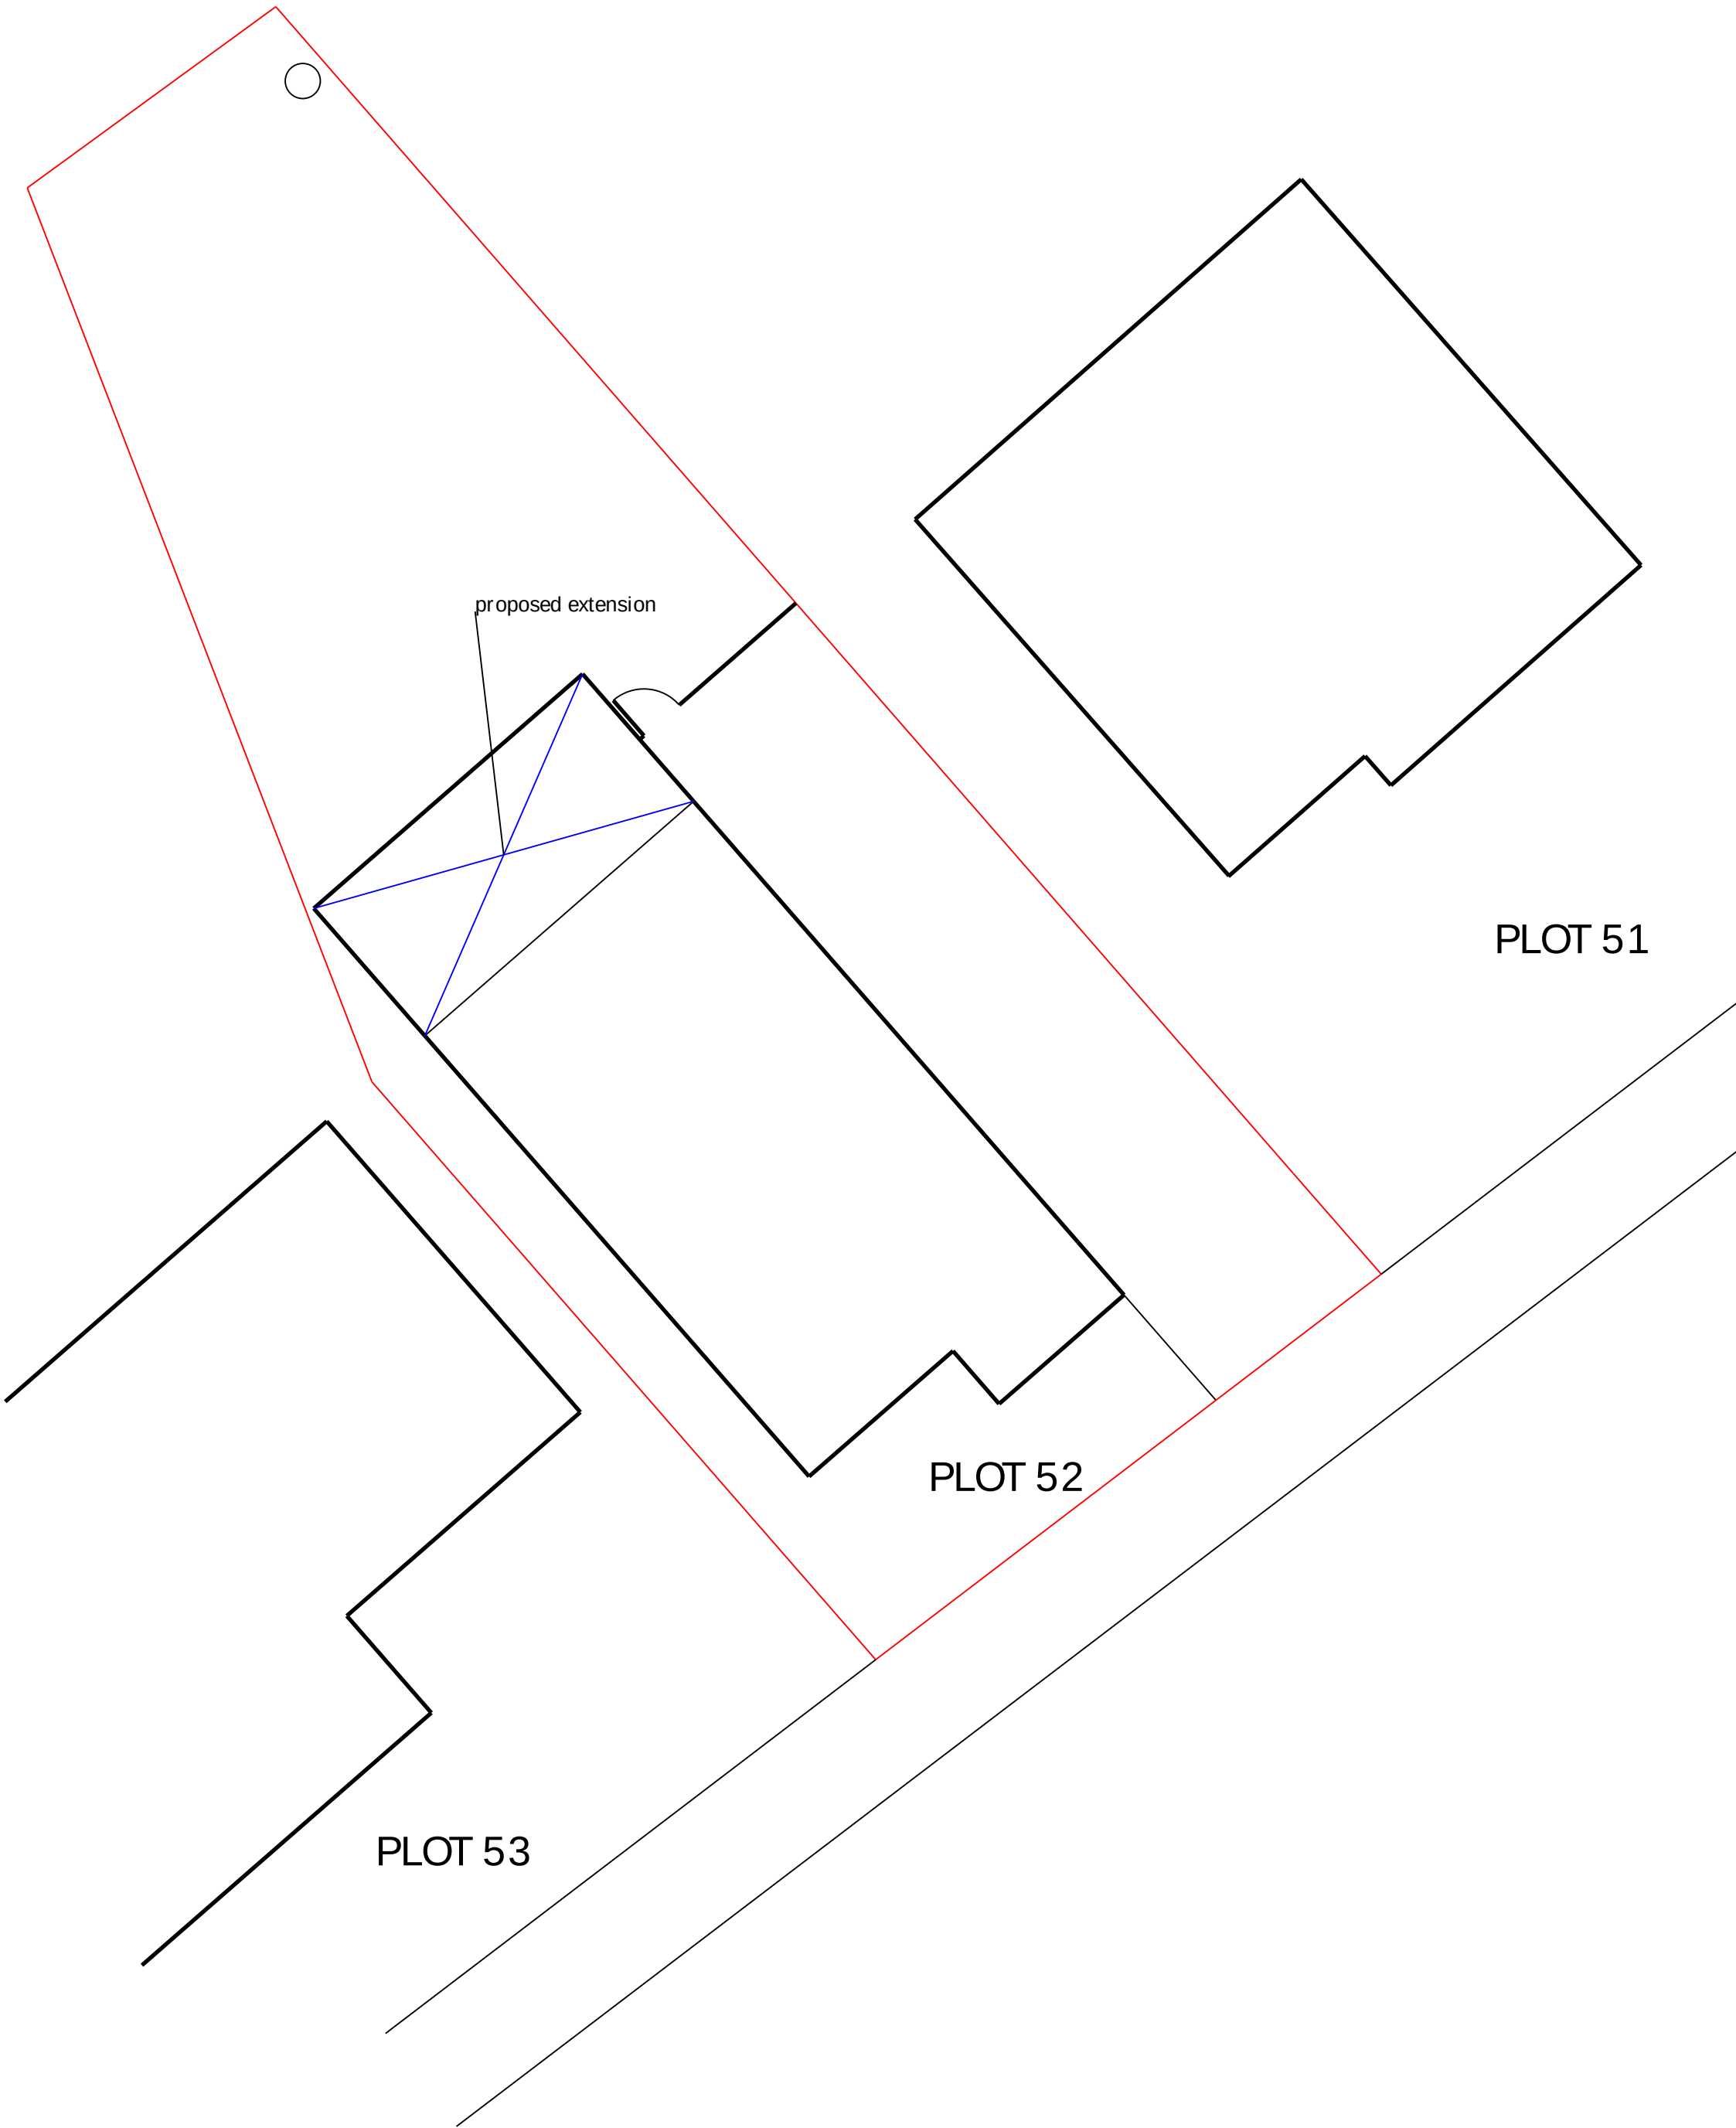

LEE ARCHITECTS LTD
Leepark House
449 Chester Road
Manchester M16 9HA
T 0161 873 7788
M 07710 539748
E info@leearchitects.co.uk
copyright reserved

PROJECT
Land at Hallsteads
Dove Holes
Derbyshire

DRAWING
Scheme A House Type F Plot 52
Rear Ground Floor Extension

DRAWING NUMBER
L558 / 144

DATE
23-08-22

SCALE
1:100@A1