


Existing North Elevation 1:100
Charles St.




Existing West Elevation 1:100
Talbot St.




Existing South Elevation 1:100
Rear

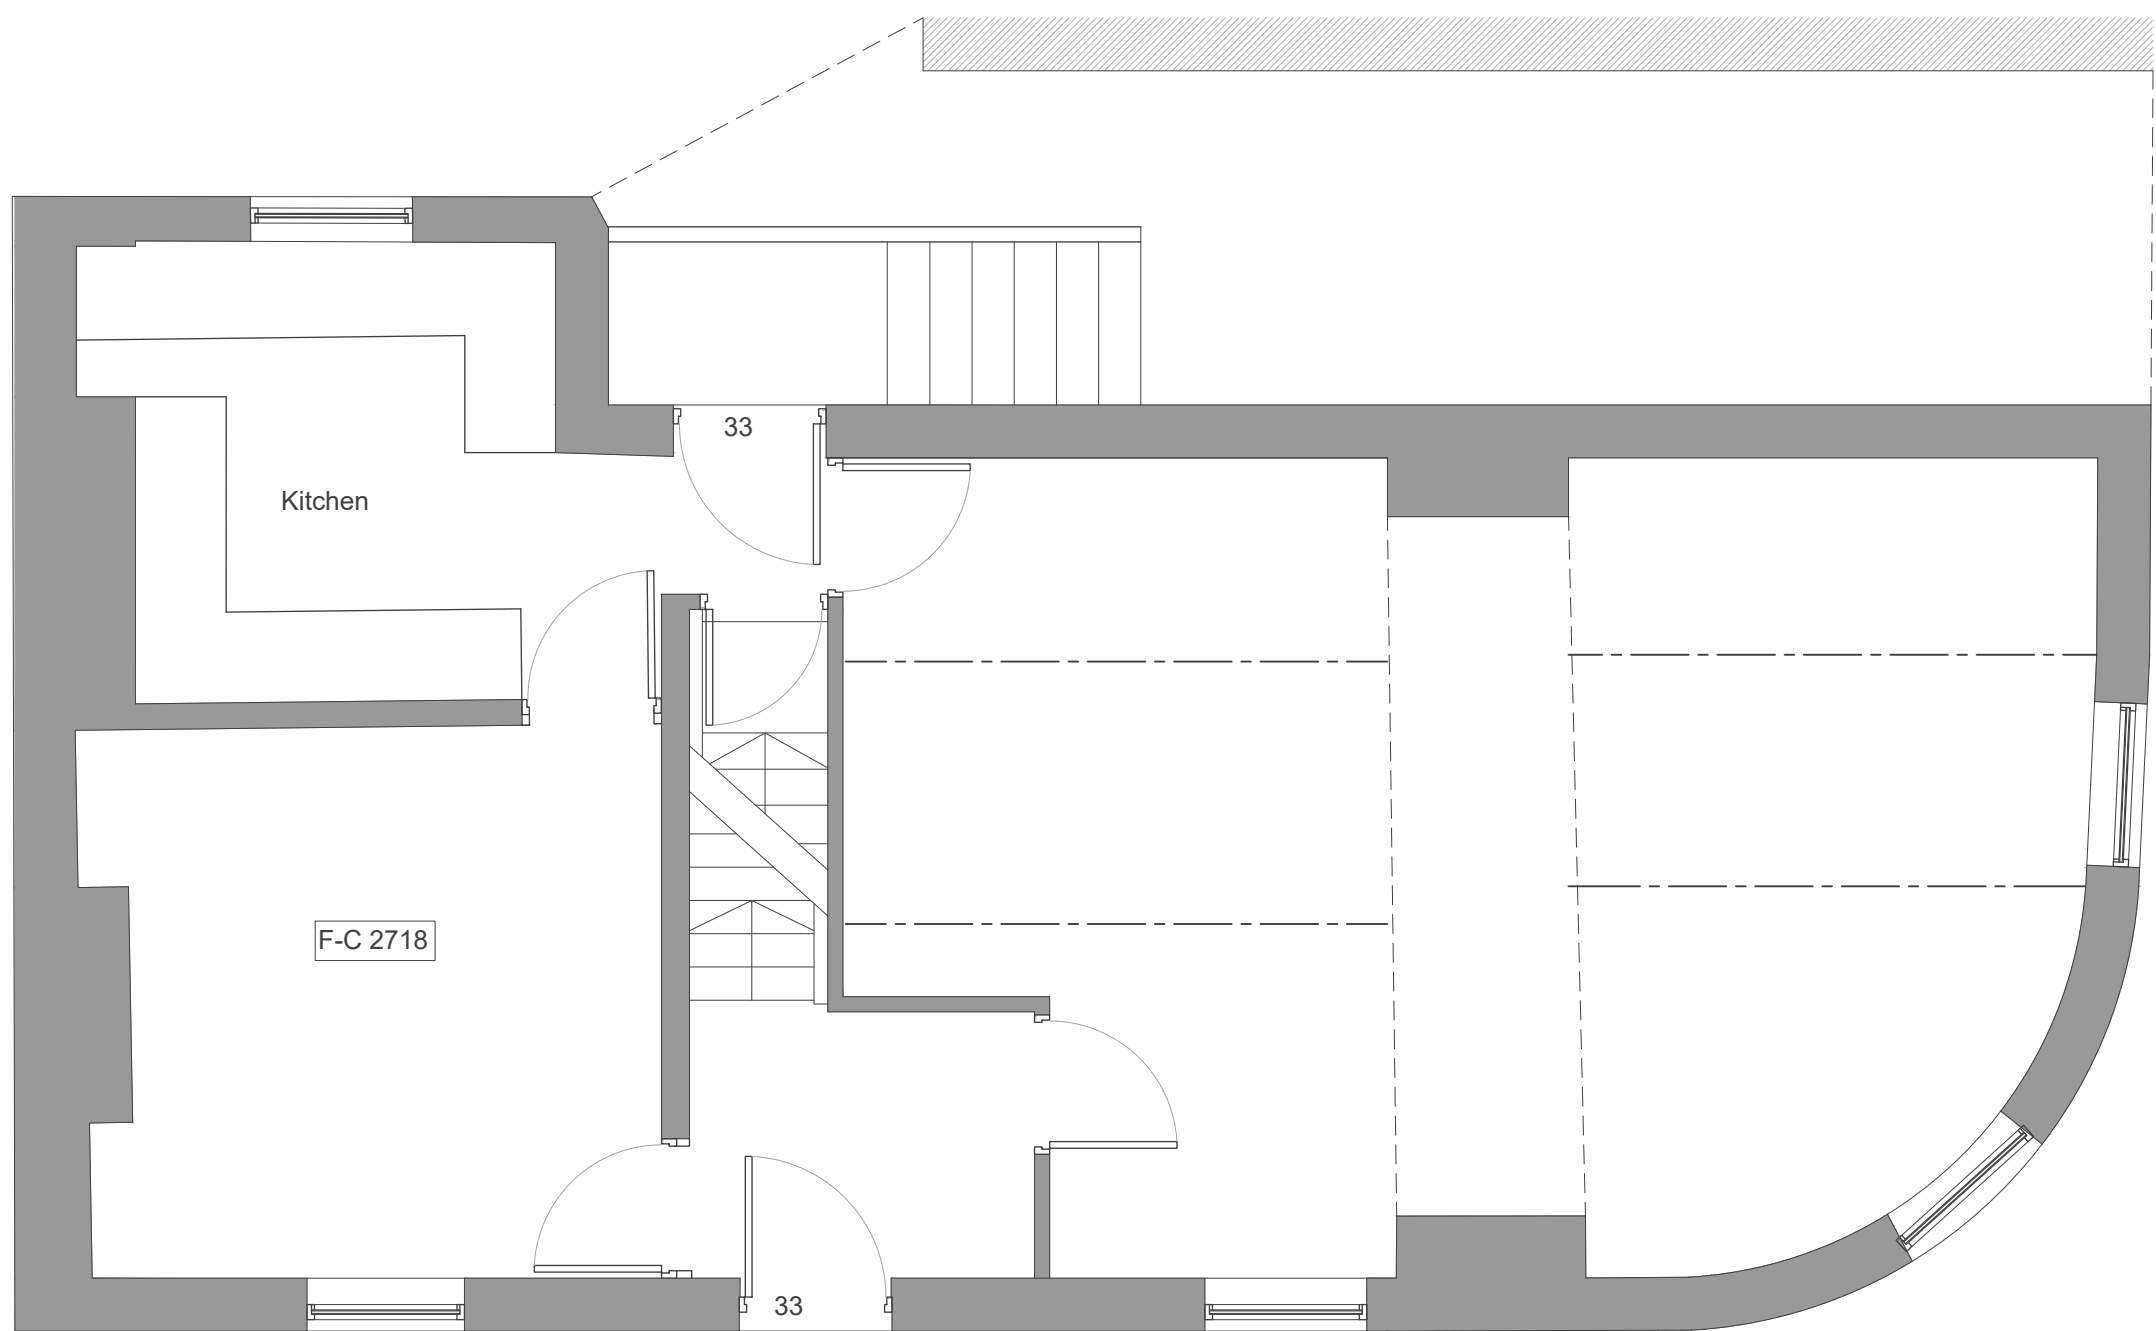


Existing Ground Floor Plan 1:50

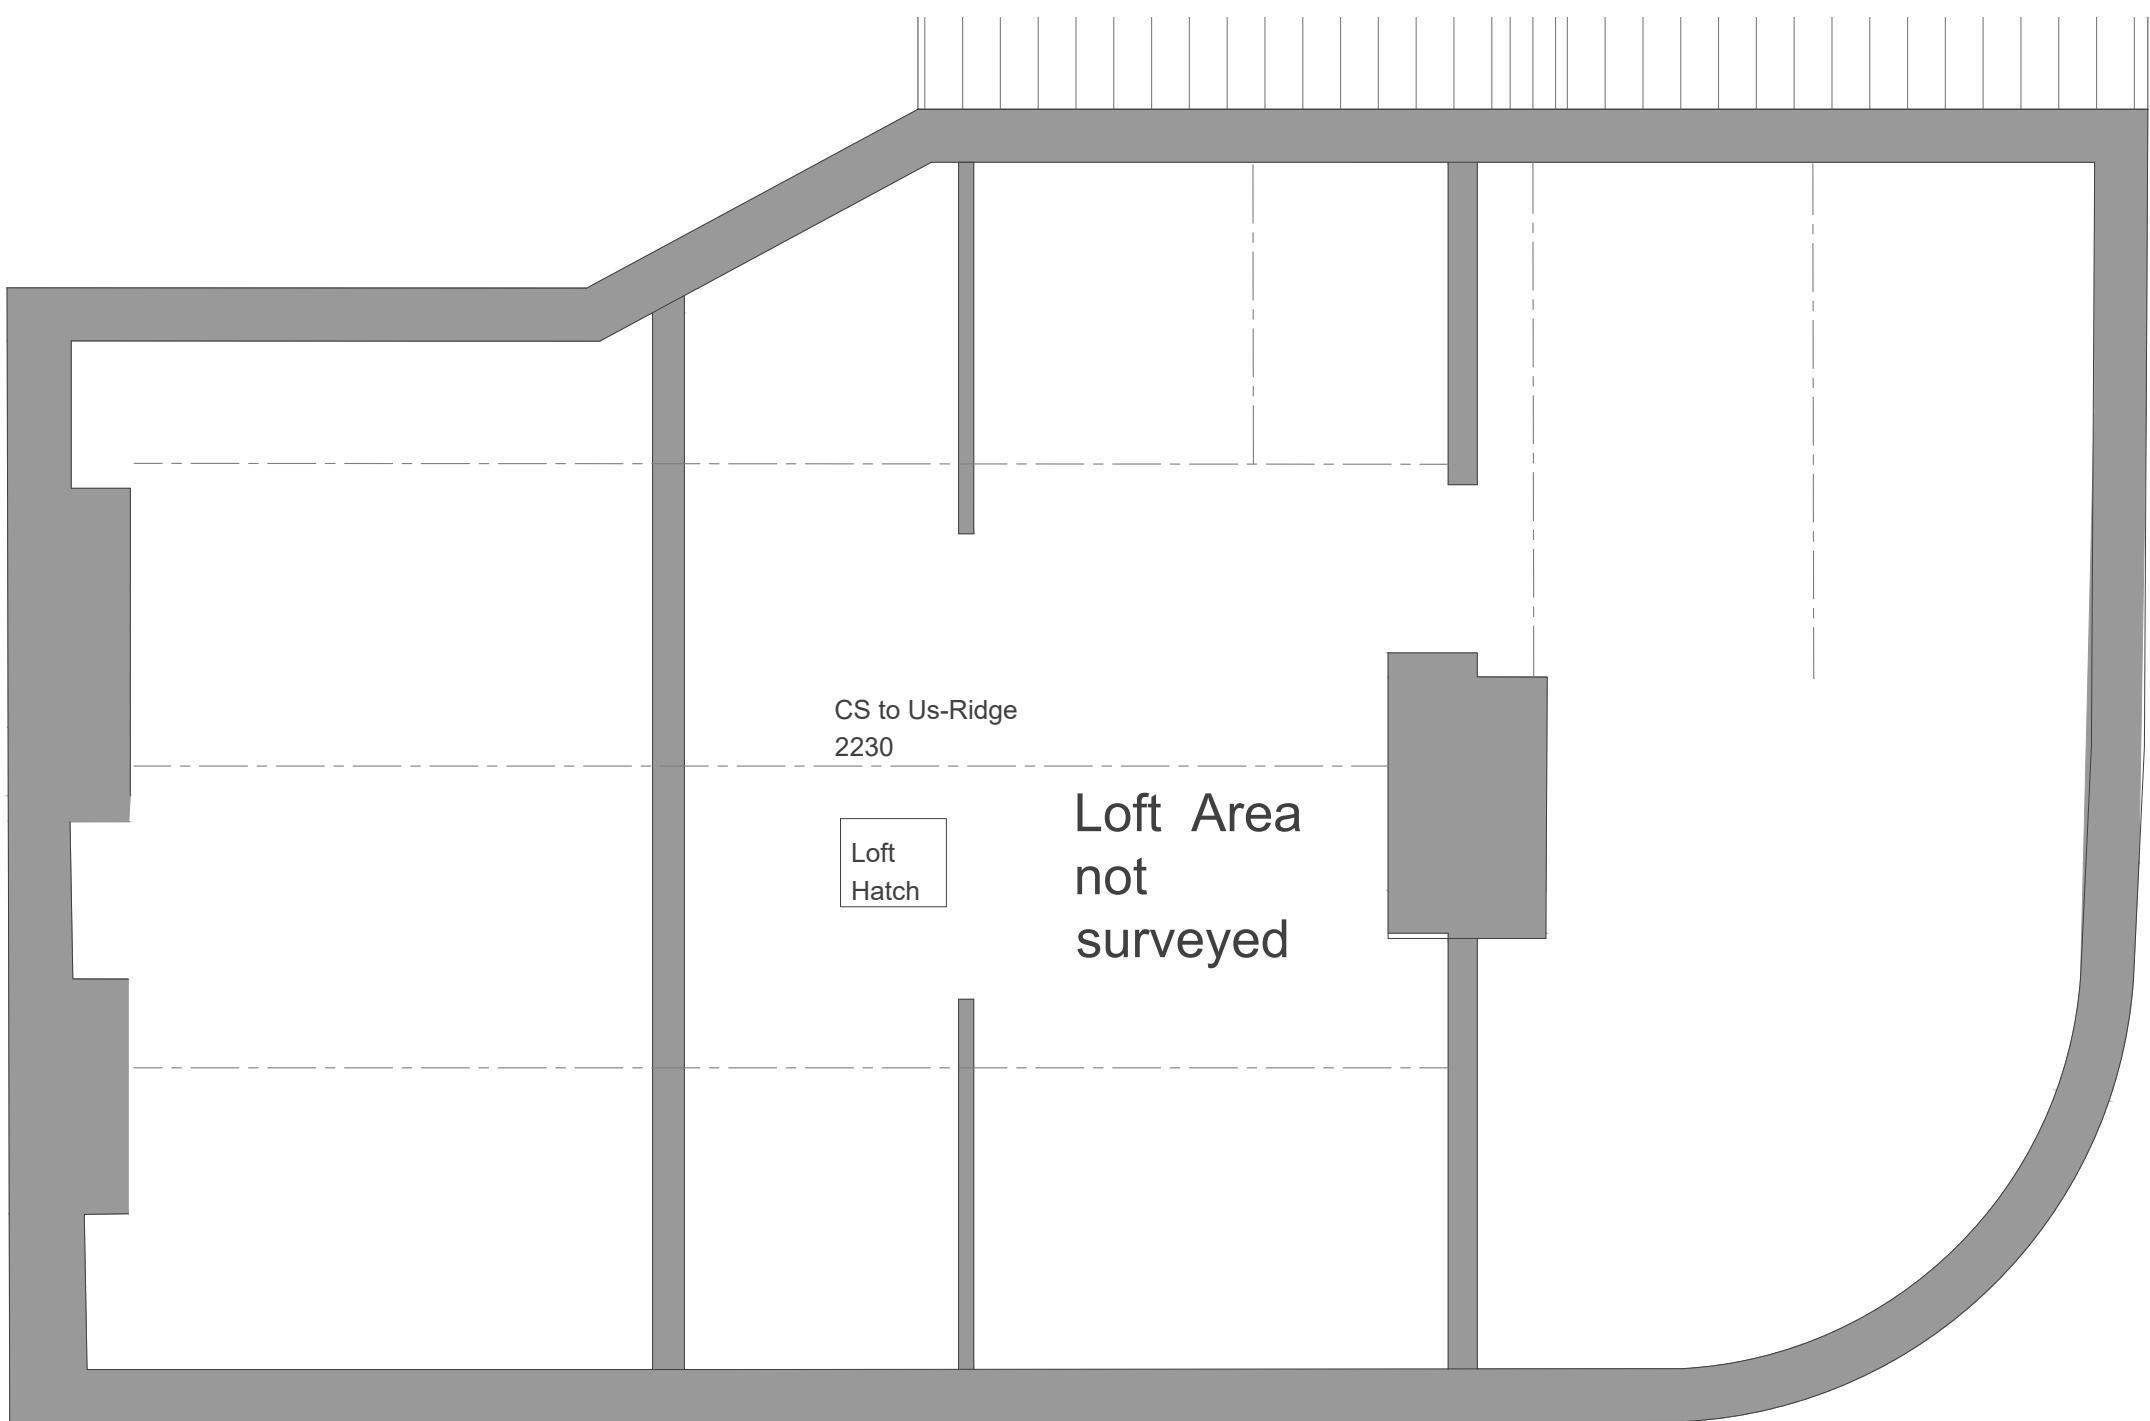

Existing Loft 1:50

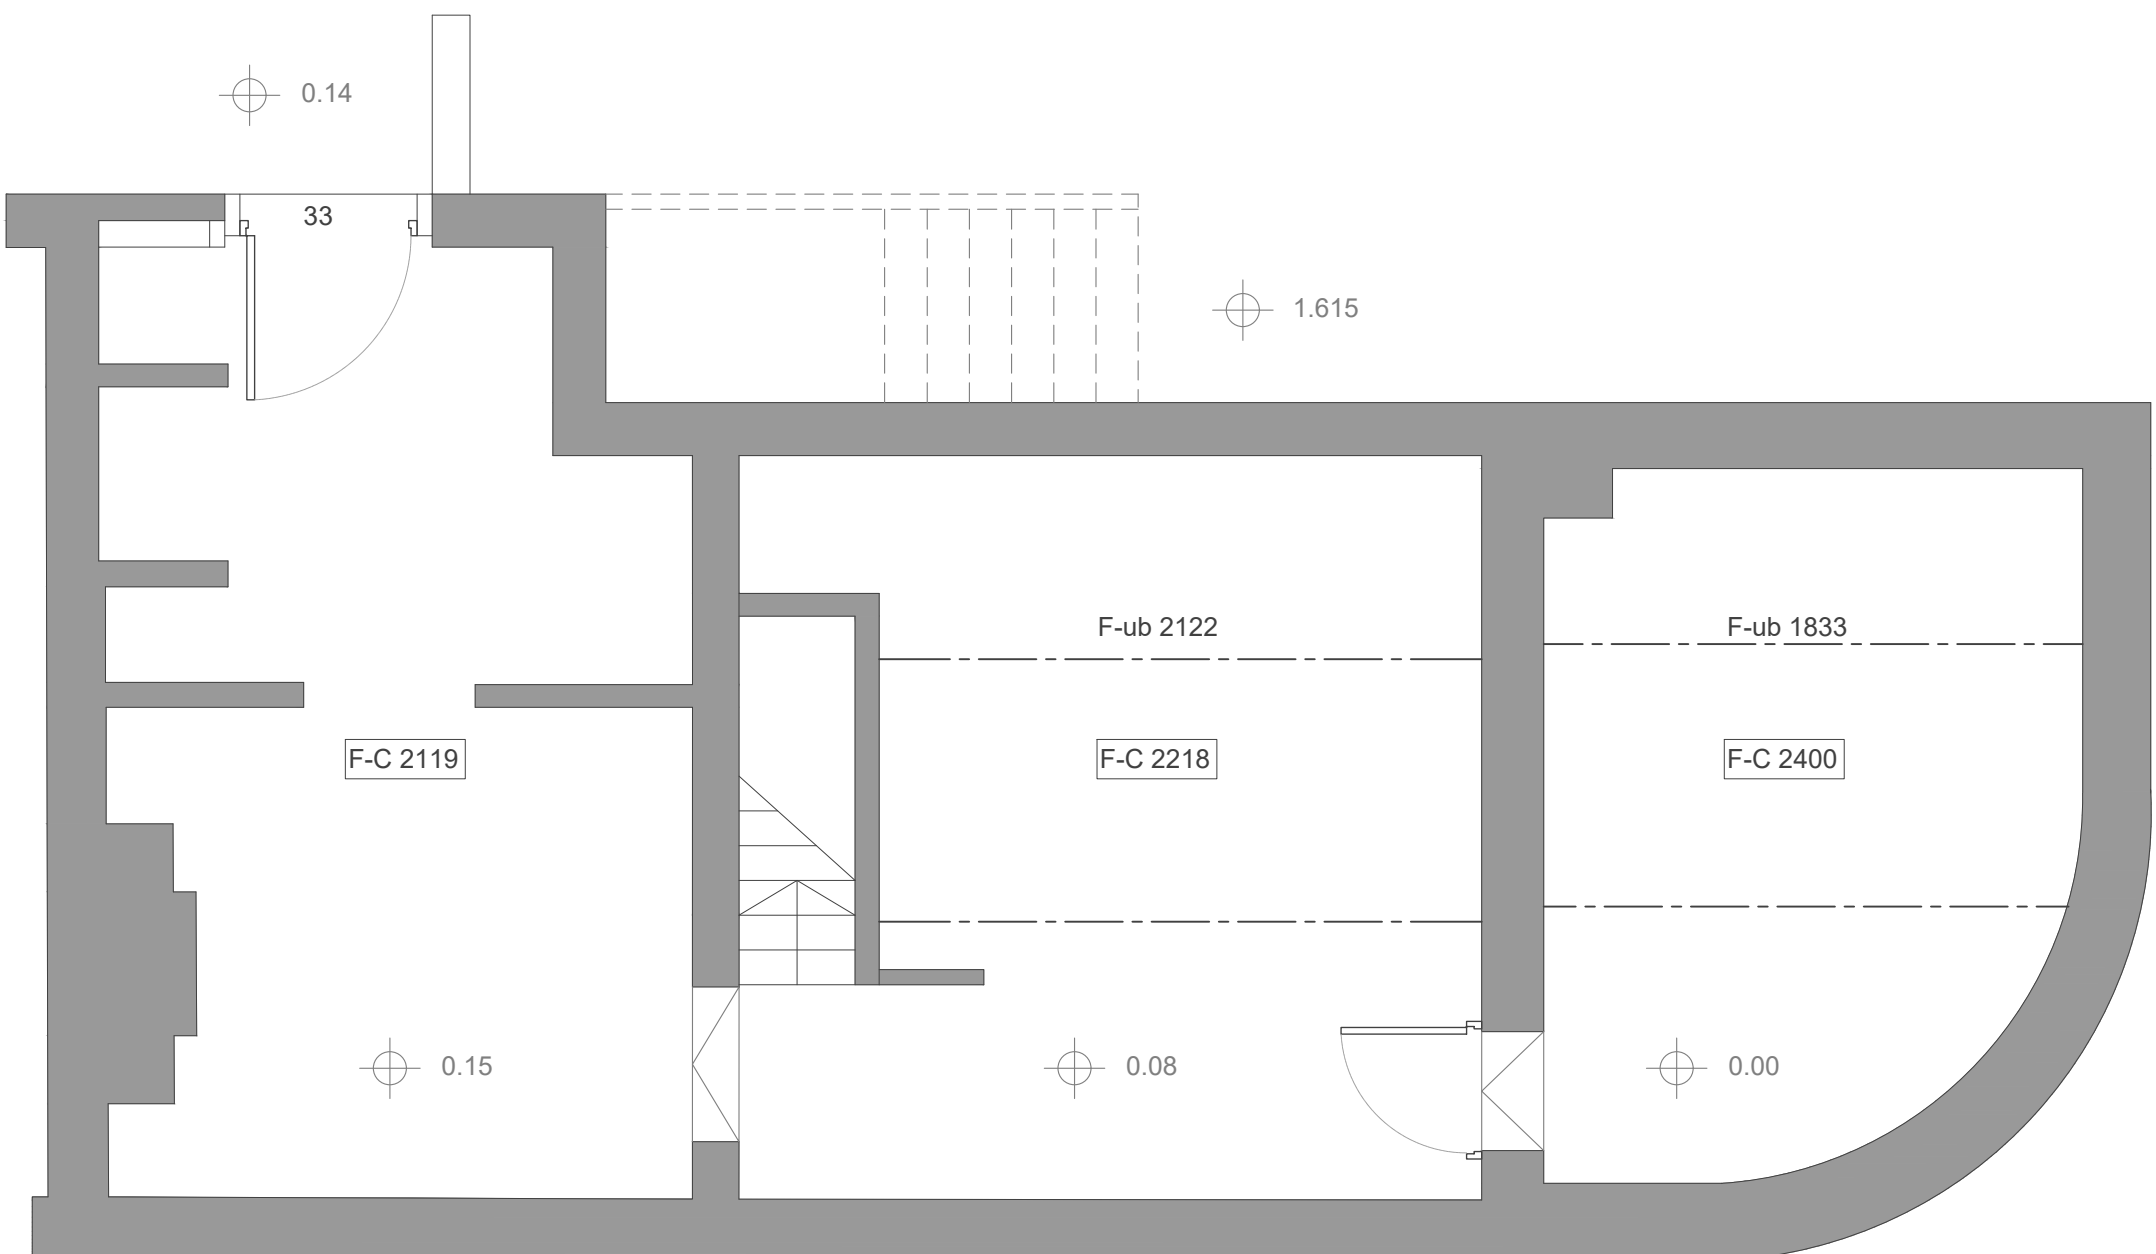

Existing Basement Plan 1:50

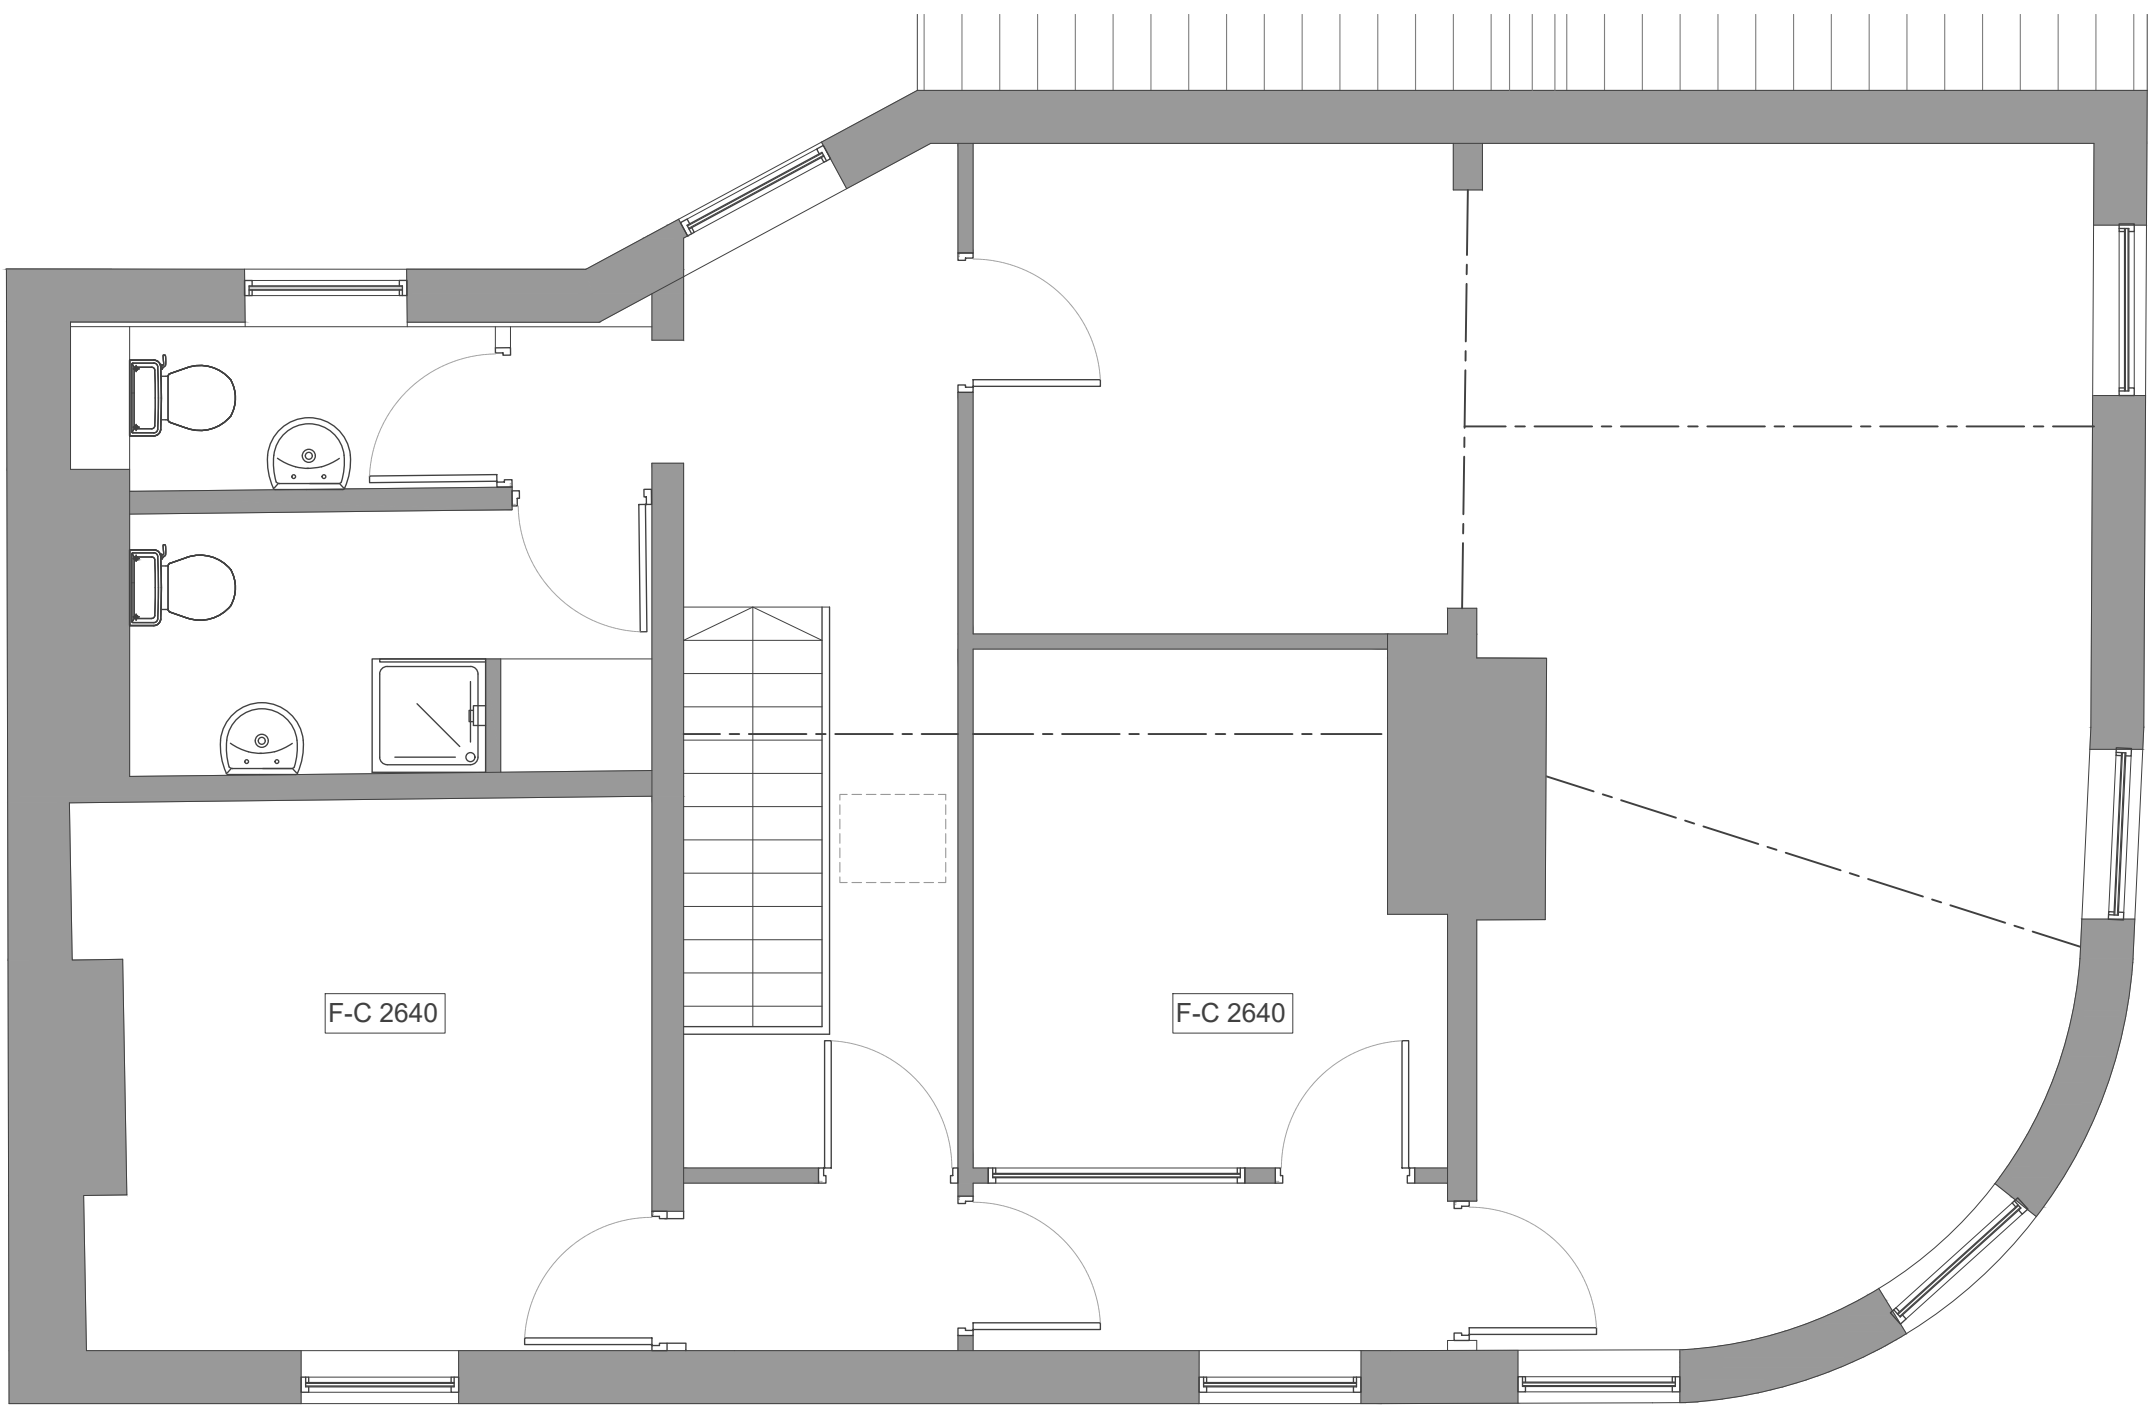

Existing First Floor Plan 1:50

Rev	Description	Date
010a	DR 002	Existing Plans & Elevations
Building Projects Group Ltd		
Charles Street, Glossop.		
1:50 & 100	A1	12.05.2022
Rev		
If no dimension is shown the recipient must ascertain the dimension specifically from MAS or by site measurement. Supplying this drawing in digital form is solely for convenience and no reliance may be placed on digital data. All data must be checked against hard copy. Dimensions must be checked on site. Any discrepancies must be reported to the Architect immediately.		
Scale 1:100		