


Proposed North Elevation 1:100  
Charles St.




Proposed West Elevation 1:100  
Talbot St.




Proposed South Elevation 1:100  
Rear

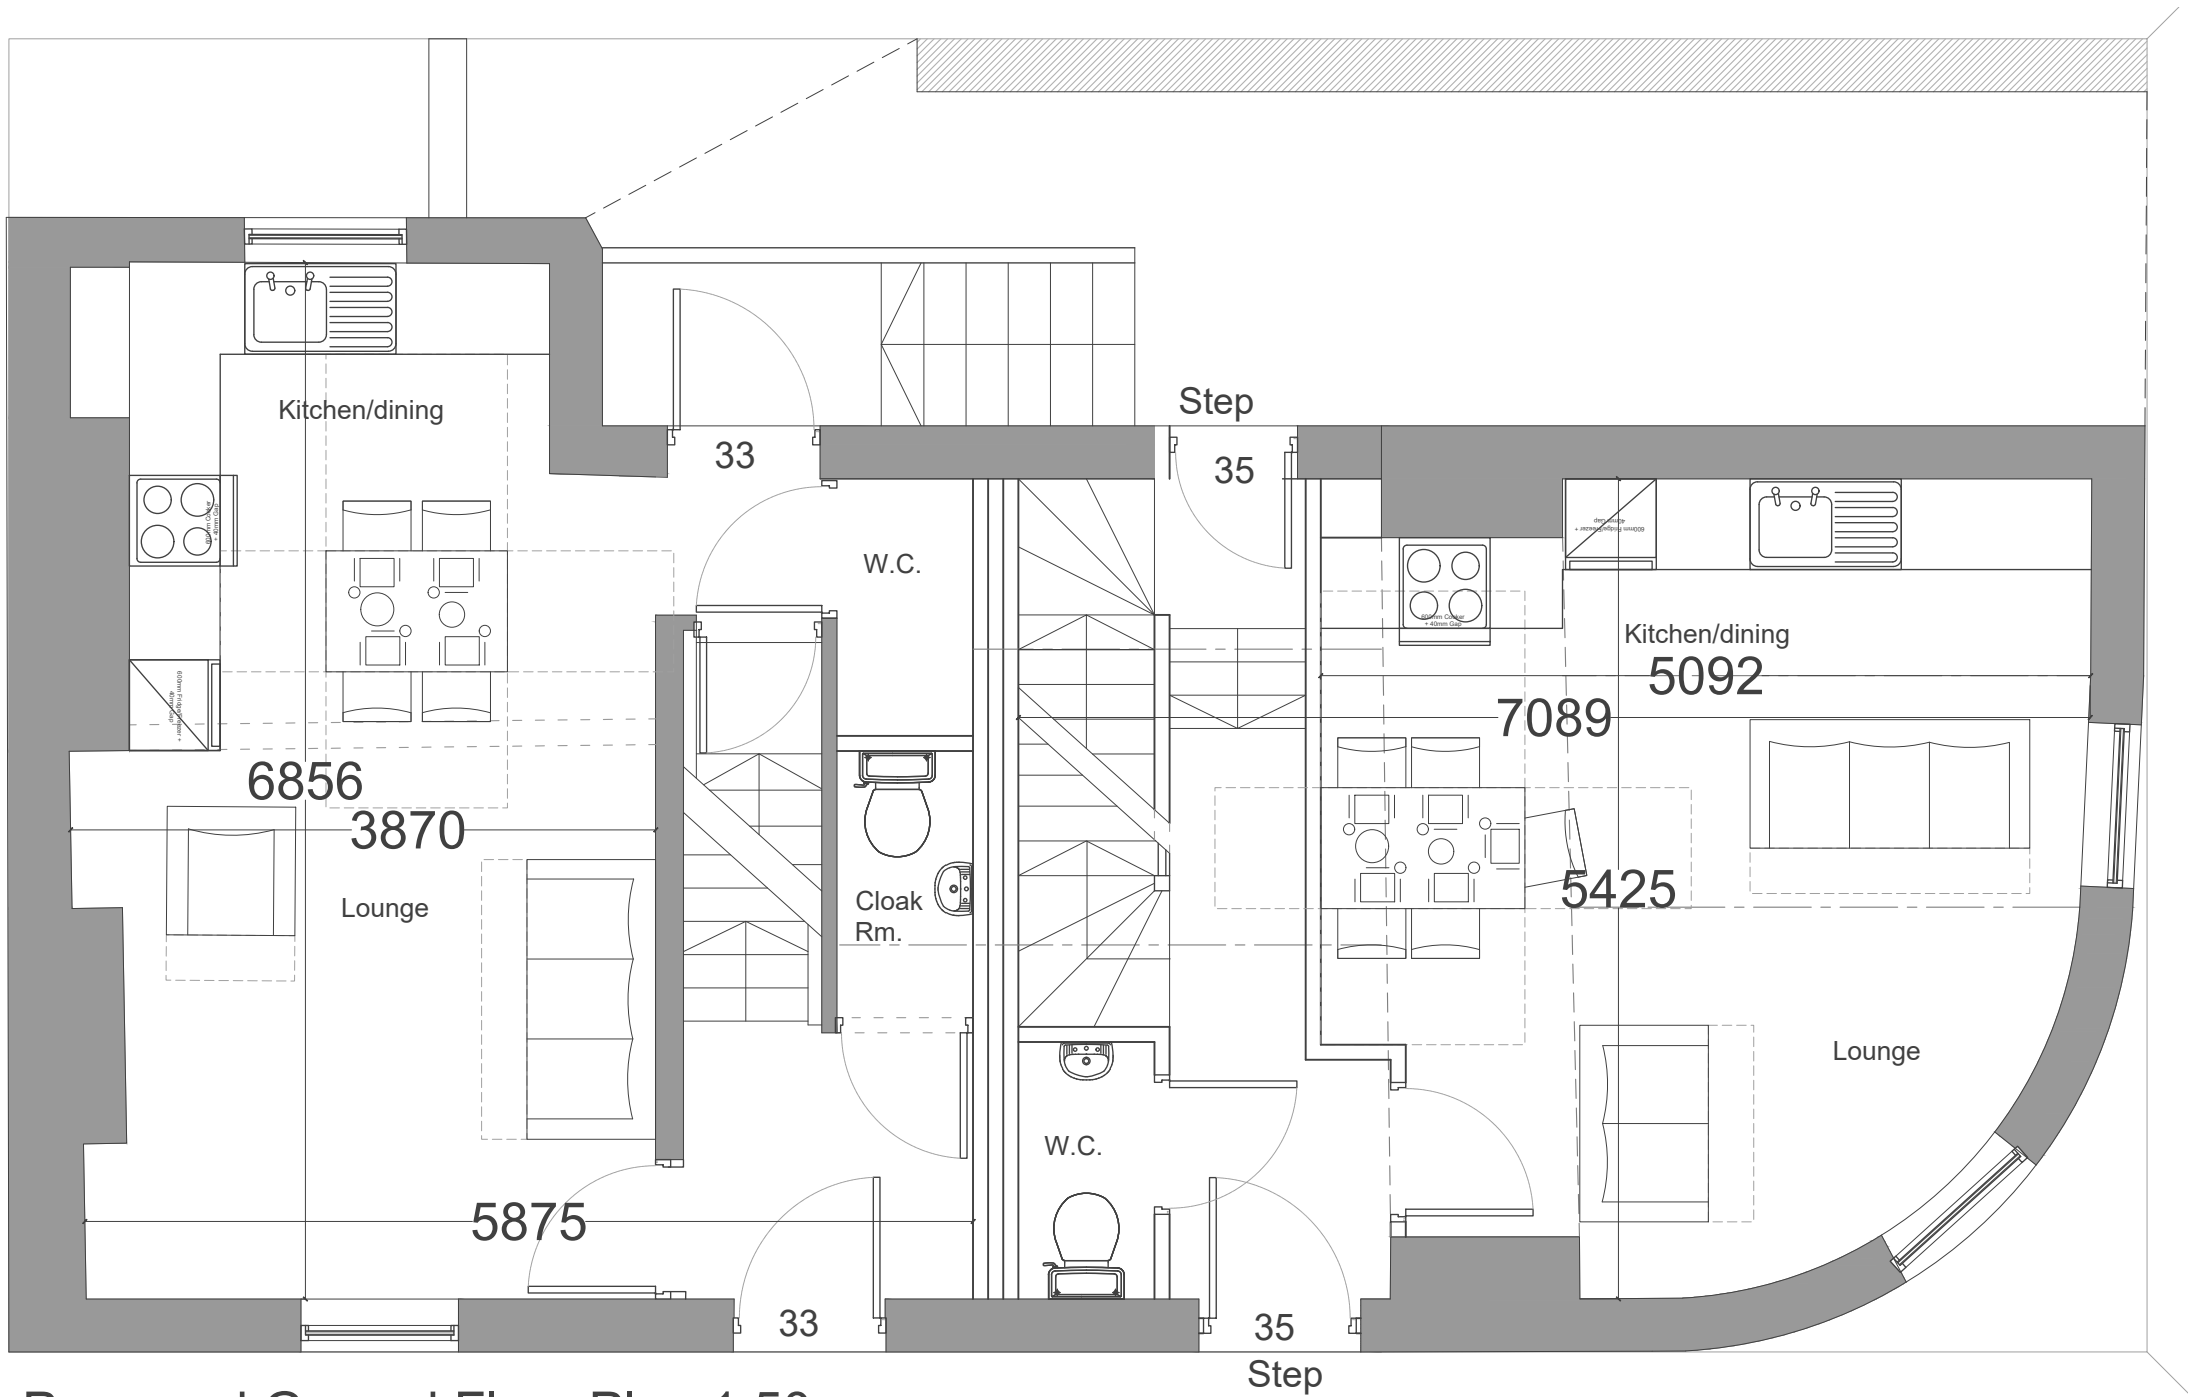


Proposed Ground Floor Plan 1:50

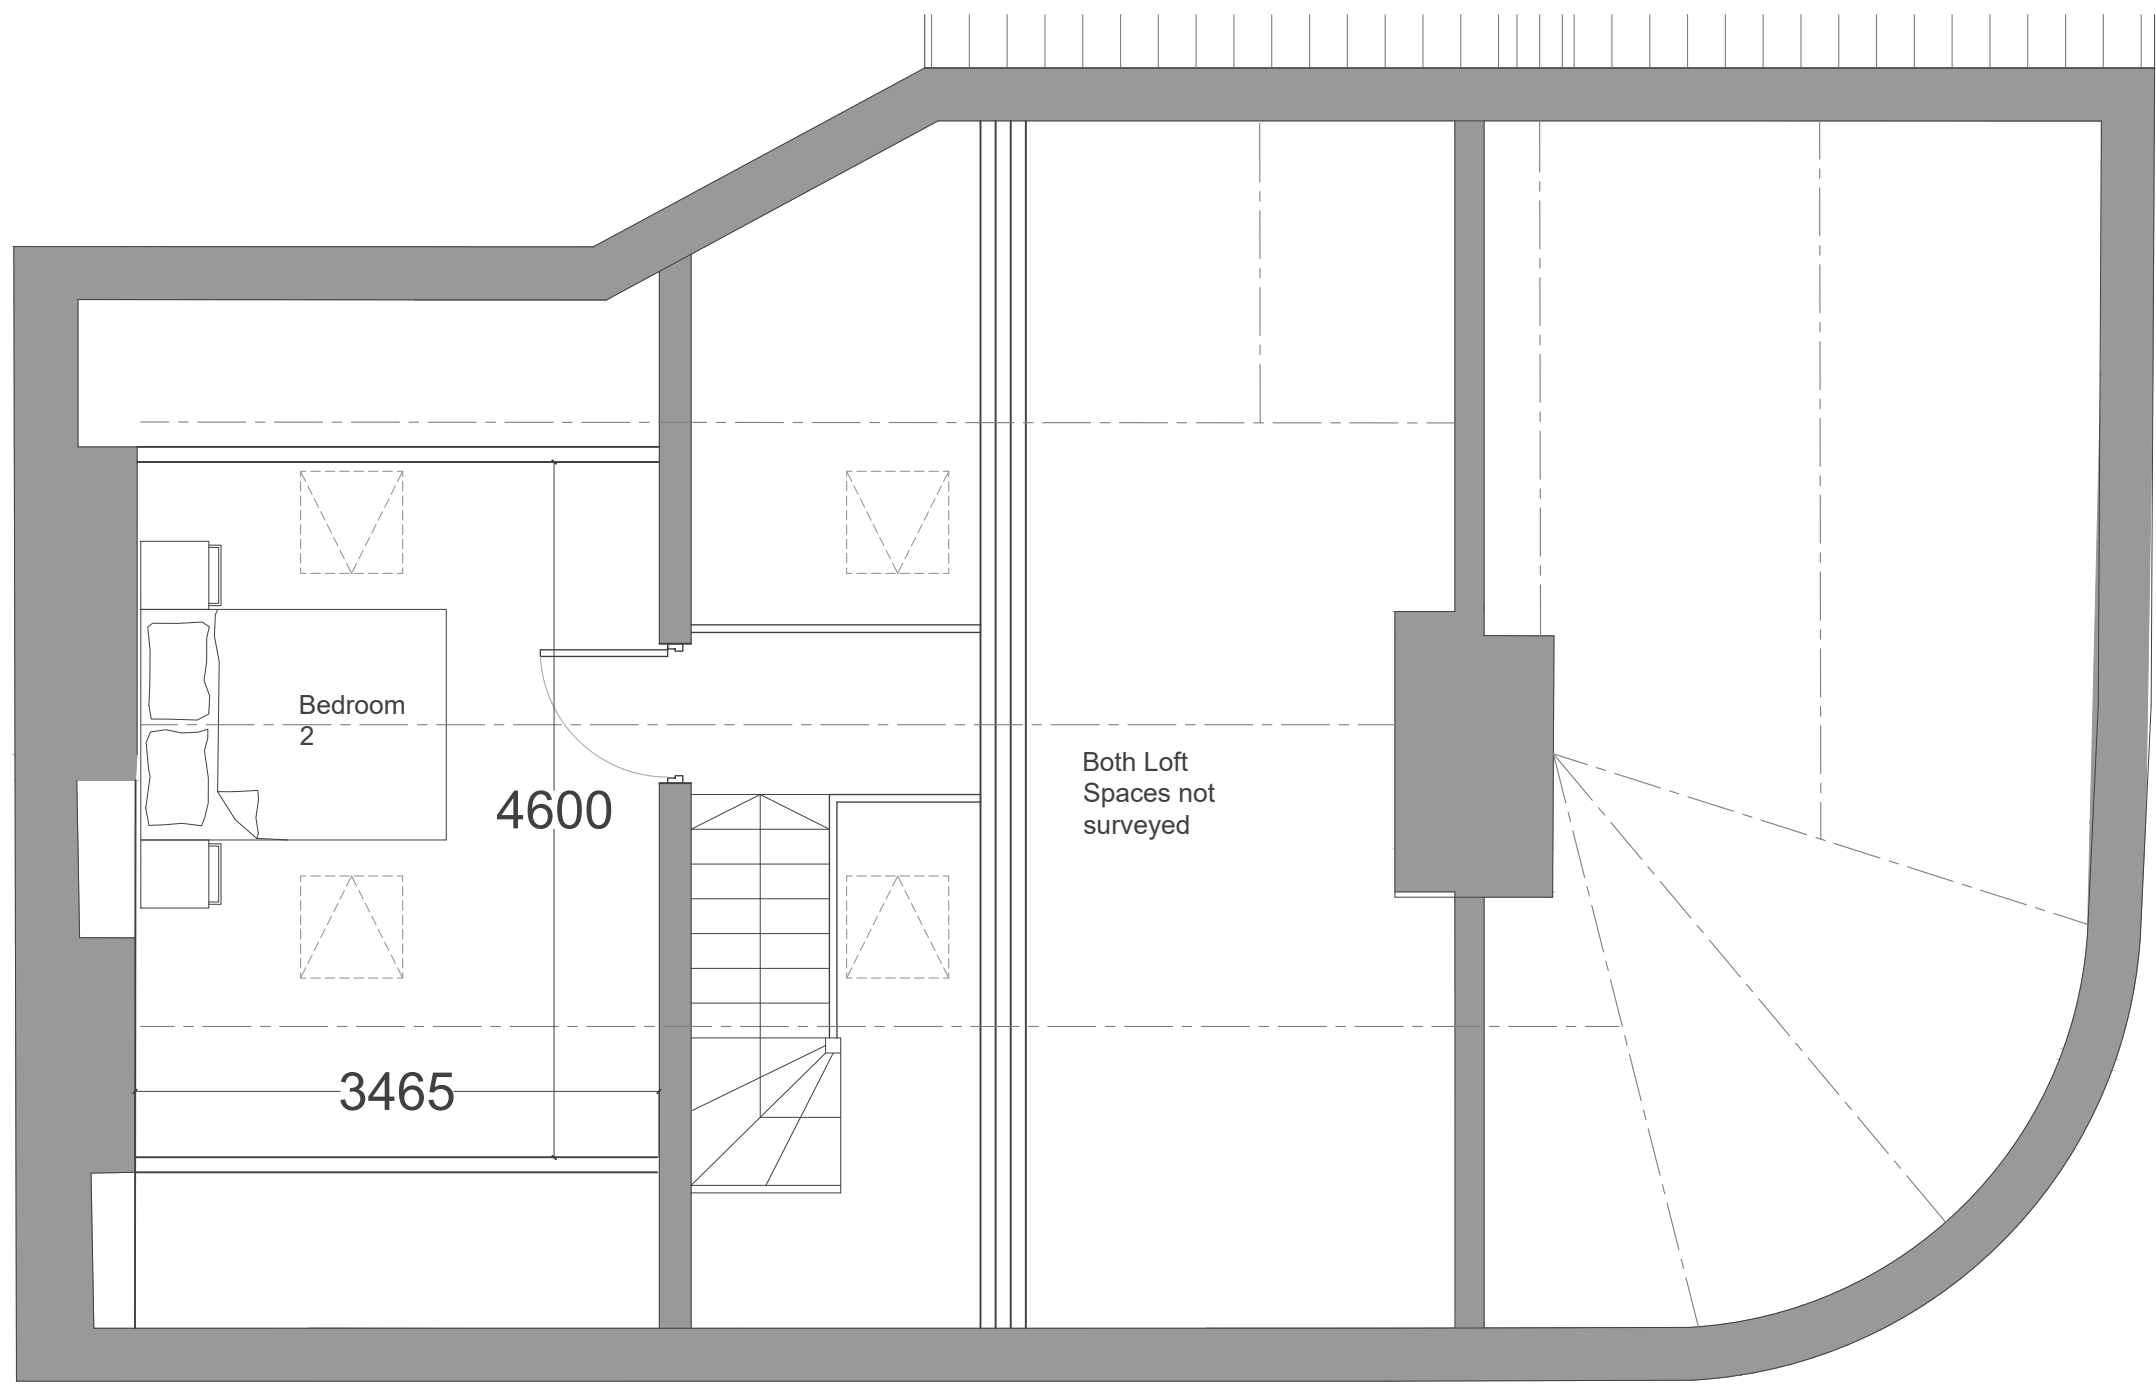

Proposed Second Floor Plan 1:50

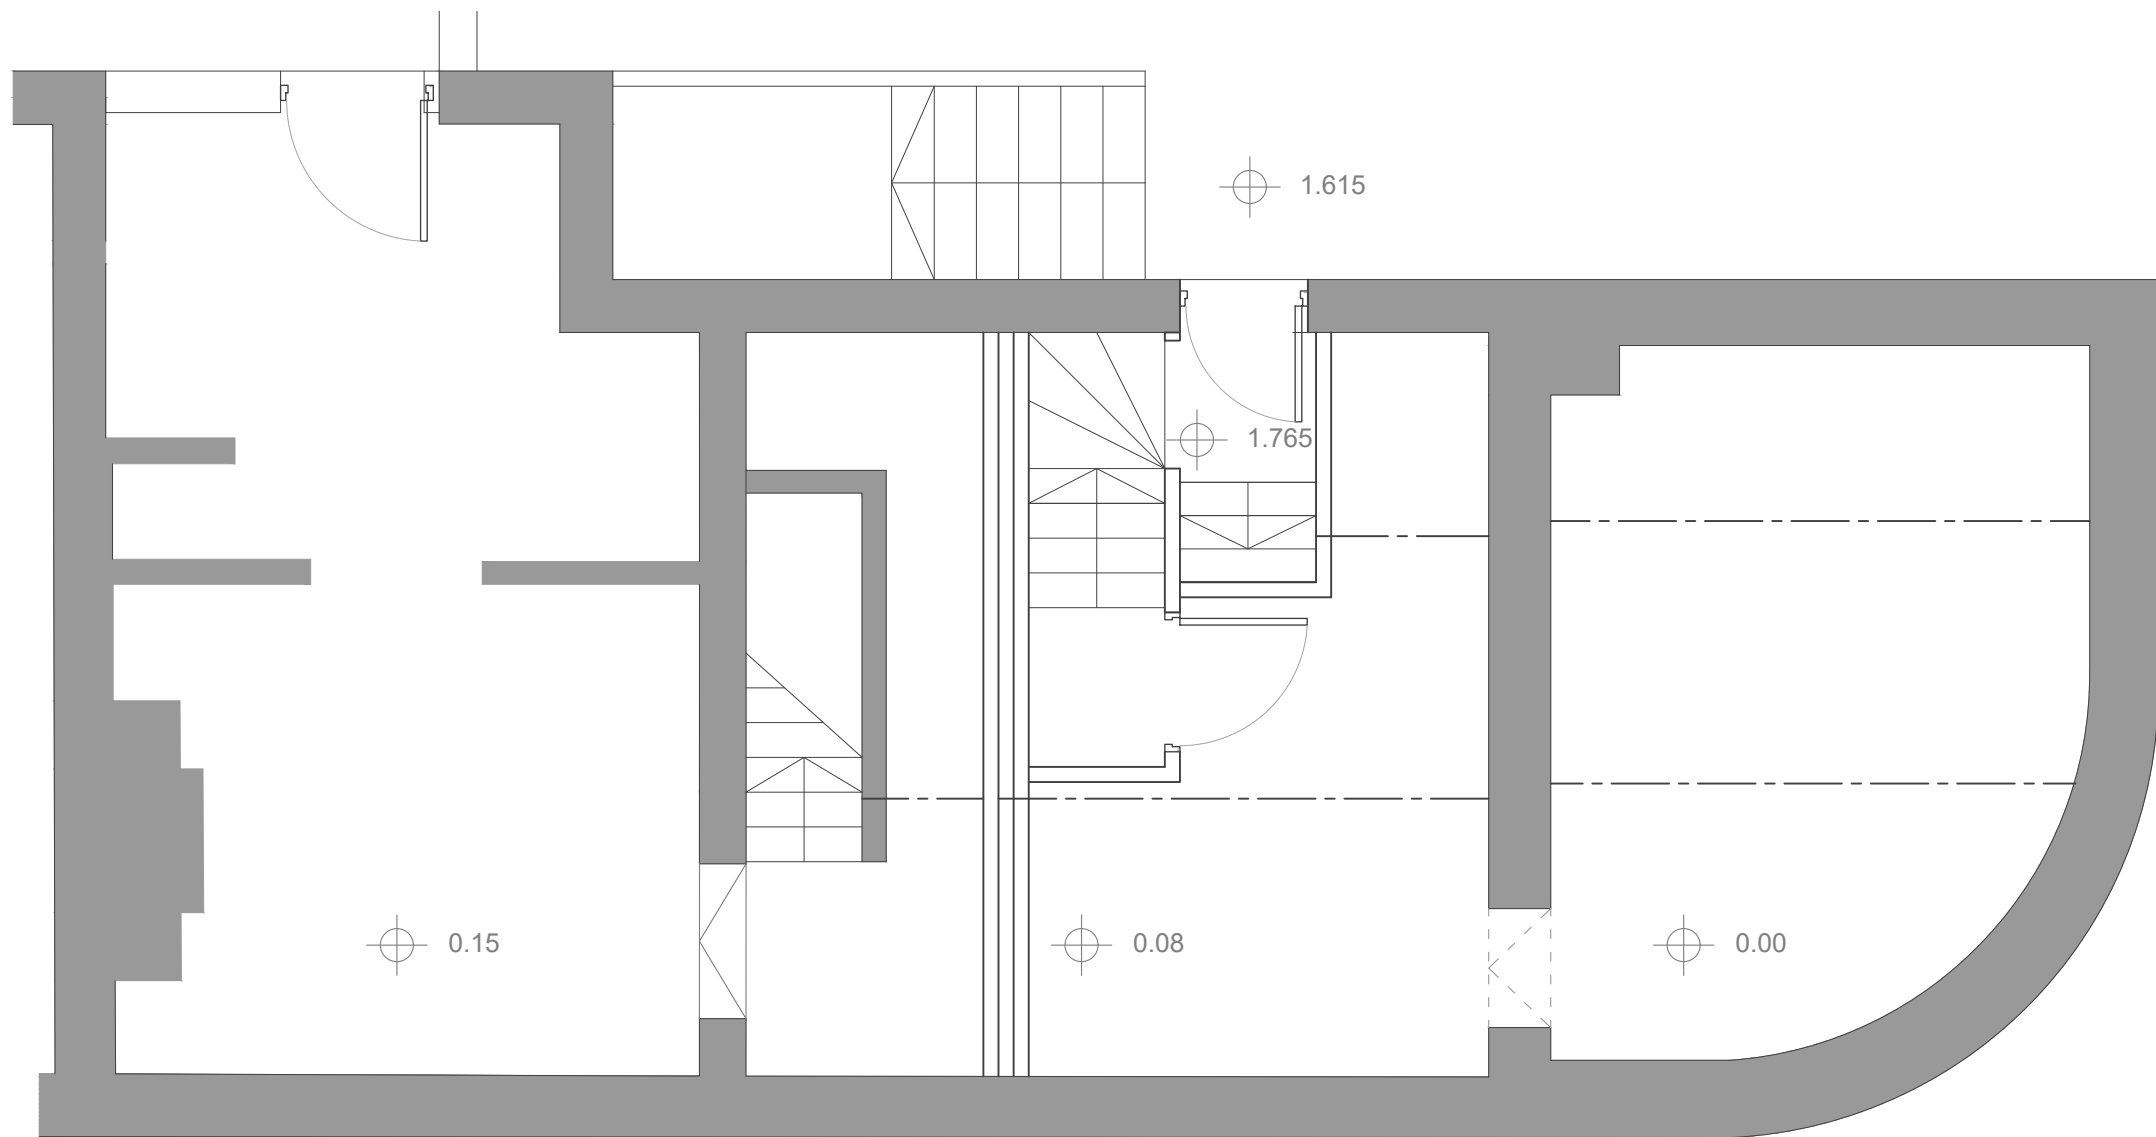

Proposed Basement Plan 1:50

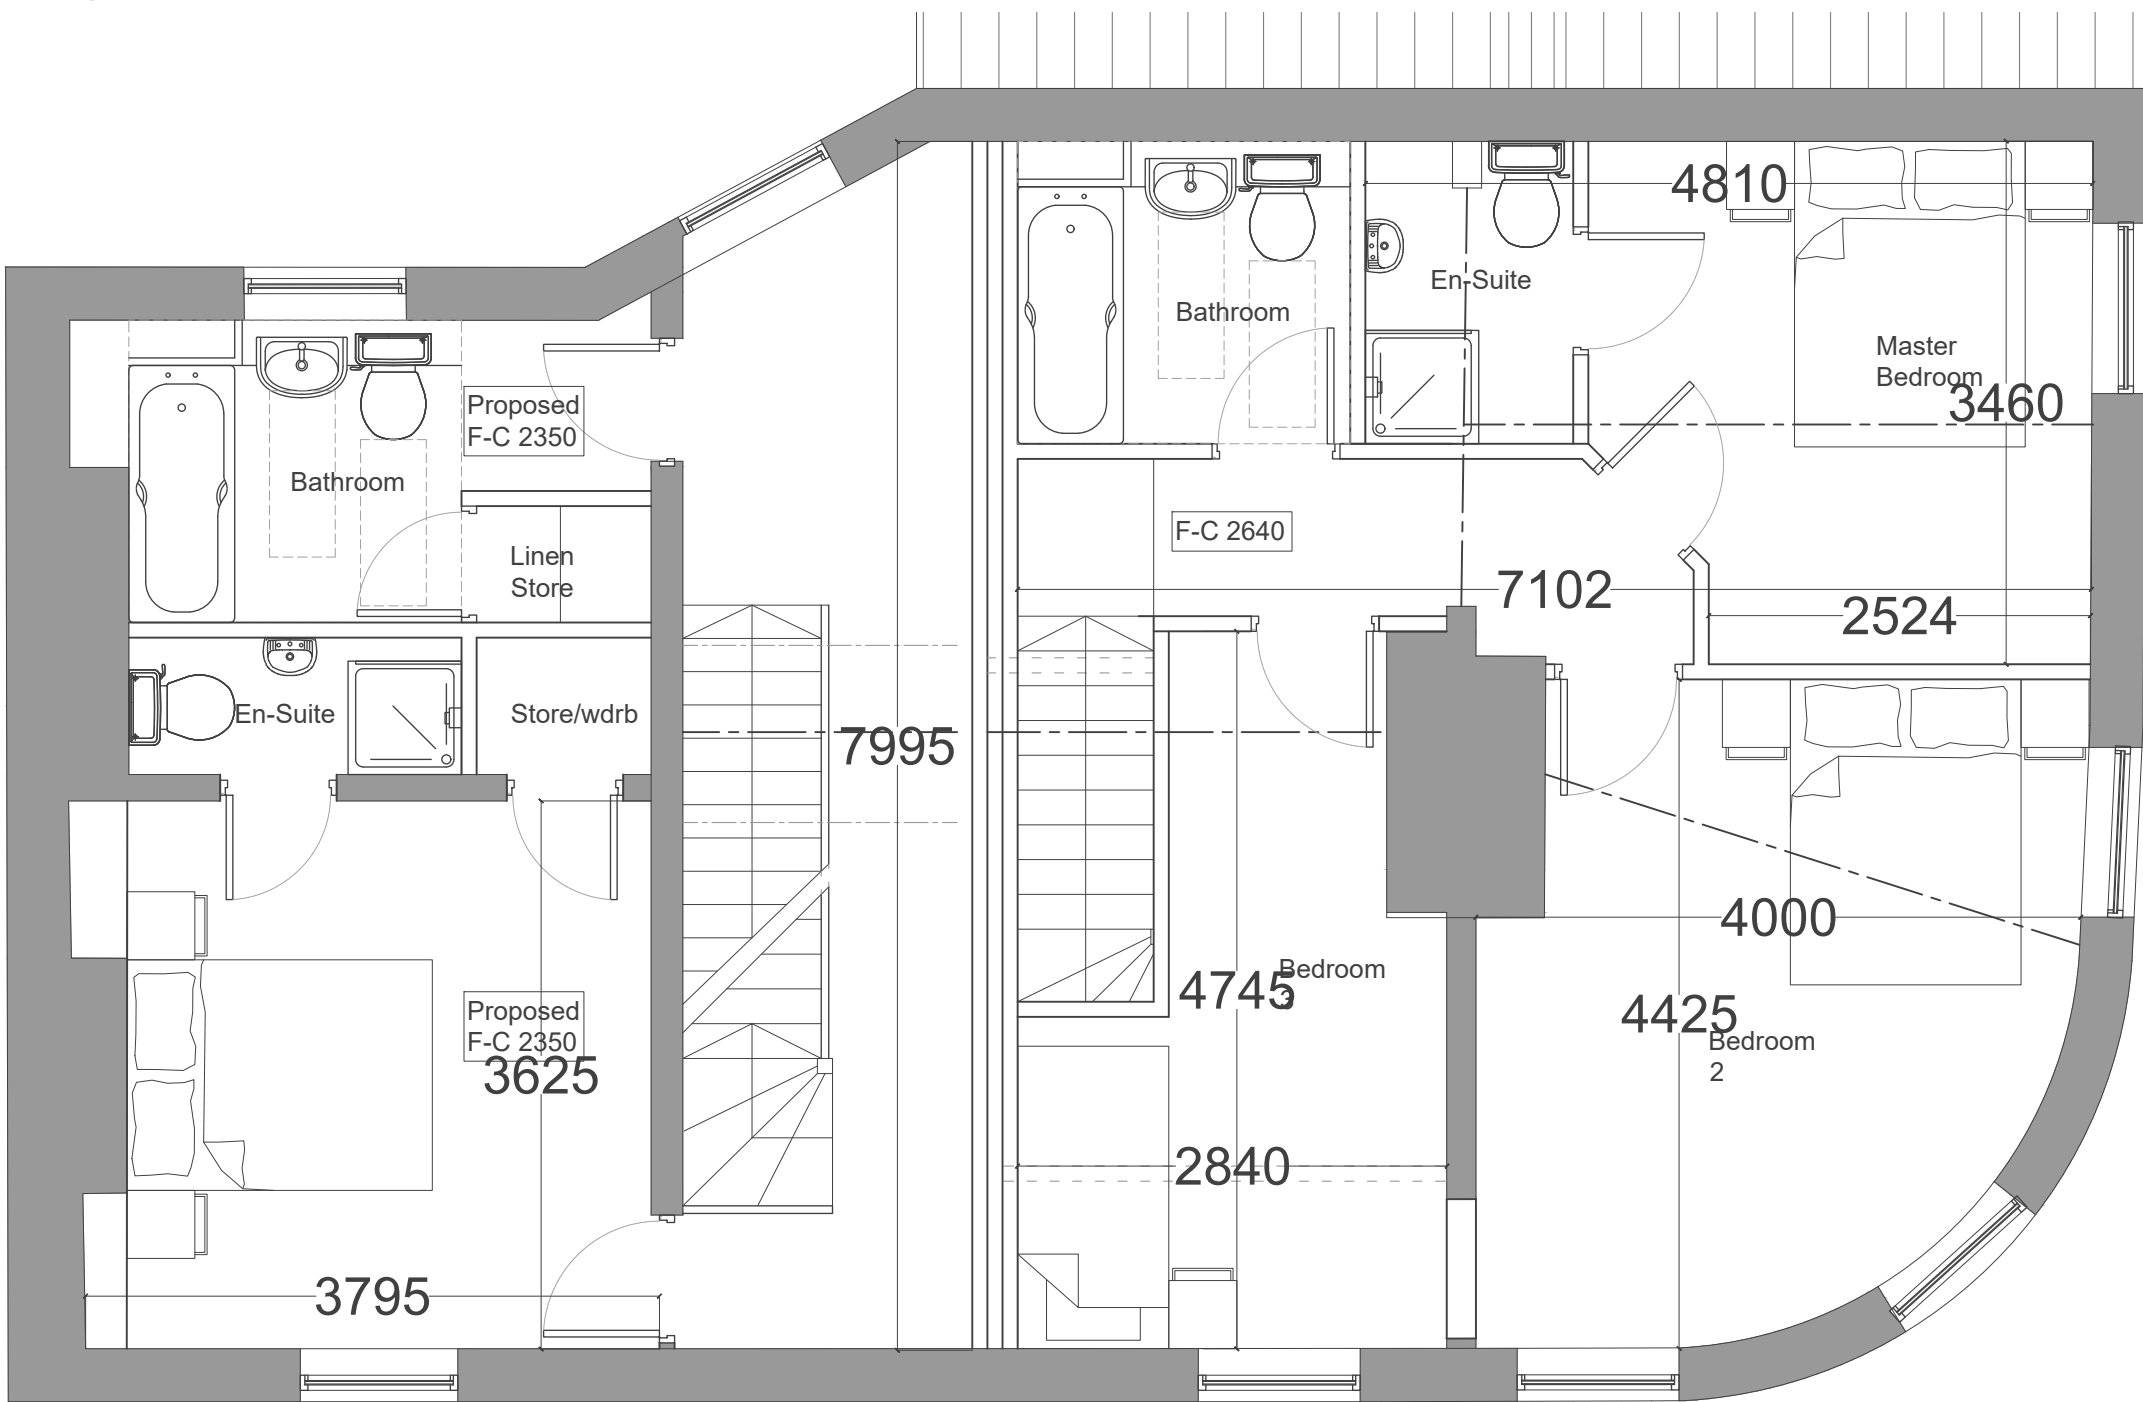

Proposed First Floor Plan 1:50

| Rev   | Description | Date       |
|---|-------------|------------|
| 010a   | DR 003      | 12.05.2022 |
| Proposed Plans & Elevations   |             |            |
| Building Projects Group Ltd   |             |            |
| 33-35 Charles Street, Glossop.   |             |            |
| 1:50 & 100   | A1          | 12.05.2022 |
| 010a   | DR 003      | Rev        |
| Proposed Plans & Elevations   |             |            |
| If no dimension is shown the recipient must ascertain the dimension specifically from MAS or by site measurement. Supplying this drawing in digital form is solely for convenience and no reliance may be placed on digital data. All data must be checked against hard copy. Dimensions must be checked on site. Any discrepancies must be reported to the Architect immediately. |             |            |
| Scale 1:100   |             |            |