


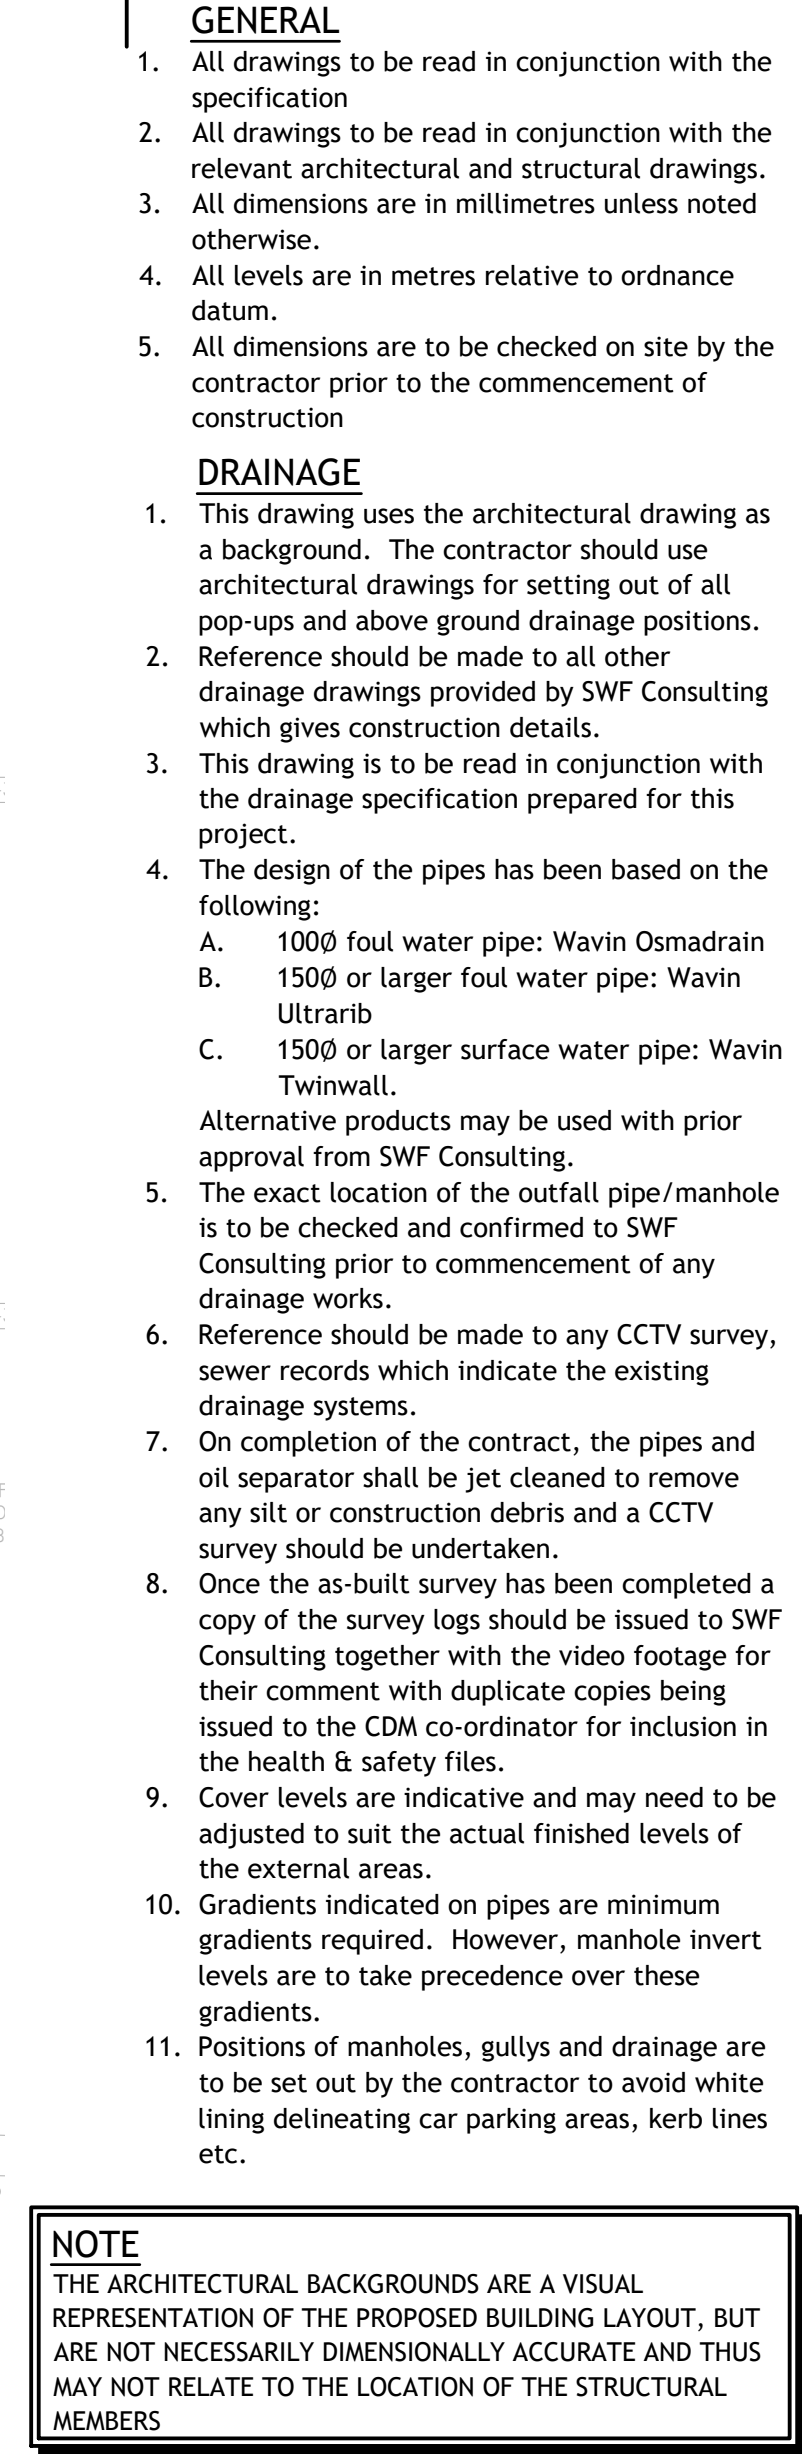

Client	ALDI STORES LTD	
Project Title	8999 - ALDI BUXTON	

Drawing Title

DRAINAGE

PROPOSED PERMEABLE PAVING PLAN

Job No.	Originator	Zone	Level	Type	Role
79-E1503	SWF	XX	XX	DR	D
System Classification	Drawing No.	Suitability	Revision		
PM_40_40	1103	D1	P01		
Drawn	Checked	Date	Scale	Size	
MTB	PSS	SEP 2021	200	A1	

Unit 4, Millbank House, Riverside Business Park,
Wilmslow, Cheshire. SK9 1BJ.
Tel: 01625 419866
email: mail@swf.uk.com
www.swf.uk.com