


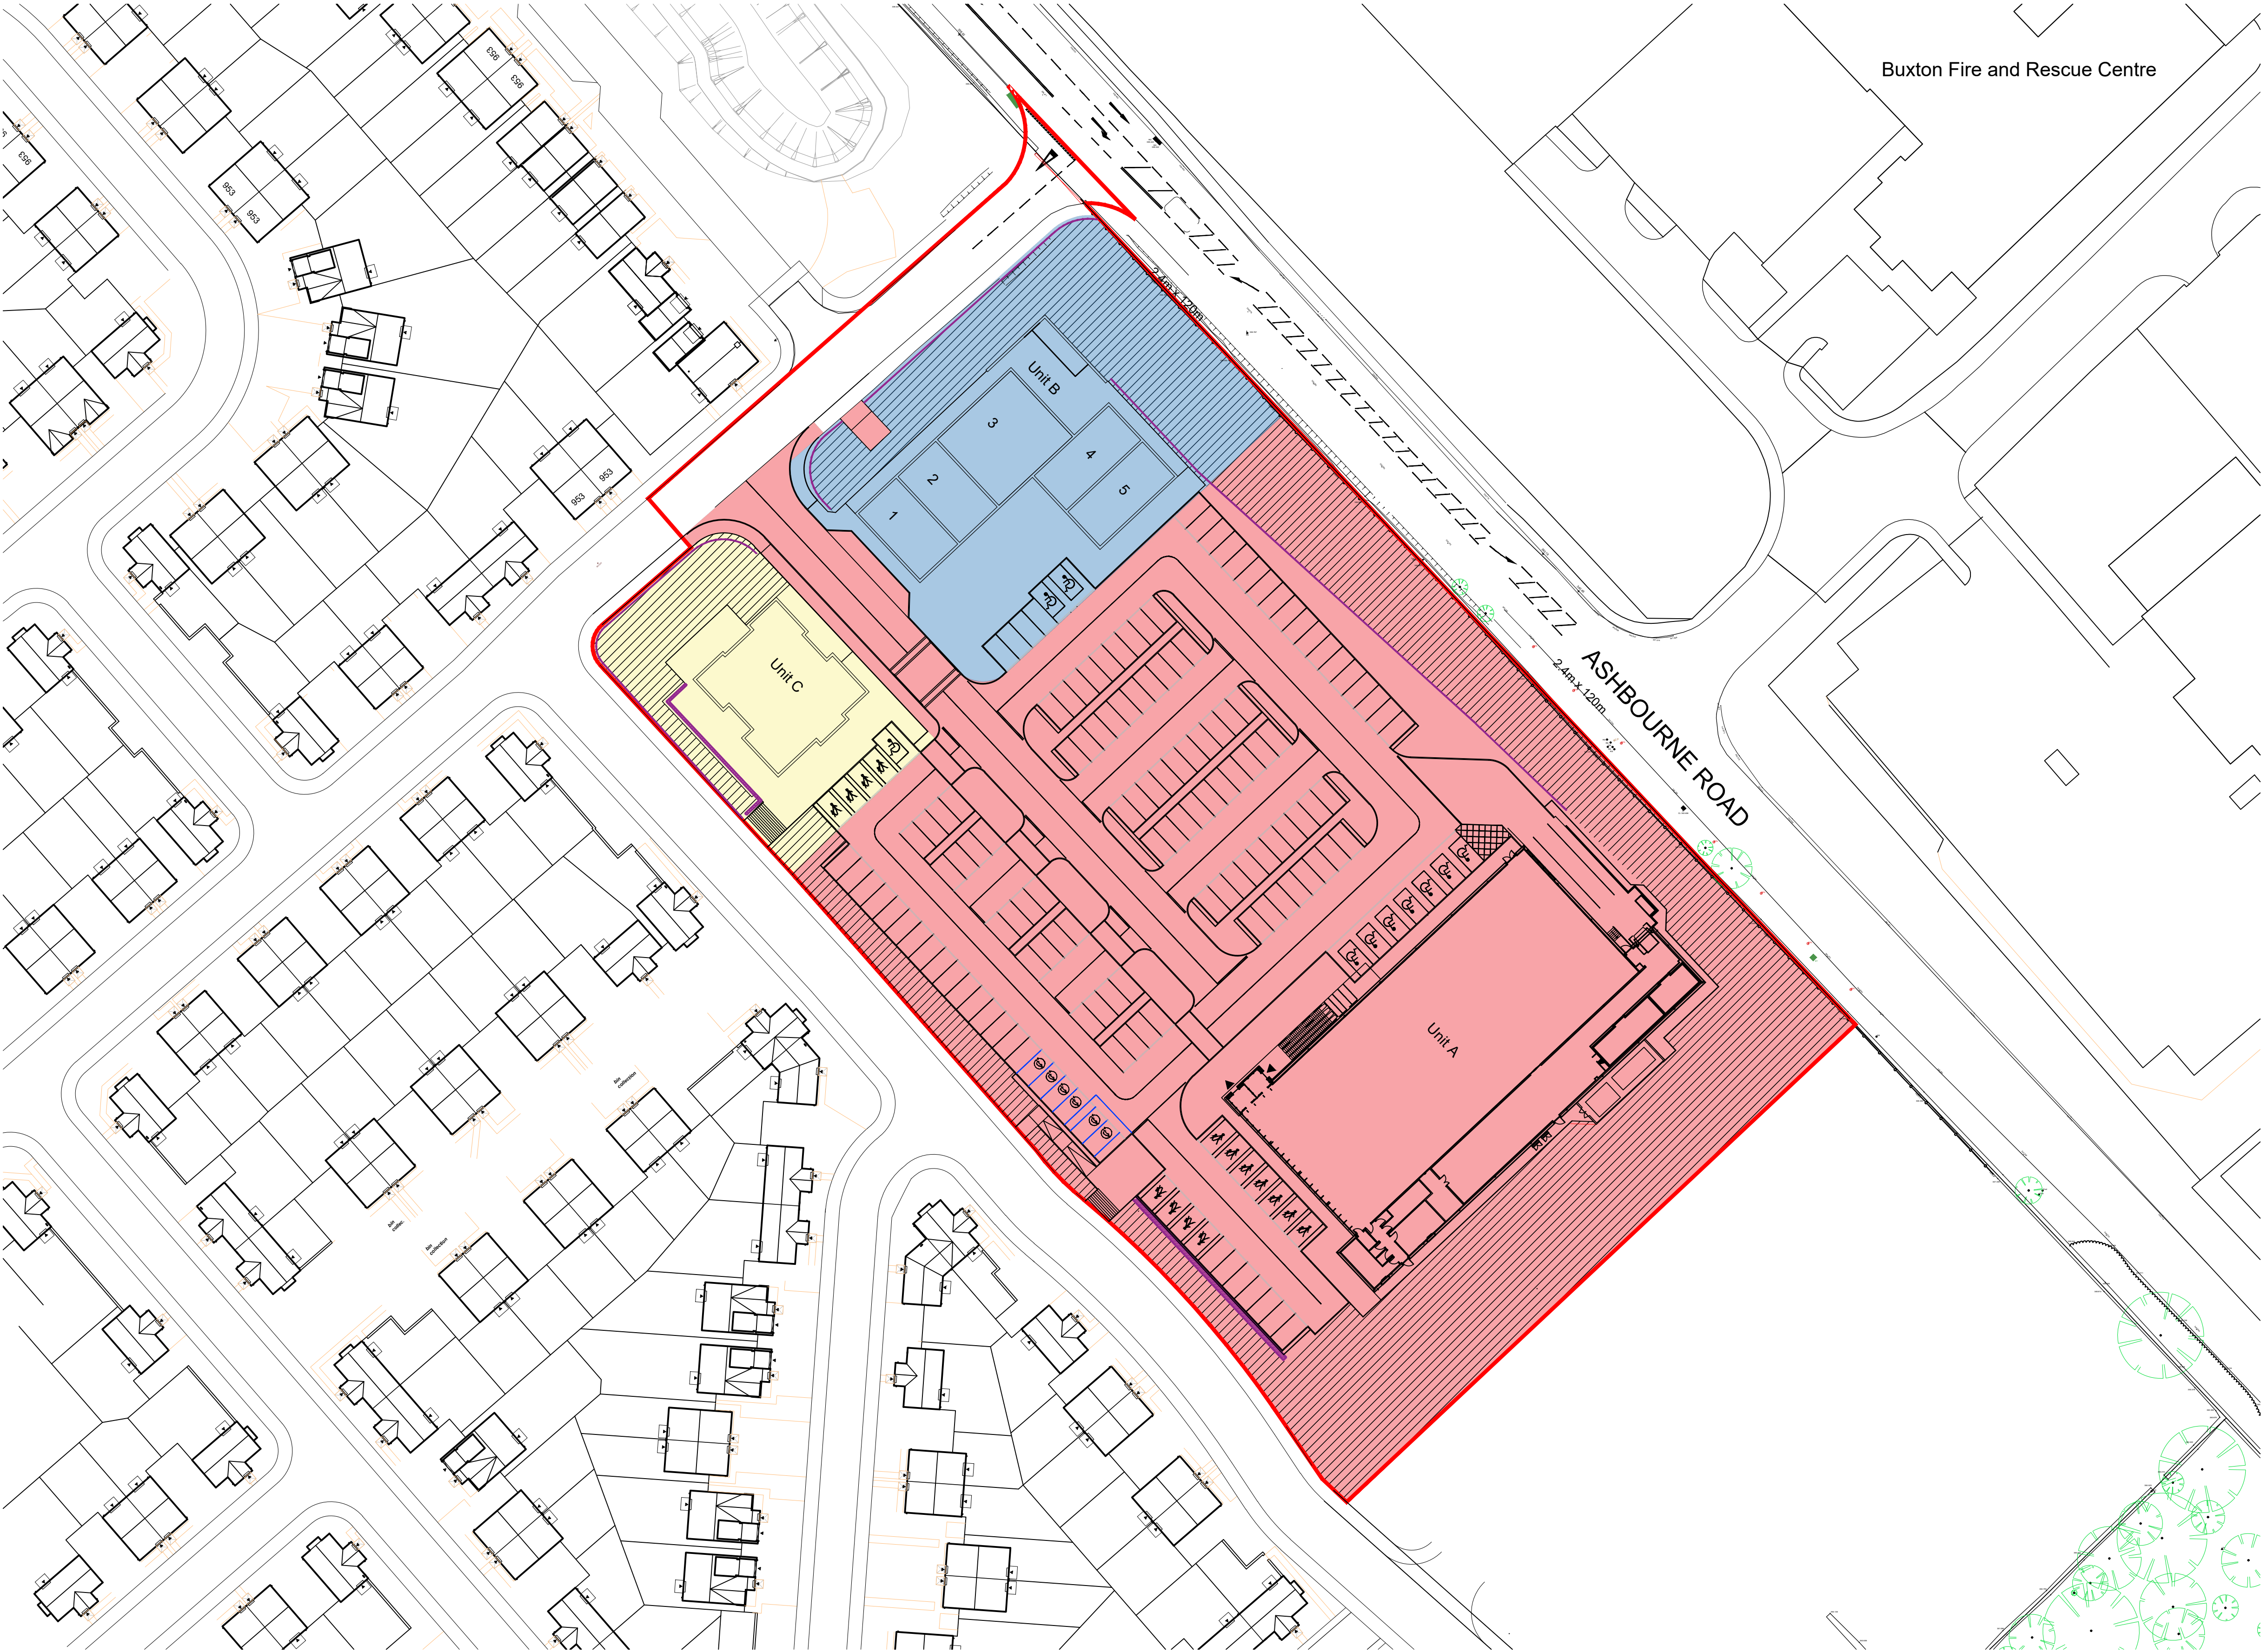

- Key:
- Foodstore (Aldi) Phase
 - Retail / Commercial Parade Phase
 - Nursery Phase
 - Foodstore (Aldi) Landscaping
 - Retail / Commercial Landscaping
 - Nursery Landscaping

1 Site Plan
1:500

NORTH

0

5.0

10.0

15.0

20.0

25.0

50.0m

The copyright of this drawing is vested with Corstorphine & Wright Ltd and must not be copied or reproduced without the consent of the company.

04 Aldi landscaping increased

03 Aldi landscaping areas added

02 Nursery landscaping area increased

01 Nursery landscaping area increased

Rev Description

14.04.22 IH CC

14.04.22 IH CC

14.04.22 IH CC

Date Drw Chk

Client
HDD

Project
Mixed Use Development
Foxlow, Buxton

Drawing Title
Phasing Plan with Landscaping

Drawing Status
Legal

Tamworth Studio
5 Aldergate, Tamworth, B79 7DJ
01827 671 23
corstorphine-wright.com

Drawing No.
1240-733

Drawn
IH

Checked
SW

Paper Size
A1

Scale
1:500

Revision
04

Date
12.04.22