


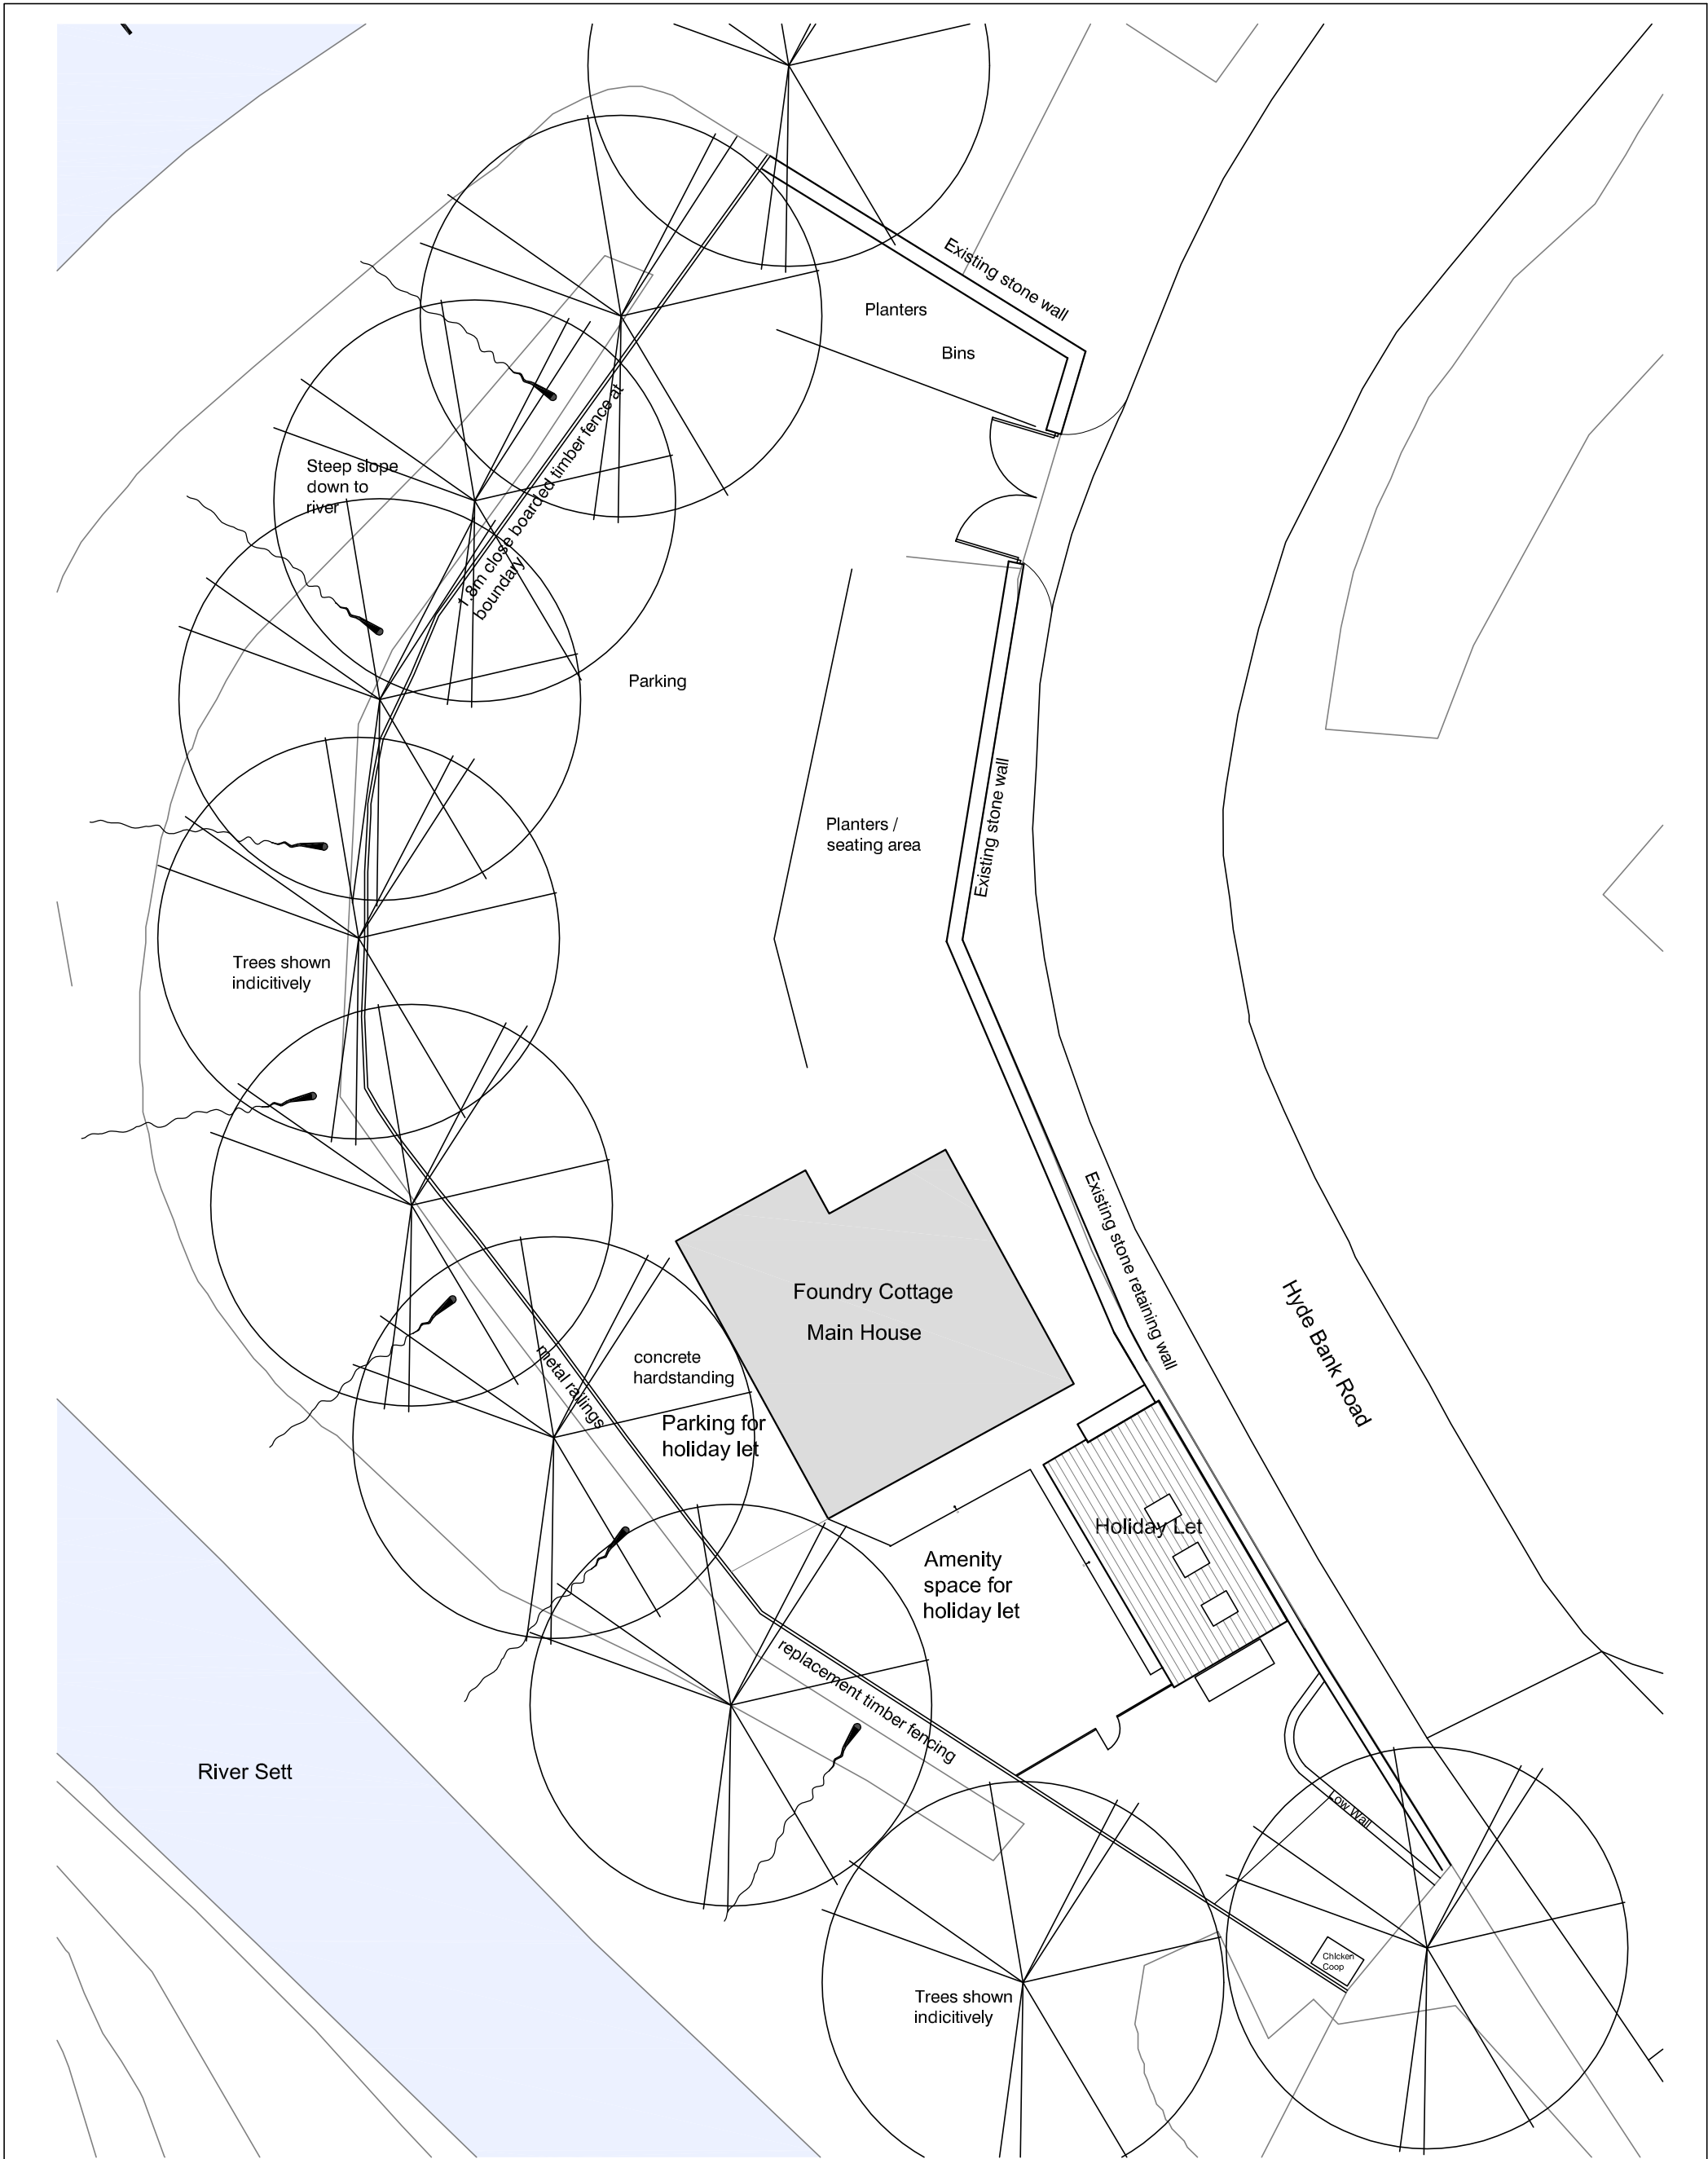


HIGH PEAK ARCHITECTS LTD

2nd Floor, Wharf House, Wharf Road, Whaley Bridge, High Peak, Derbys SK23 7AD
Tel: 01663 719717 Web: www.highpeakarch.com Email: hpa@highpeakarch.com

Holiday Let Conversion
Foundry Cottage, New Mills

Proposed Site Plan
1822.PL04

SCALE 1:200

 

CLIENTS/CONTRACTORS ARE ADVISED TO CLARIFY
DIMENSIONS PRIOR TO SETTING OUT AND NOT TO
SCALE OFF THE DRAWING

Scale: 1:200@A3

Date: September 2022

Rev: