


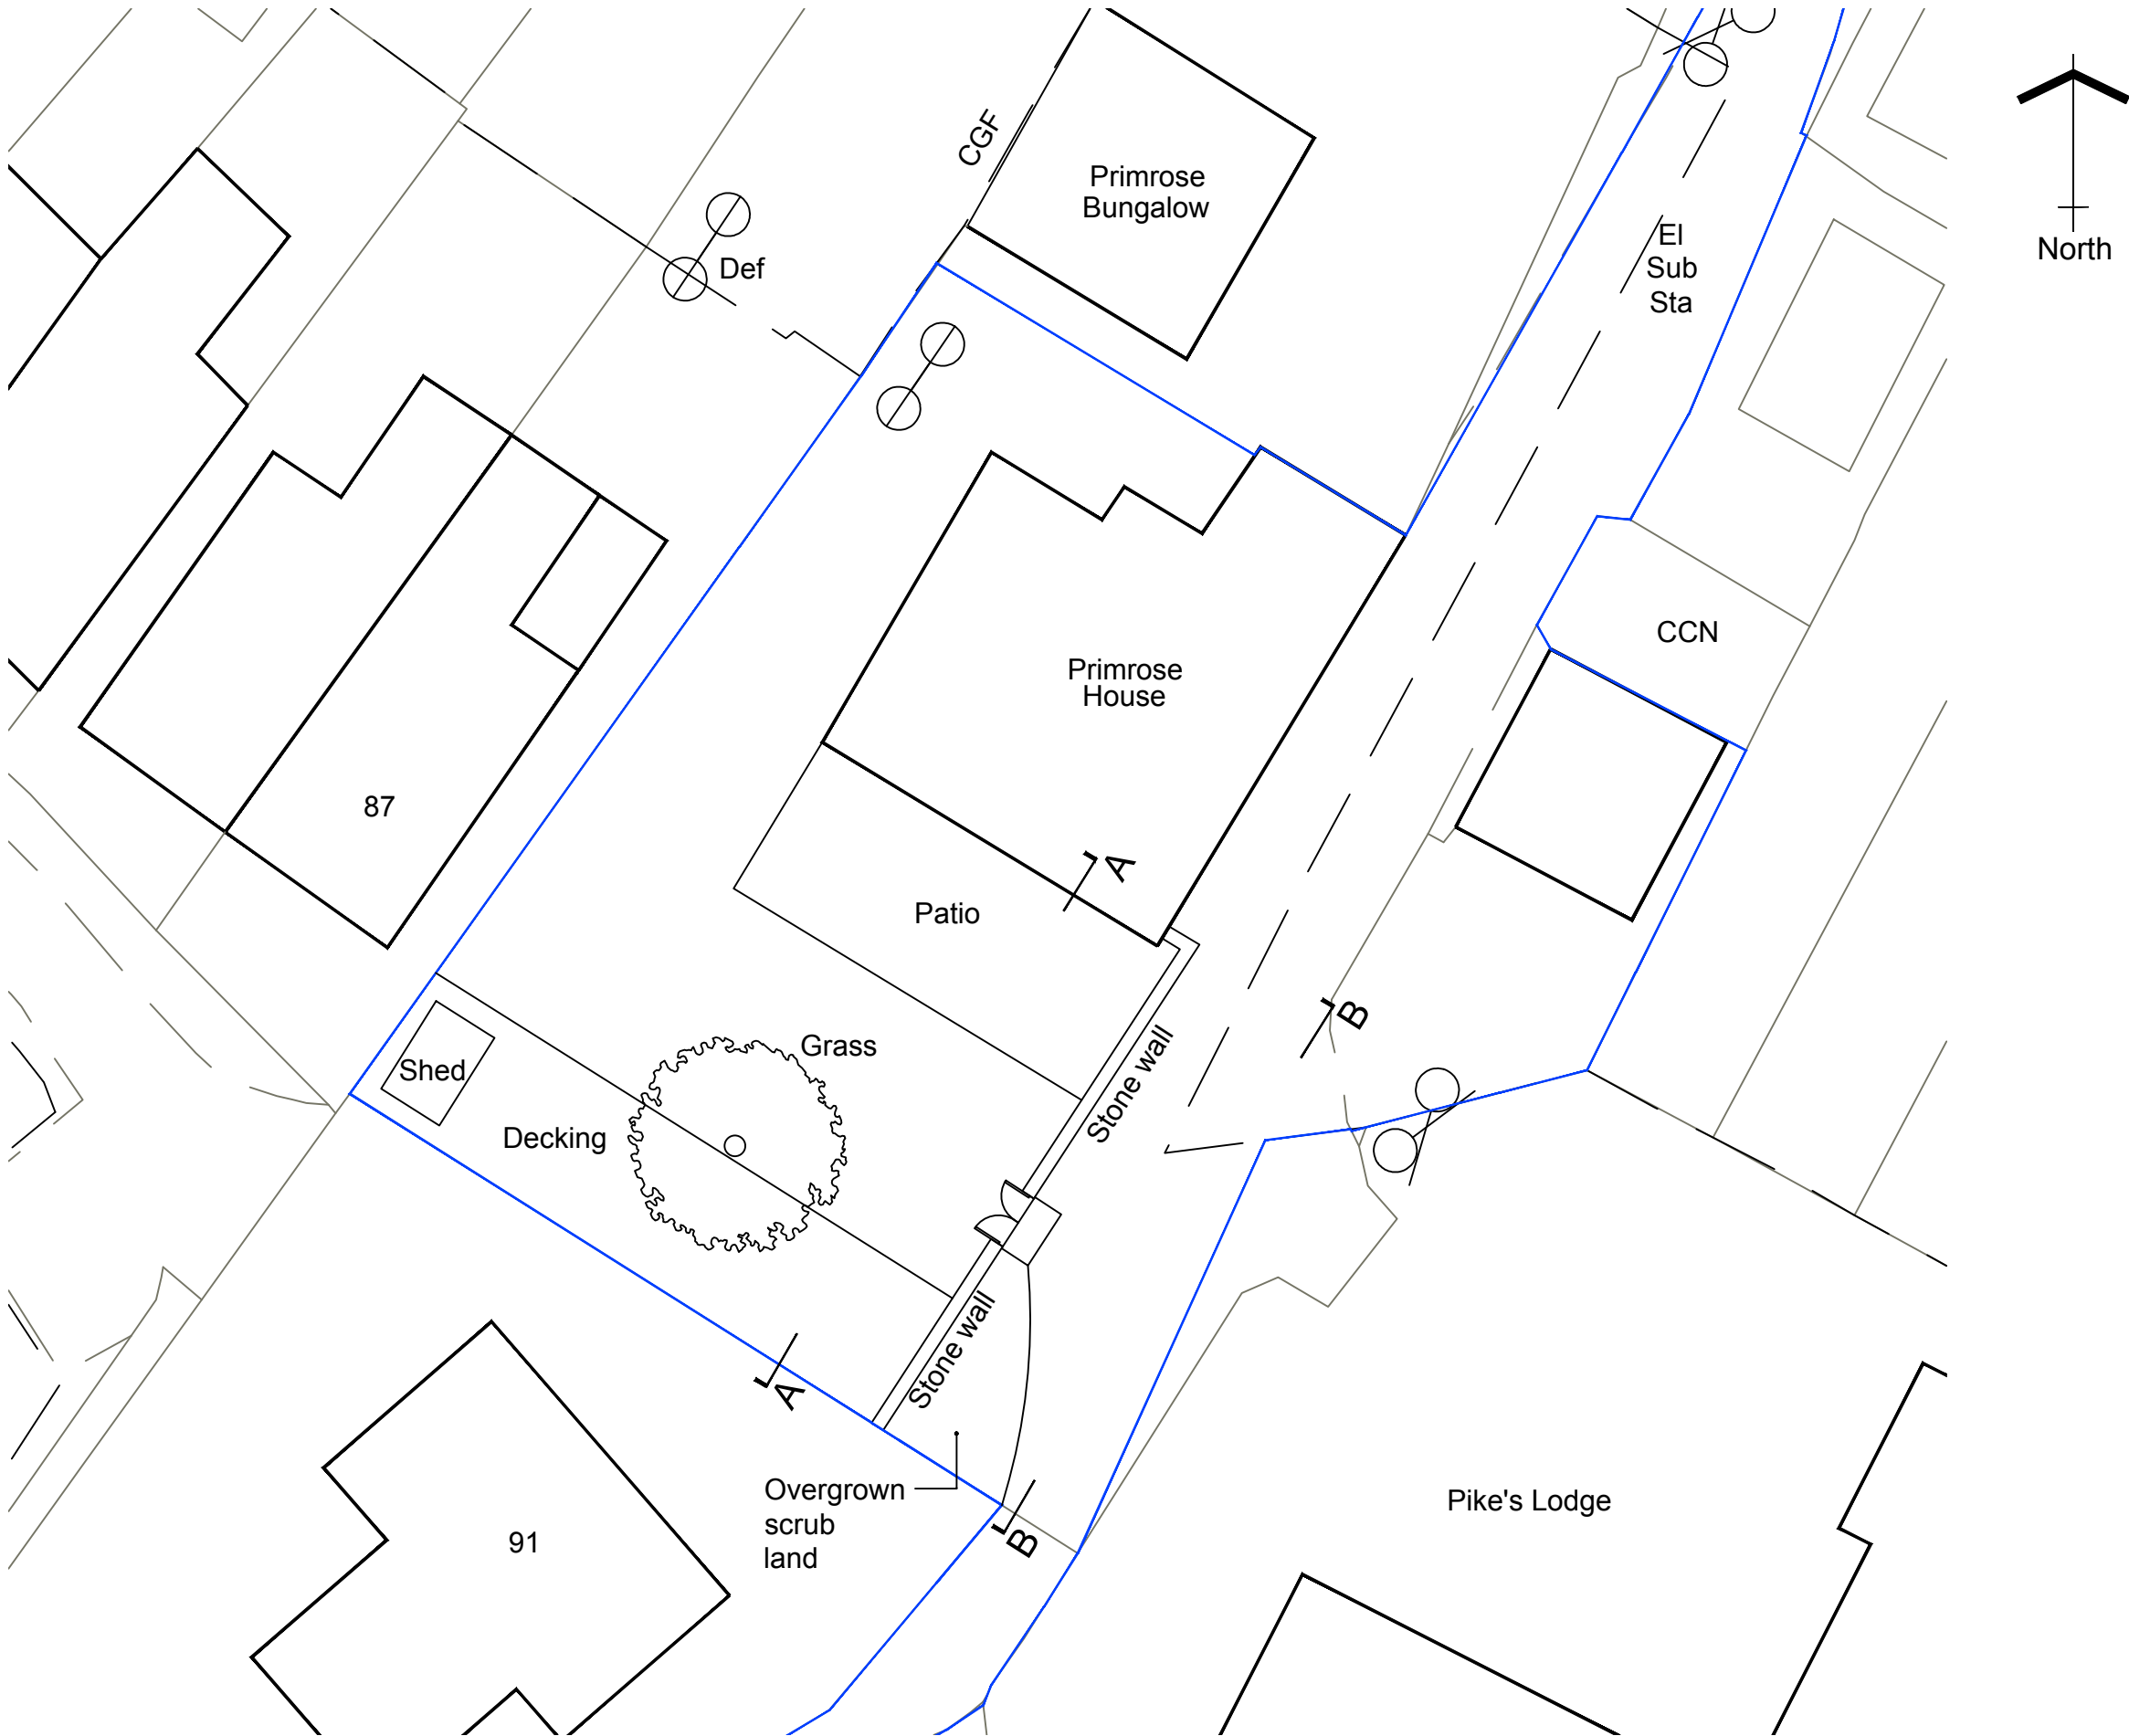

Existing Site Plan
Scale 1:200

THIS DRAWING IS NOT TO BE COPIED OR REPRODUCED
WITHOUT THE PRIOR WRITTEN CONSENT OF PLANMART LTD.



Client:	
Mr & Mrs Jackson Primrose House, Primrose Lane, Glossop, Derbyshire, SK13 8EG	
Project:	
Proposed relocation of boundary wall, proposed hardstanding and wooden pergola to front garden	
Title:	
Existing Site Plan	
Scale: 1:200 @ A3	
Drawn:	Date:
C.K.	September 2022
Project no.:	Drawing no.:
3162	3162-002

PLANMART LIMITED
9, GEORGE STREET, GLOSSOP,
DERBYSHIRE SK13 8AY.
TEL: 01457 863153